


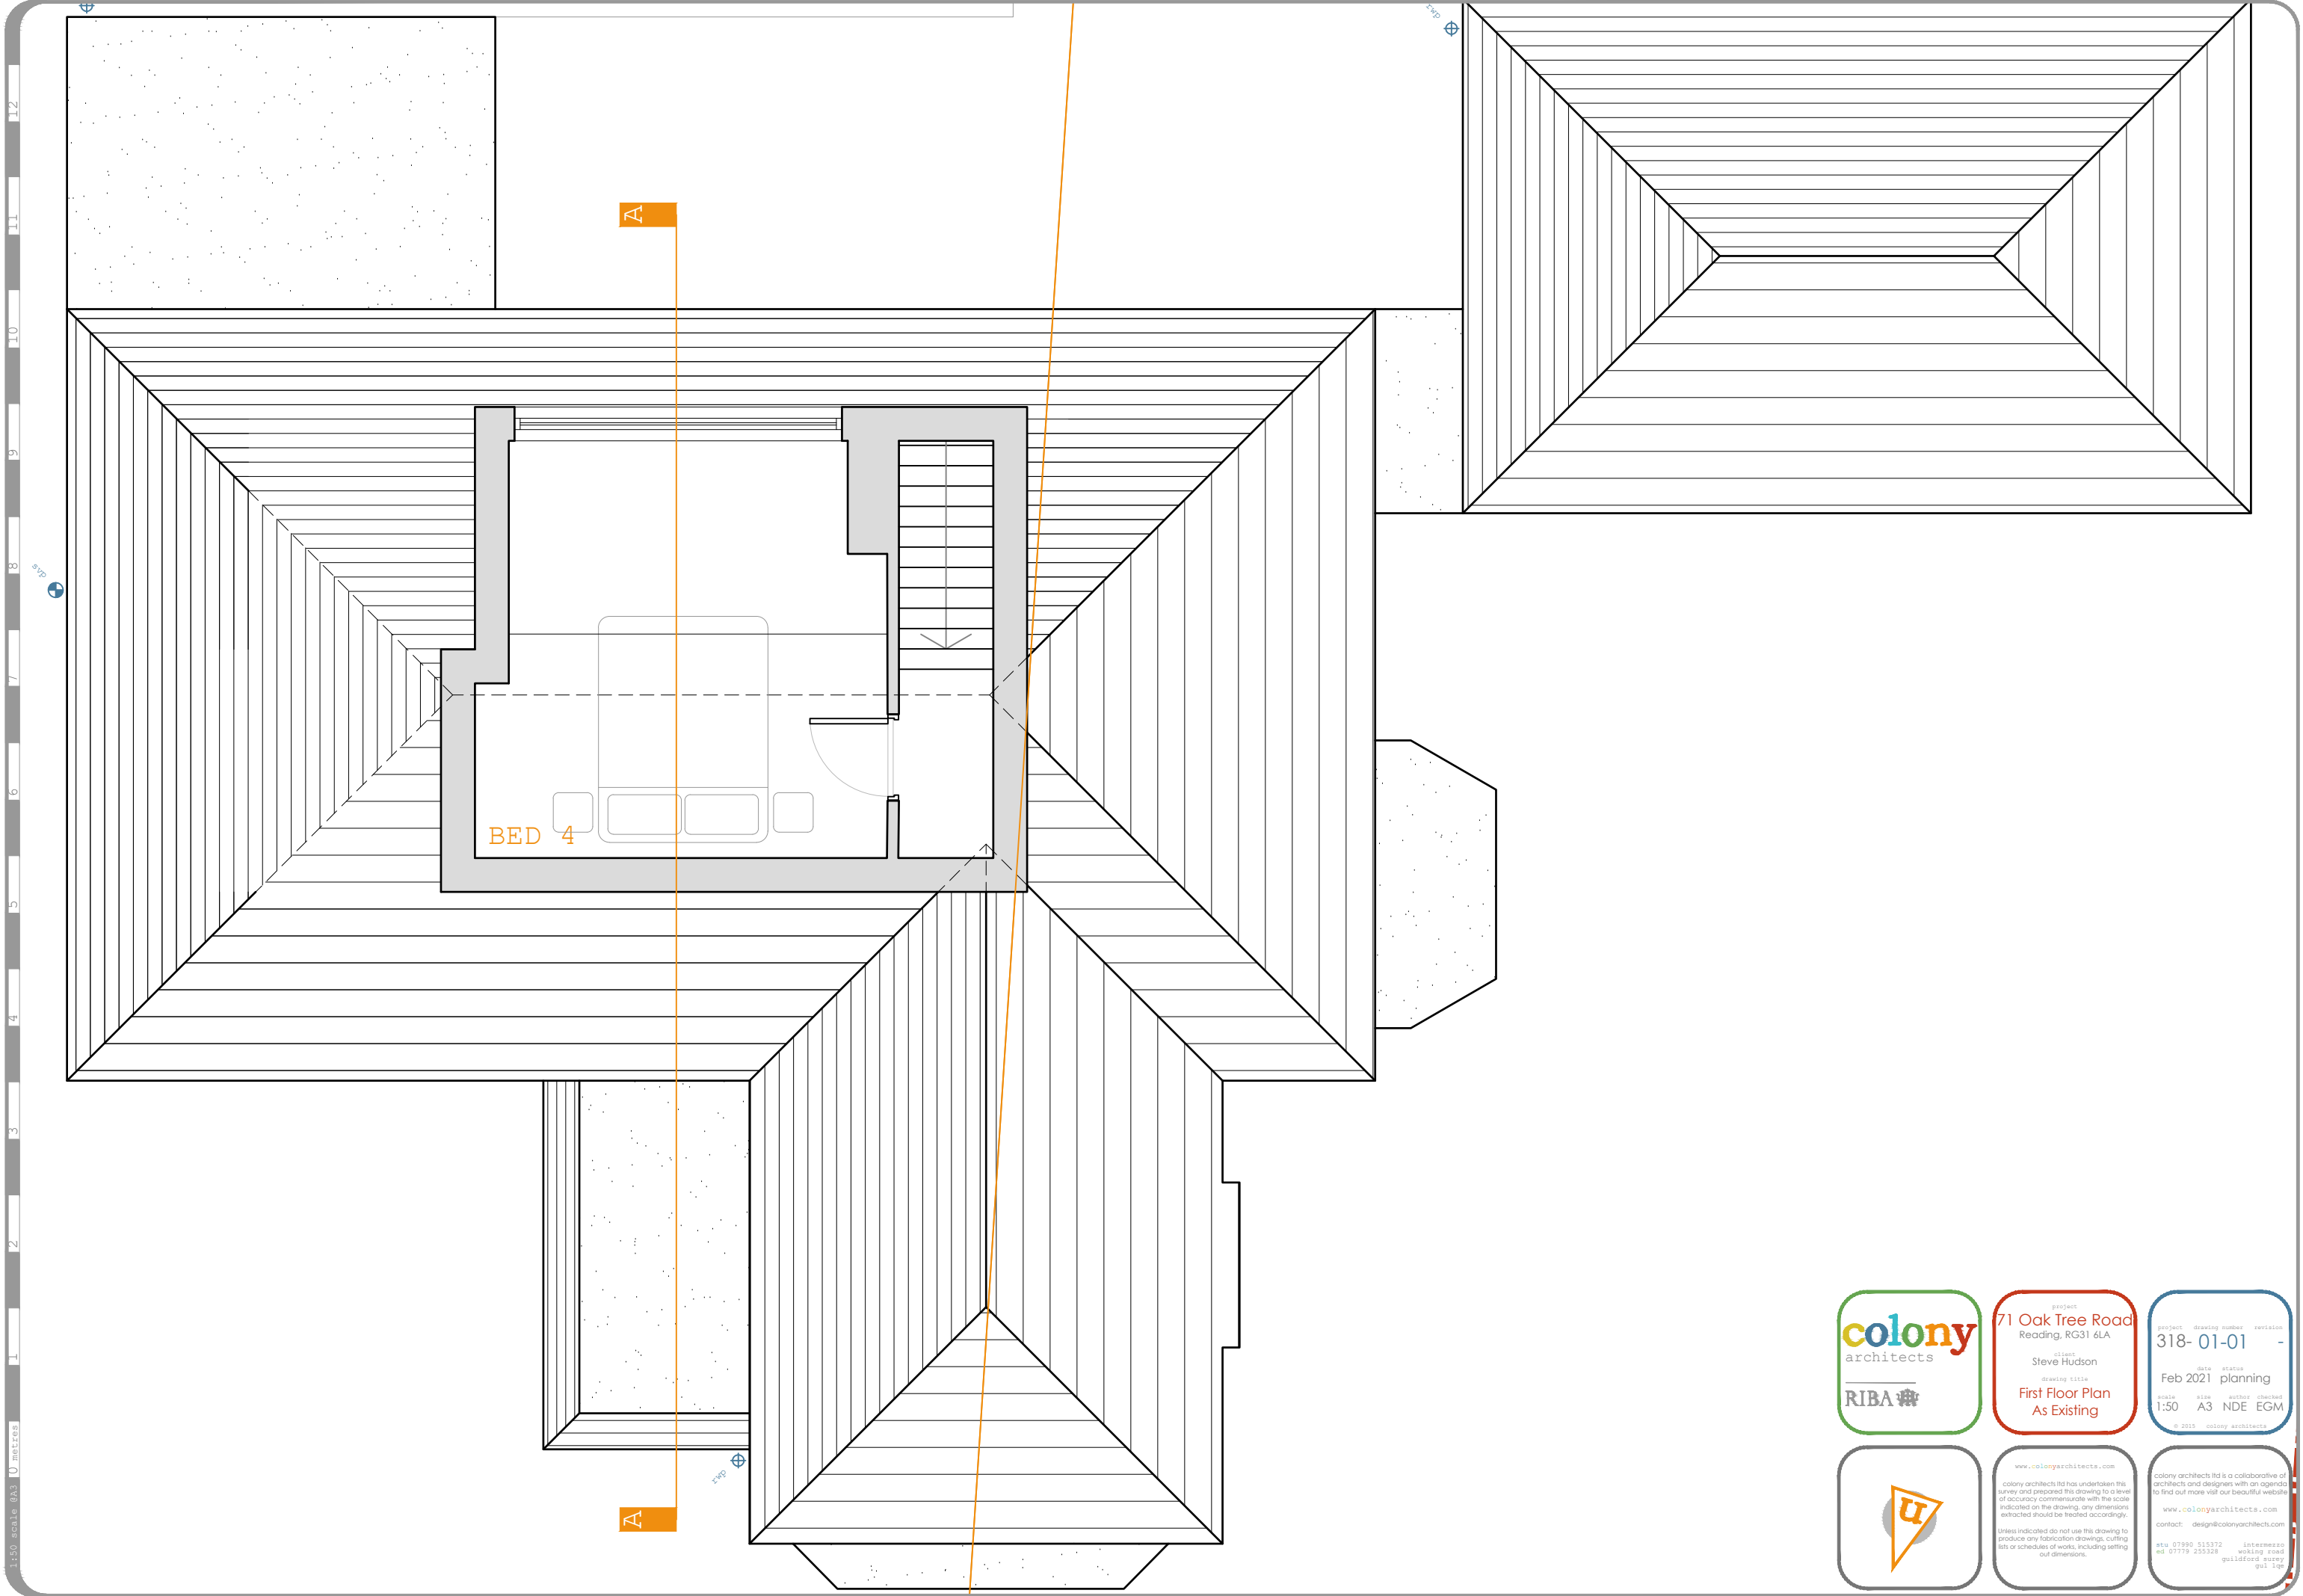

12
11
10
9
8
7
6
5
4
3
2
1
1:50 scale 0A3 0 metres



project
71 Oak Tree Road
Reading, RG31 6LA

client
Steve Hudson

drawing title
First Floor Plan
As Existing

project	drawing number	revision
318-	01-01	-

date	status
Feb 2021	planning

scale	size	author	checked
1:50	A3	NDE	EGM

© 2015 colony architects



colony architects ltd has undertaken this survey and prepared this drawing to a level of accuracy commensurate with the scale indicated on the drawing, any dimensions extracted should be treated accordingly.

Unless indicated do not use this drawing to produce any fabrication drawings, cutting lists or schedules of work, including setting out dimensions.

colony architects ltd is a collaborative of architects and designers with an agenda to find out more visit our beautiful website

www.colonyarchitects.com

contact: design@colonyarchitects.com

stu 07990 515372	intermezzo
ed 07779 255328	woking road
	guildford surrey
	gui 1ge

12
11
10
9
8
7
6
5
4
3
2
1
1:50 scale @A3 0 metres



project
71 Oak Tree Road
Reading, RG31 6LA
client
Steve Hudson
drawing title
Front Elevation
As Existing

project drawing number revision
318- 01-02 -
date status
Feb 2021 planning
scale size author checker
1:50 A3 NDE EGM
© 2015 colony architects



www.colonyarchitects.com
colony architects ltd has undertaken this survey and prepared this drawing to a level of accuracy commensurate with the scale indicated on the drawing. any dimensions extracted should be treated accordingly.
unless indicated do not use this drawing to produce any fabrication drawings, cutting lists or schedules of works, including setting out dimensions.

colony architects ltd is a collaborative of architects and designers with an agenda to find out more visit our beautiful website
www.colonyarchitects.com
contact: design@colonyarchitects.com
ste 07990 515372 internesses
ed 07779 255328 woking road
guildford surrey
gvt lge



12
11
10
9
8
7
6
5
4
3
2
1
1:50 scale @A3 0 metres

project
71 Oak Tree Road
Reading, RG31 6LA
client
Steve Hudson
drawing title
Rear Elevation
As Existing

project drawing number revision
318- 01-03 -
date status
Feb 2021 planning
scale size author checker
1:50 A3 NDE EGM
© 2015 colony architects



www.colonyarchitects.com
colony architects ltd has undertaken this survey and prepared this drawing to a level of accuracy commensurate with the scale indicated on the drawing. any dimensions extracted should be treated accordingly.
unless indicated do not use this drawing to produce any fabrication drawings, cutting lists or schedules of works, including setting out dimensions.

colony architects ltd is a collaborative of architects and designers with an agenda to find out more visit our beautiful website
www.colonyarchitects.com
contact: design@colonyarchitects.com
ste 07990 515372 internesses
ed 07779 255328 woking road
guildford surrey
gvt lge

12
11
10
9
8
7
6
5
4
3
2
1
1:50 scale @A3 0 metres



project
71 Oak Tree Road
Reading, RG31 6LA
client
Steve Hudson
drawing title
Side Elevation
As Existing


project drawing number revision
318- 01-04 -
date status
Feb 2021 planning
scale size author checker
1:50 A3 NDE EGM
© 2015 colony architects



www.colonyarchitects.com
colony architects ltd has undertaken this survey and prepared this drawing to a level of accuracy commensurate with the scale indicated on the drawing. any dimensions extracted should be treated accordingly.
unless indicated do not use this drawing to produce any fabrication drawings, cutting lists or schedules of works, including setting out dimensions.

colony architects ltd is a collaborative of architects and designers with an agenda to find out more visit our beautiful website
www.colonyarchitects.com
contact: design@colonyarchitects.com
ste 07980 515372 interness
ed 07779 255328 woking road
guildford surrey
guf 10

12
11
10
9
8
7
6
5
4
3
2
1
1:50 scale @A3 0 metres

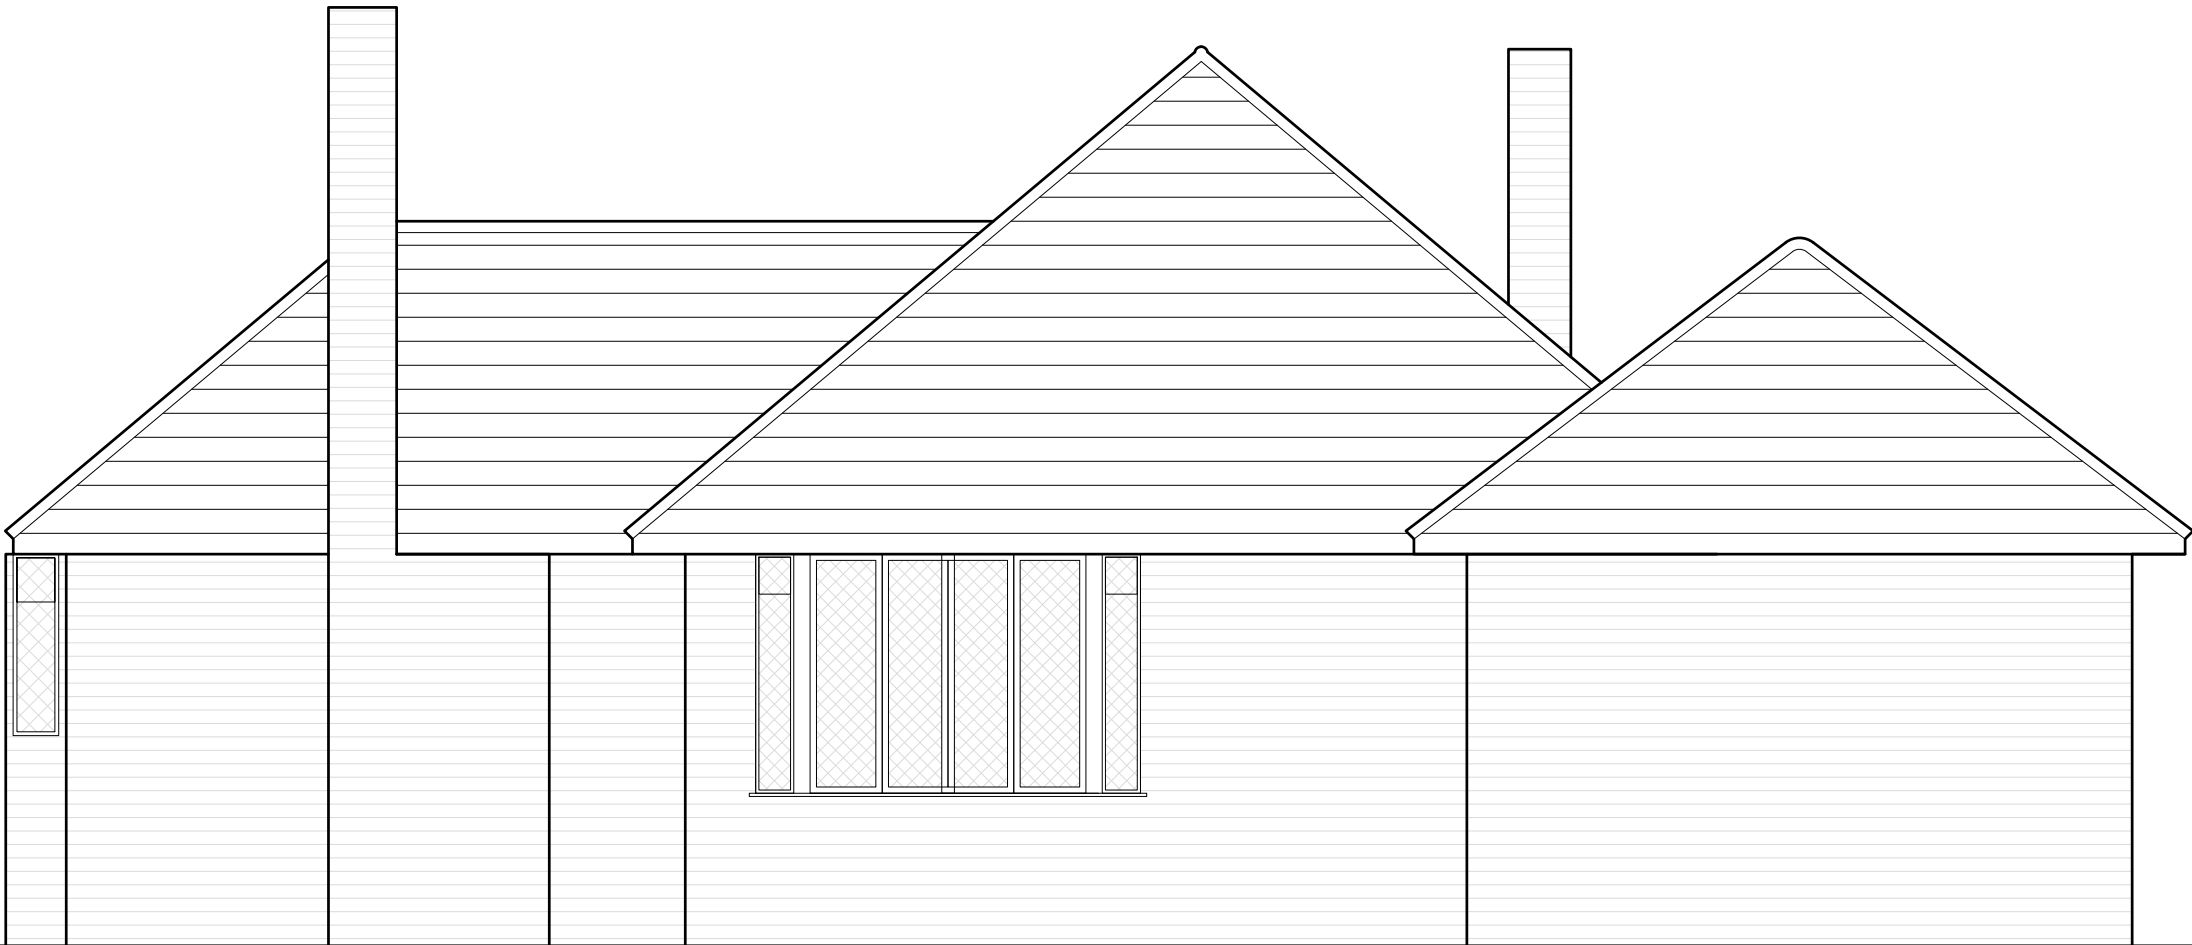

project
71 Oak Tree Road
Reading, RG31 6LA
client
Steve Hudson
drawing title
Side Elevation 2
As Existing


project drawing number revision
318- 01-05 -
date status
Feb 2021 planning
scale size author checker
1:50 A3 NDE EGM
© 2015 colony architects



www.colonyarchitects.com
colony architects ltd has undertaken this survey and prepared this drawing to a level of accuracy commensurate with the scale indicated on the drawing. any dimensions extracted should be treated accordingly.
unless indicated do not use this drawing to produce any fabrication drawings, cutting lists or schedules of works, including setting out dimensions.

colony architects ltd is a collaborative of architects and designers with an agenda to find out more visit our beautiful website
www.colonyarchitects.com
contact: design@colonyarchitects.com
ste 07990 515372 internesses
ed 07779 255328 woking road
guildford surrey
gu1 1pe

12
11
10
9
8
7
6
5
4
3
2
1
1:50 scale @A3 0 metres

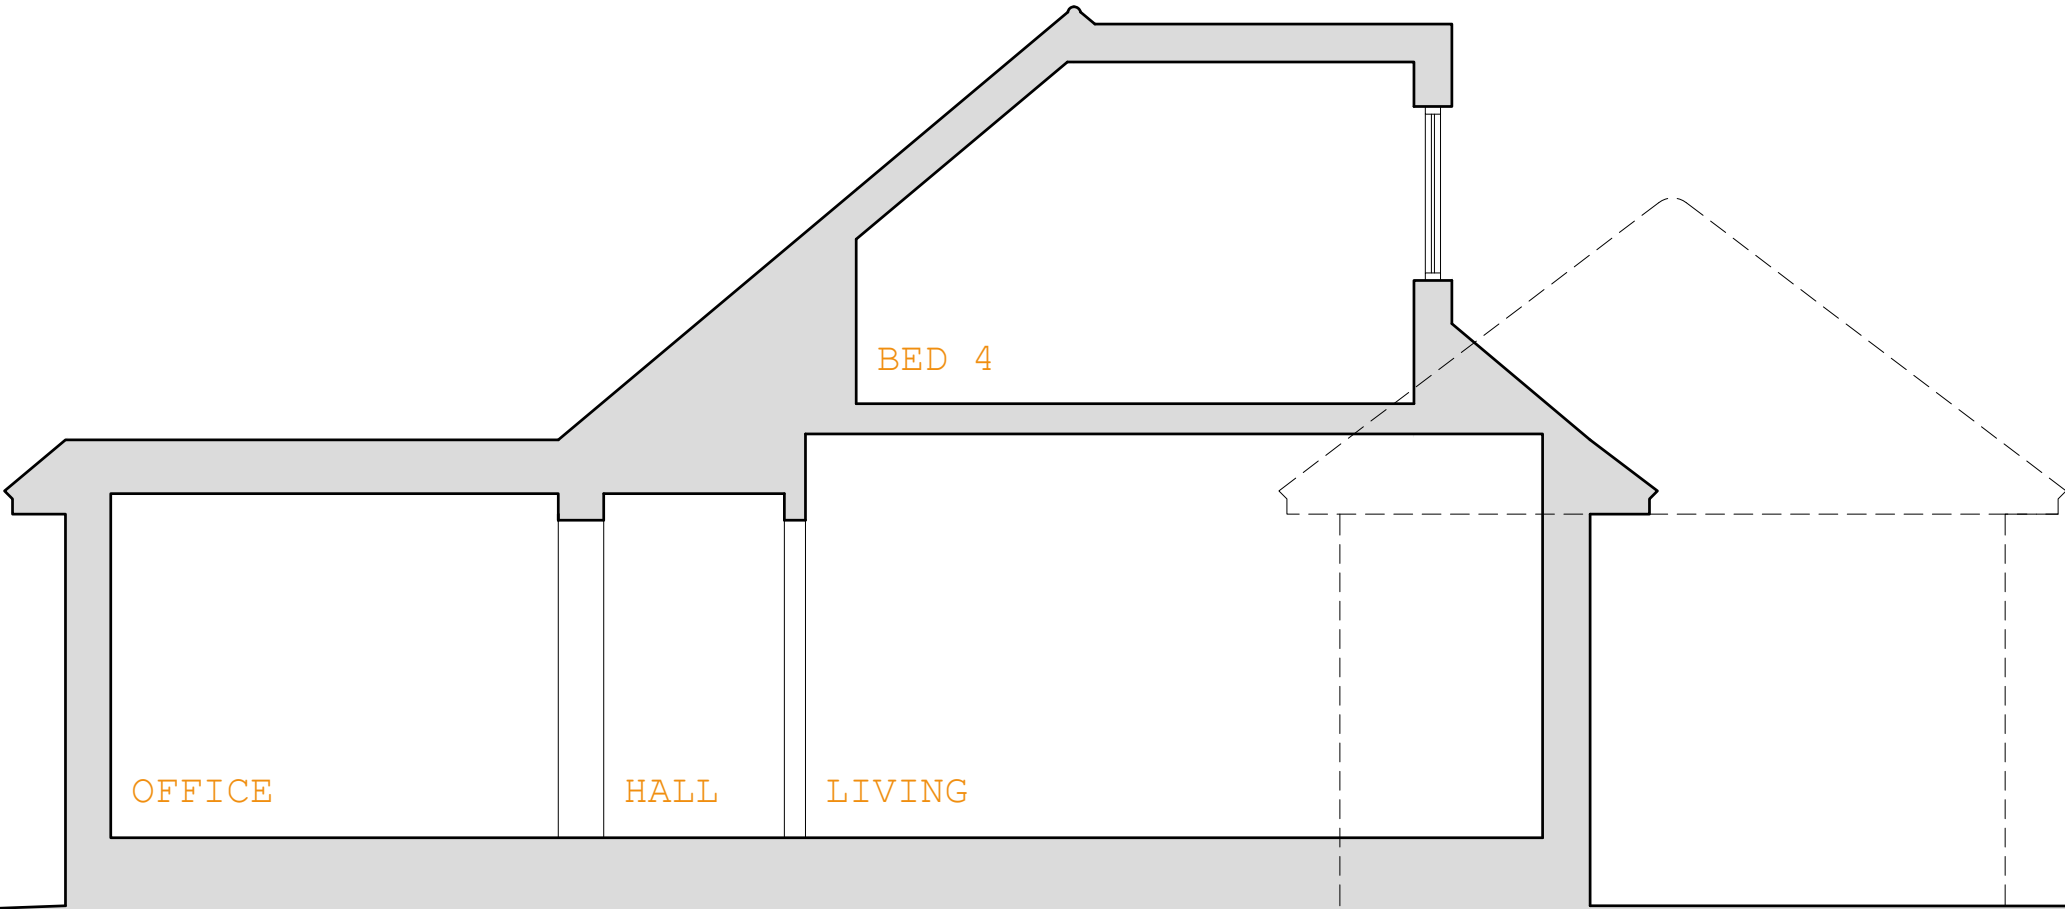

project
71 Oak Tree Road
Reading, RG31 6LA

client
Steve Hudson

drawing title
Section A-A
As Existing

project	drawing number	revision
71 Oak Tree Road	318- 01-06	-
date	status	
Feb 2021	planning	
scale	size	author
1:50	A3	NDE
checker		
EGM		
© 2015 colony architects		

colony
architects

RIBA

www.colonyarchitects.com

colony architects ltd has undertaken this survey and prepared this drawing to a level of accuracy commensurate with the scale indicated on the drawing. any dimensions extracted should be treated accordingly.

unless indicated do not use this drawing to produce any fabrication drawings, cutting lists or schedules of works, including setting out dimensions.

colony architects ltd is a collaborative of architects and designers with an agenda to find out more visit our beautiful website

www.colonyarchitects.com

contact: design@colonyarchitects.com

ste 07980 515372
ed 07779 255328

interness
woking road
guildford surrey
gu1 1pe

