



REV	COMMENTS	DATE

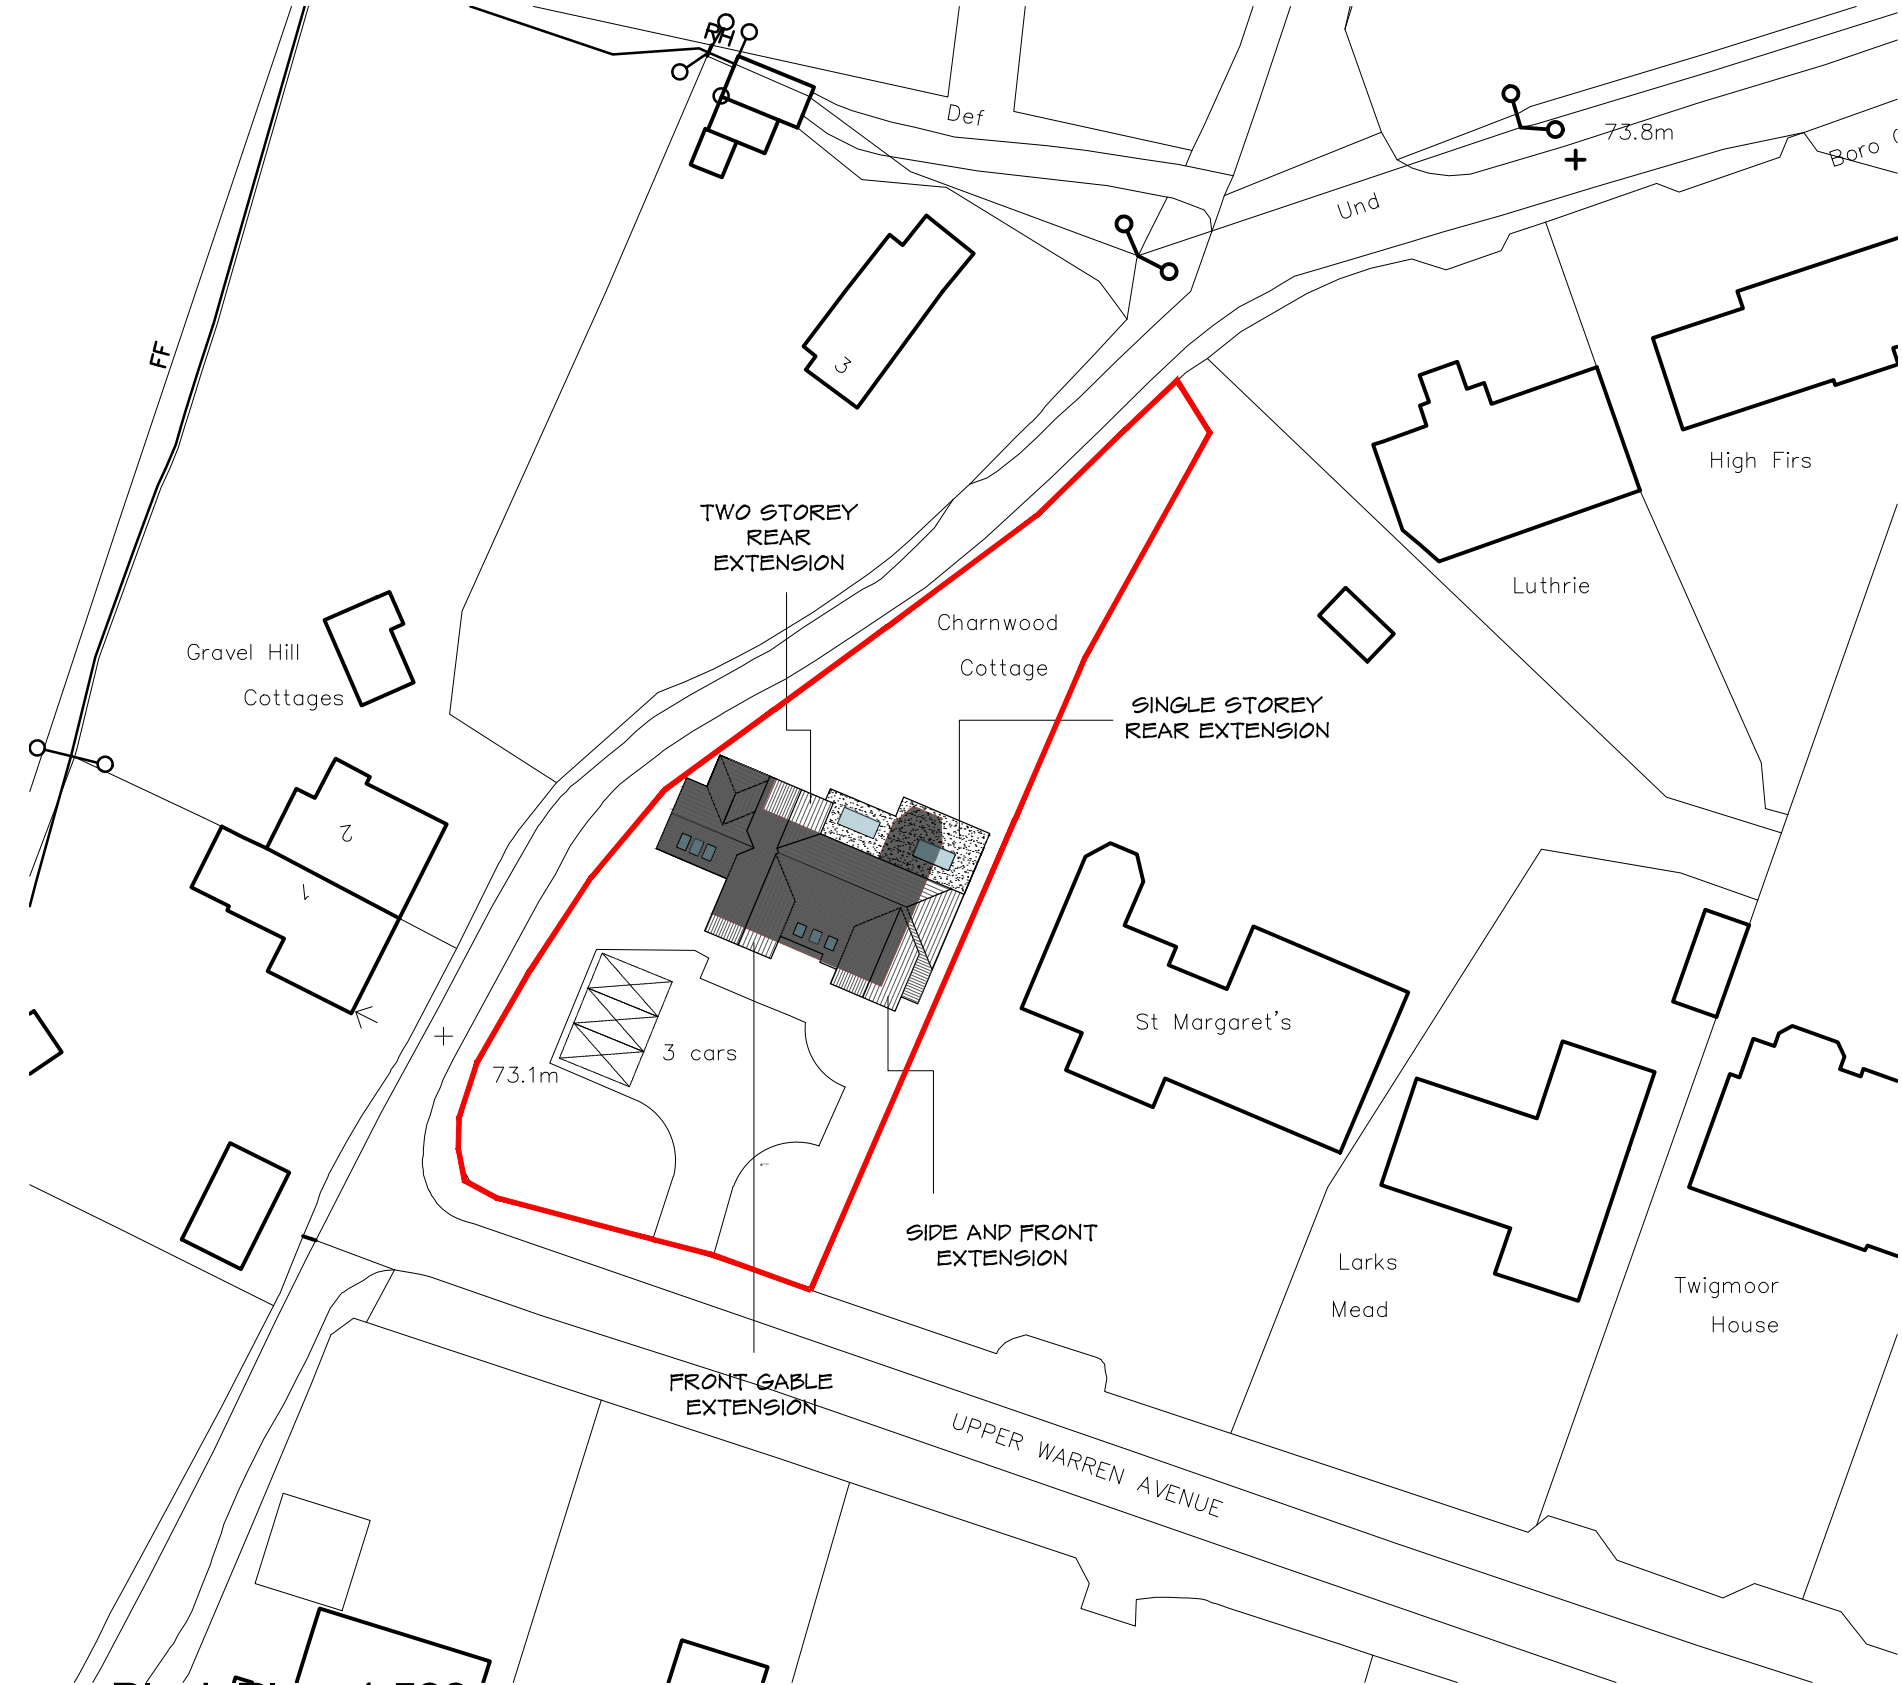

Block Plan 1:500

1:500 scale Bar
This Drawing has been produced for printing onto A3 size paper,
If printing on any other size please use the scale bar below.


0m 5m 20m
2.5m 10m

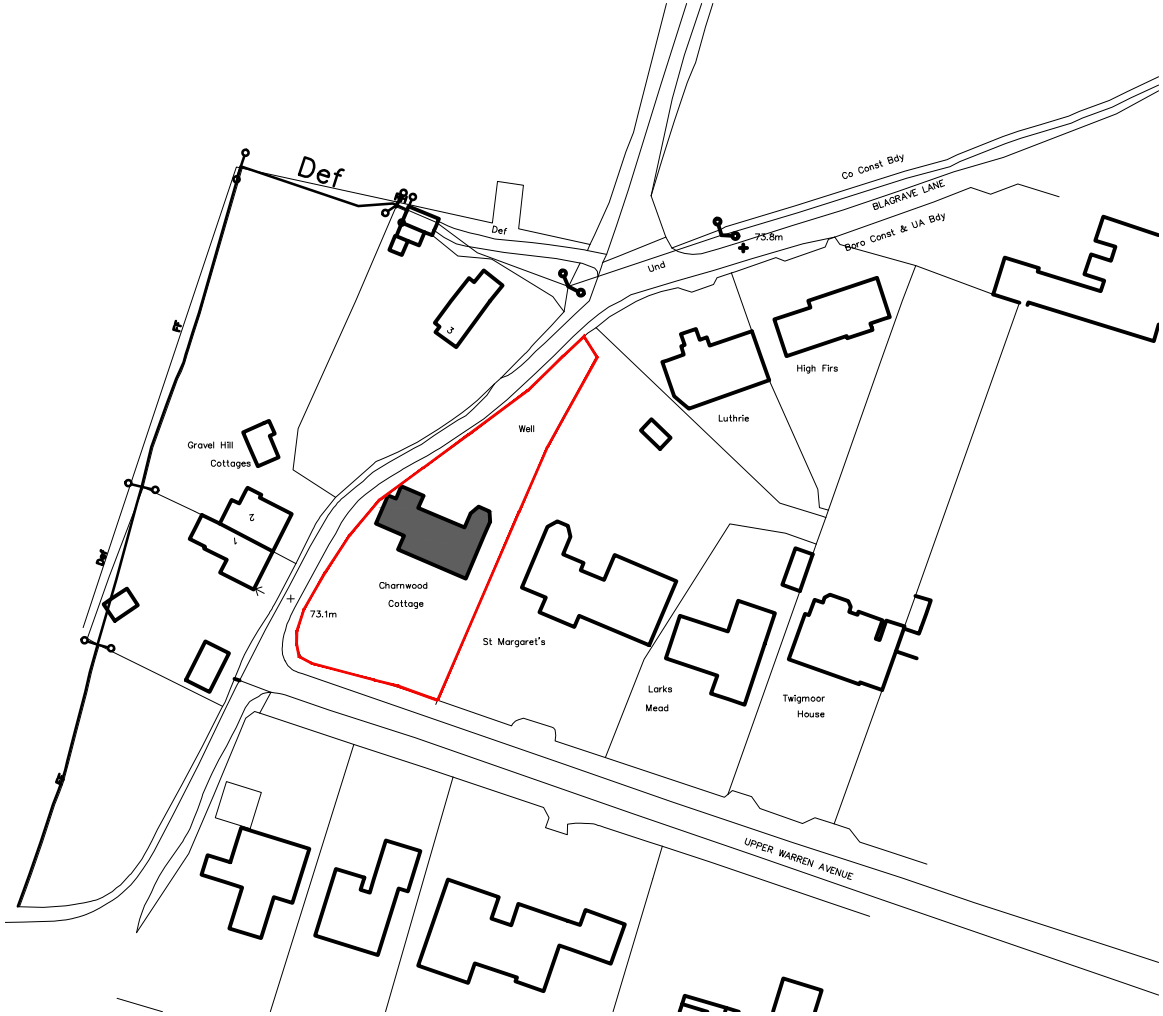

Location Plan 1:1250

1:1250 scale Bar
This Drawing has been produced for printing onto A3 size paper,
If printing on any other size please use the scale bar below.

0m 12.5m 50m 100m
6.2m 25m

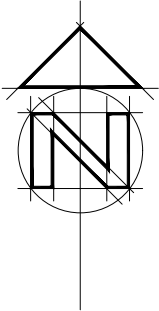

stl **SHAUN TANNER**
ARCHITECTURE & PLANNING
www.stlarchitecture.co.uk studio@stlarchitecture.co.uk 0118 989 0808

CLIENT	Mr & Mrs C. Hutchins
PROJECT	Charnwood Cottage, Upper Warren Avenue, Caversham, Reading, RG4 7EB
DRAWING	BLOCK AND LOCATION PLAN
STATUS	Draft
SCALE	1:100 @ A3
DRAWN	DN
CHECKED	
NO	3802/200
REV	

DATE Sept 2021

THIS DRAWING MUST NOT BE SCALED UNLESS ISSUED FOR PLANNING PURPOSES. ALL DIMENSIONS ARE TO BE VERIFIED PRIOR TO SETTING OUT, COMMENCING WORK, OR PRODUCTION OF FABRICATION DRAWINGS. REPORT ANY DISCREPANCIES TO THE SUPERVISING OFFICER IMMEDIATELY. ©