



Location PPlan 192 Oxford Road RG30 1AA

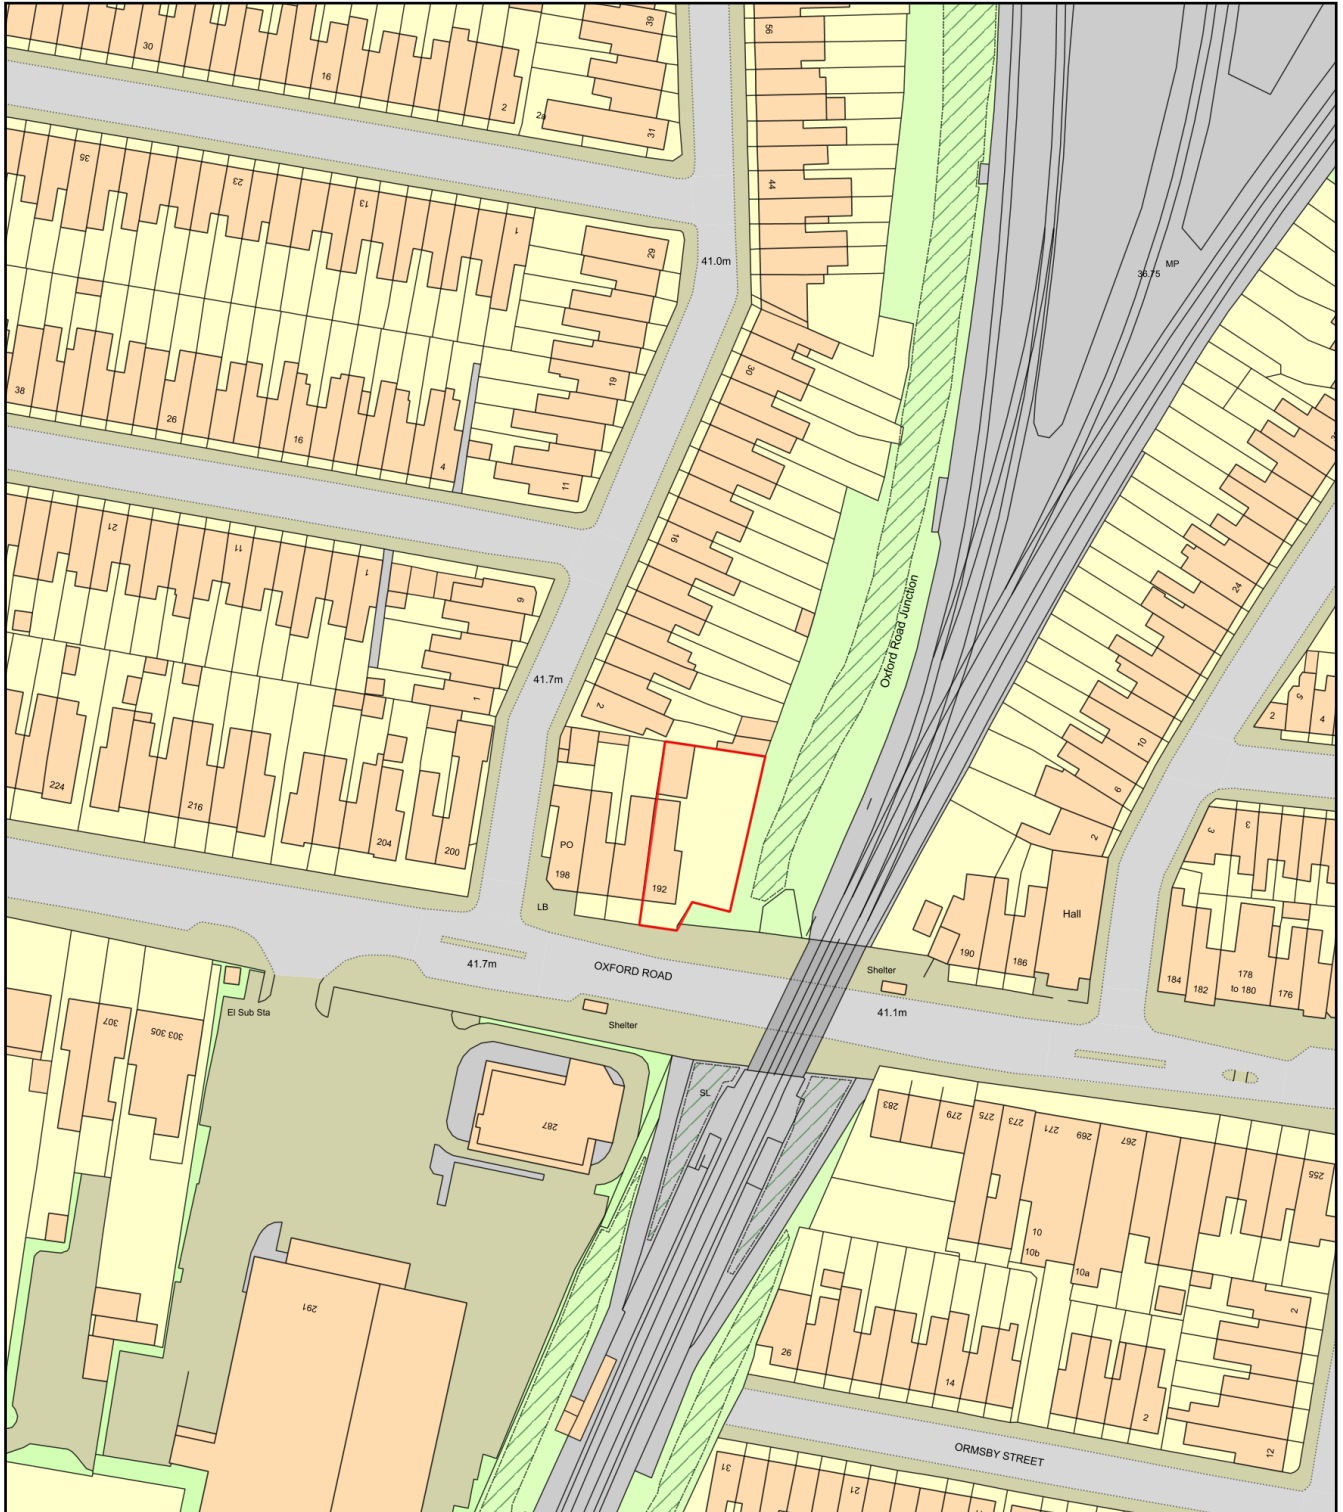

0 50
Metres

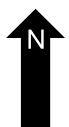

Plan Produced for: **Grahame Jones**
Date Produced: 05 Nov 2021
Plan Reference Number: TQRQM21309115545640
Scale: 1:1250 @ A4