


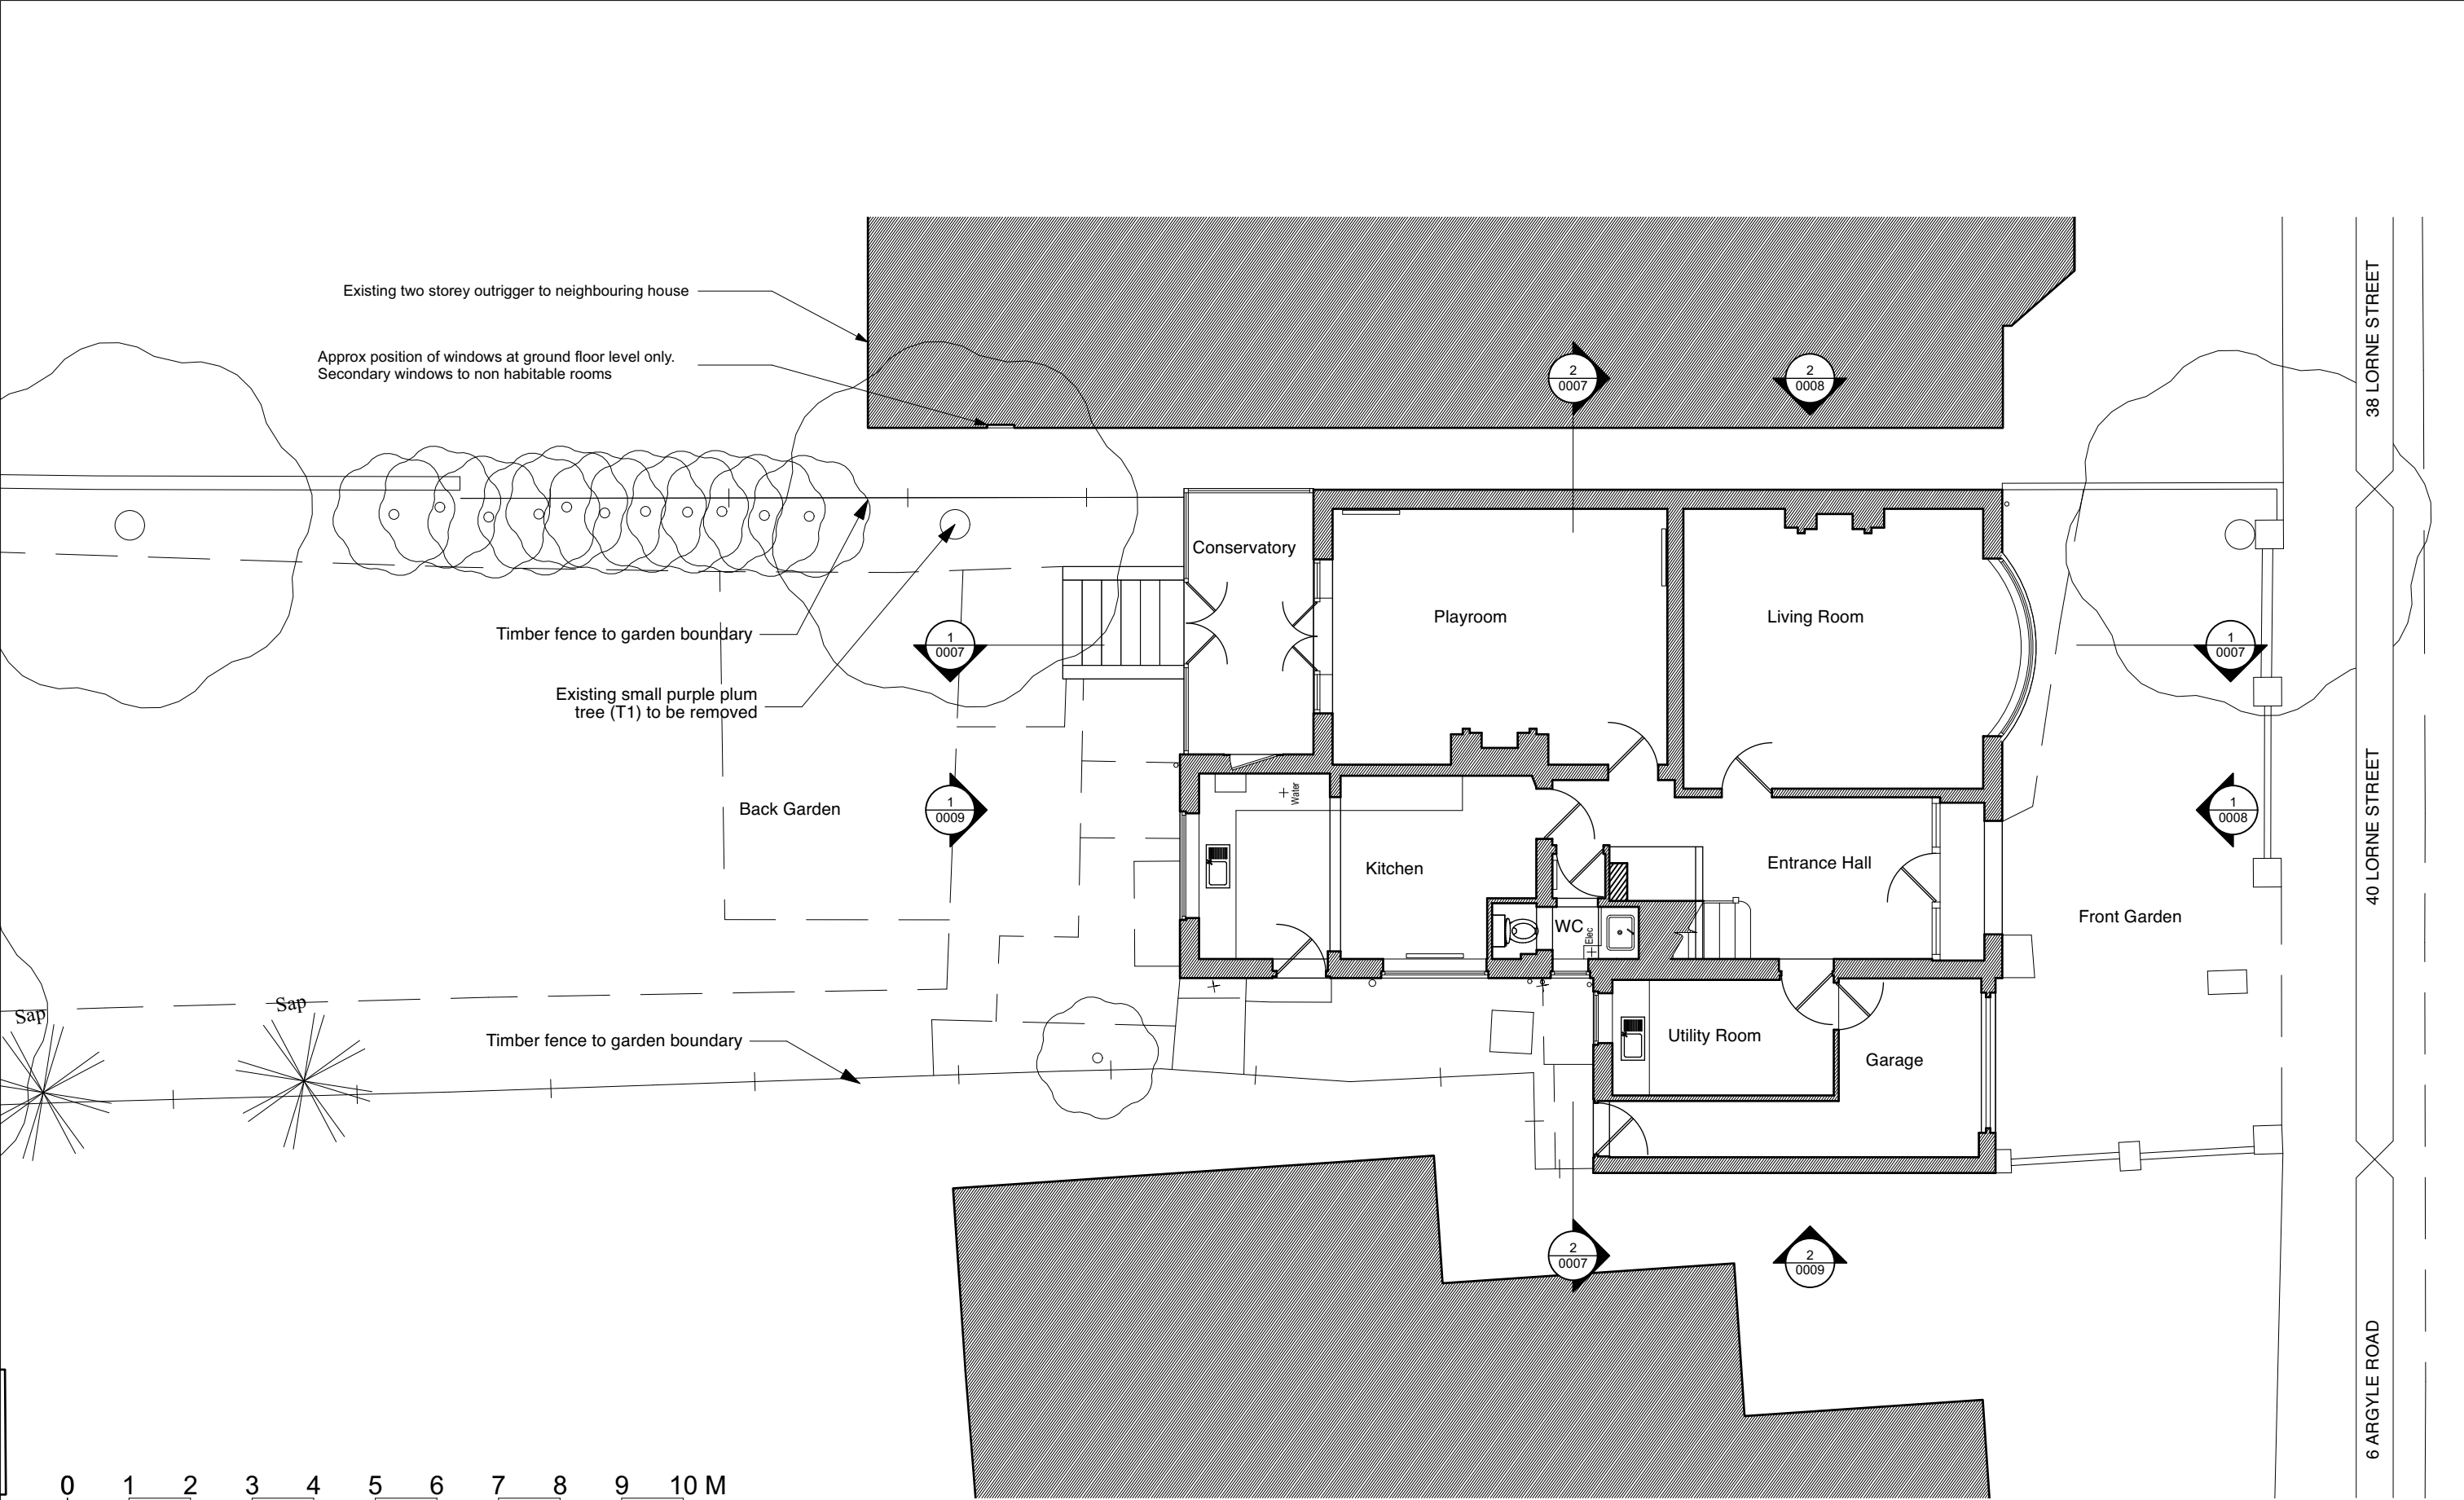

KEY PLAN		NOTES	</
---------------------------------	--	-------	--	--	----