




No.	Revision	Date
-	-	-

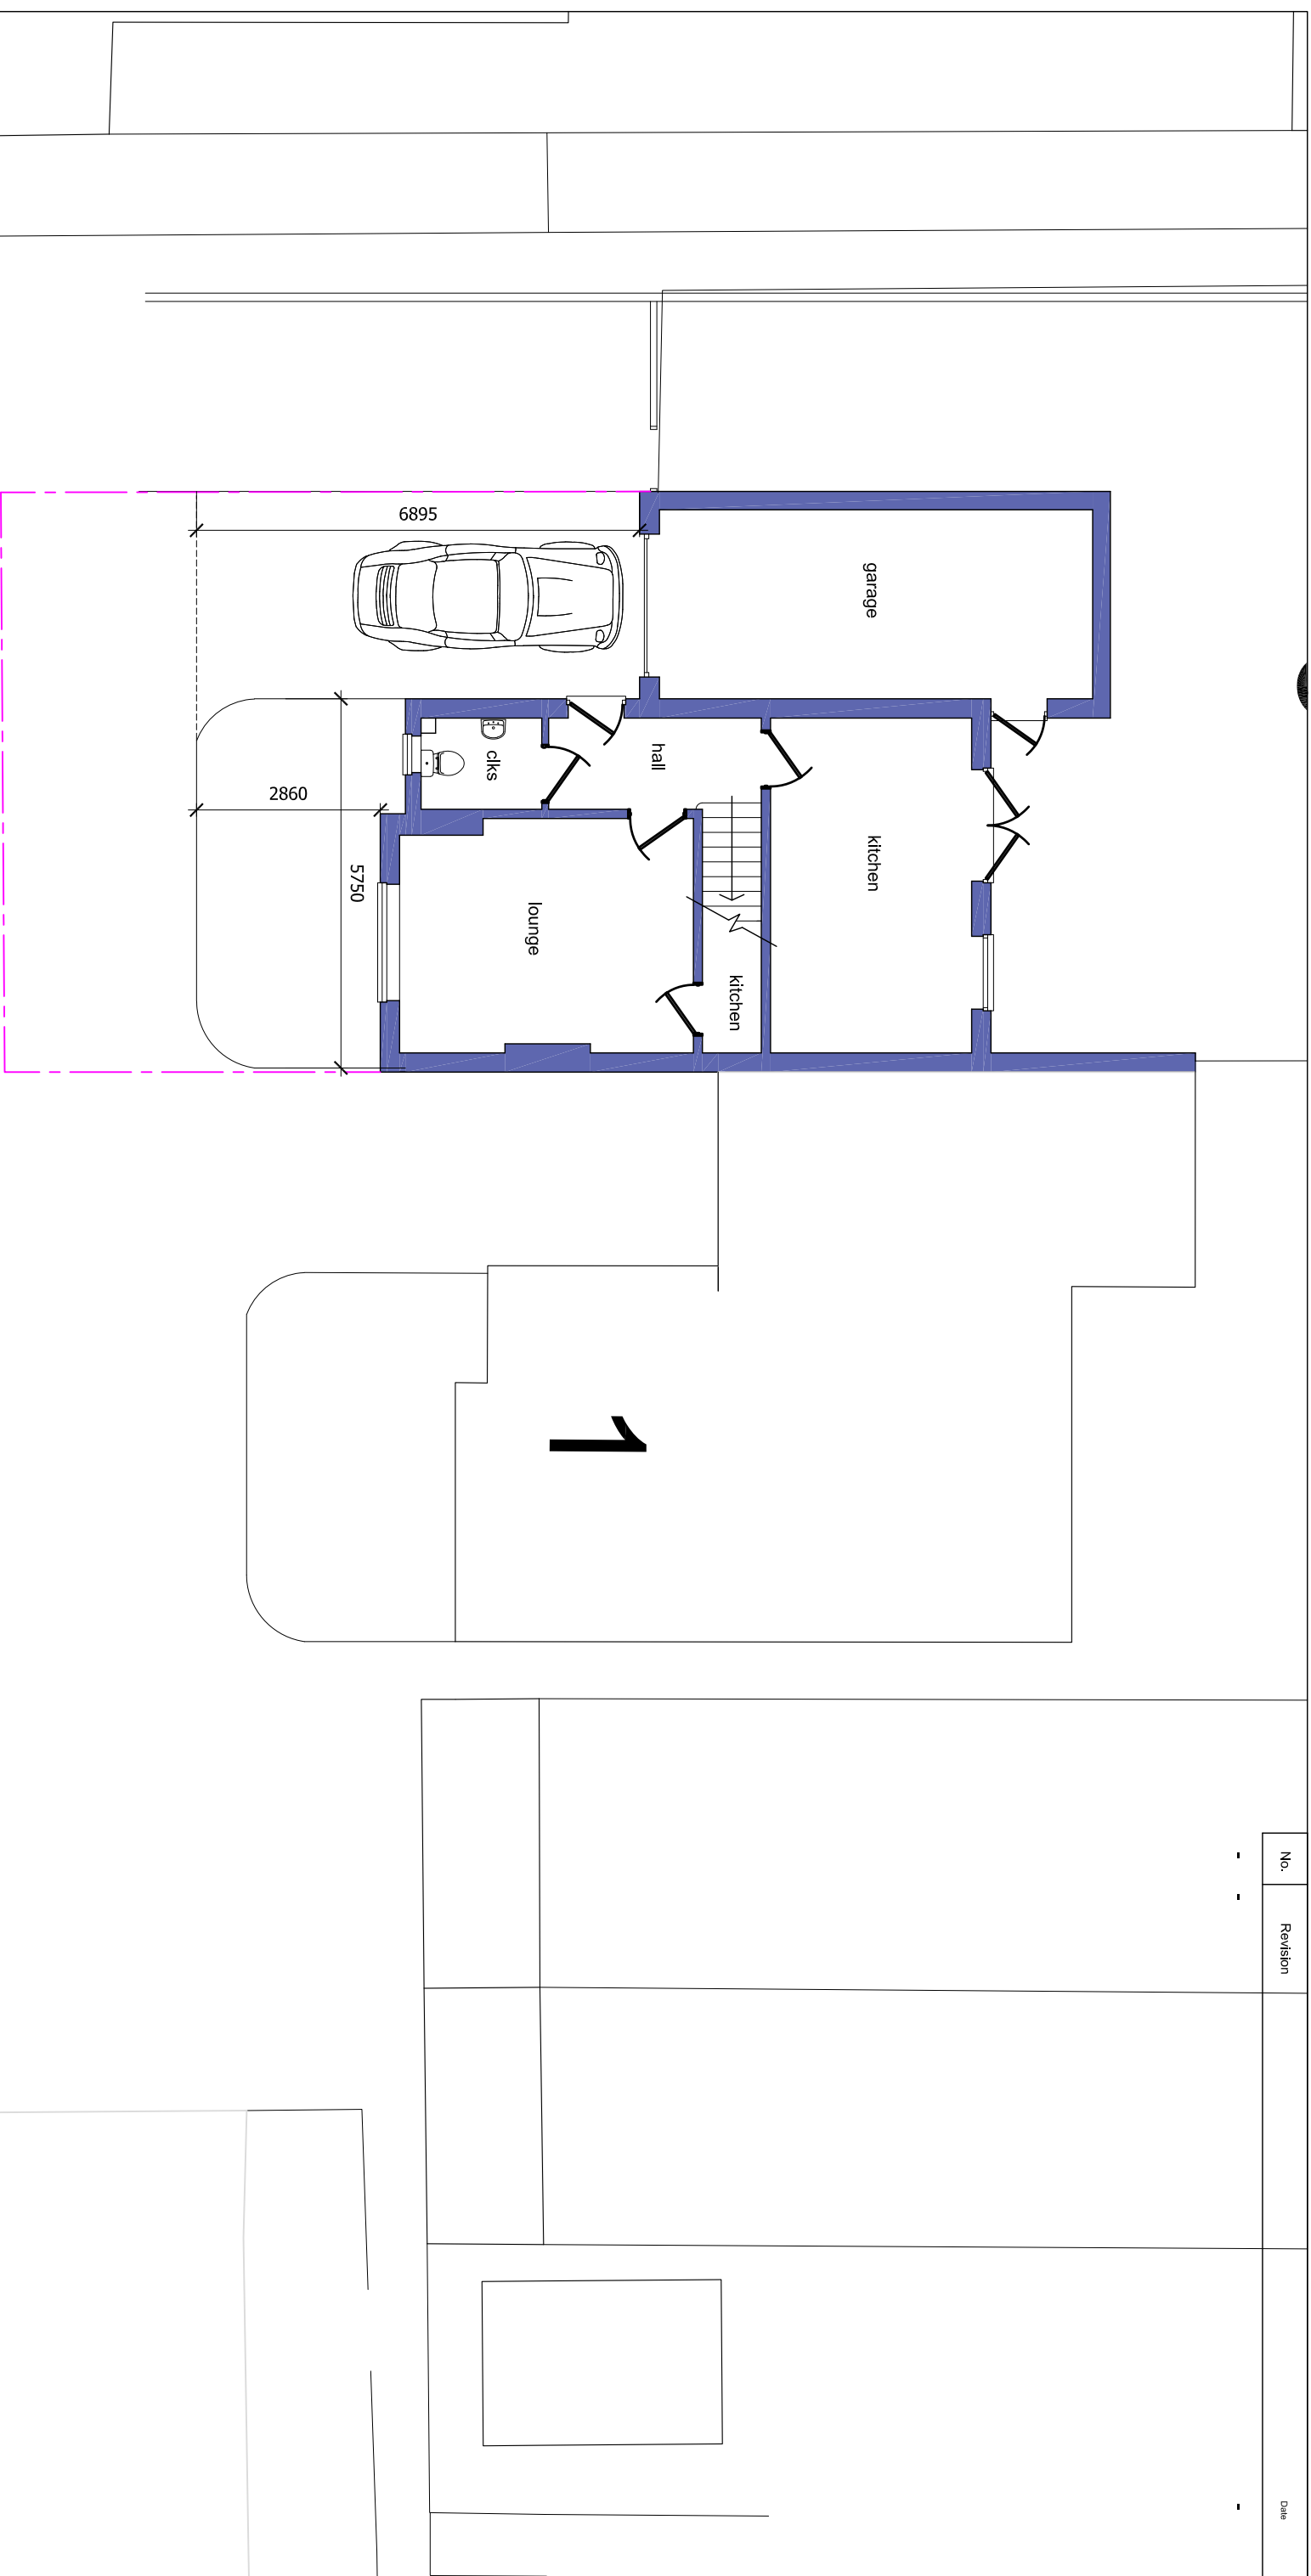

ground floor plan 1/100

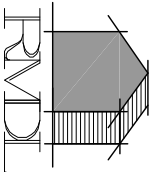

RAMMURTI DESIGN LTD
ARCHITECTURAL & PLANNING SERVICES
268 TILGHURST ROAD, READING RG30 2NE
TEL/FAX: 01189510628 MOB: 07799883574

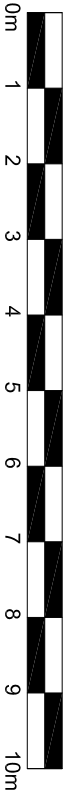

Proposed use of front garden for parking
at 3, Pilgrims Way, Emmer Green, RG4 8RW

for Mr Gaurave Kumar

FLOOR PLAN AND LAYOUT - Existing
Scale: 1/100
Date: May 2021
PW3:002 Rev -