


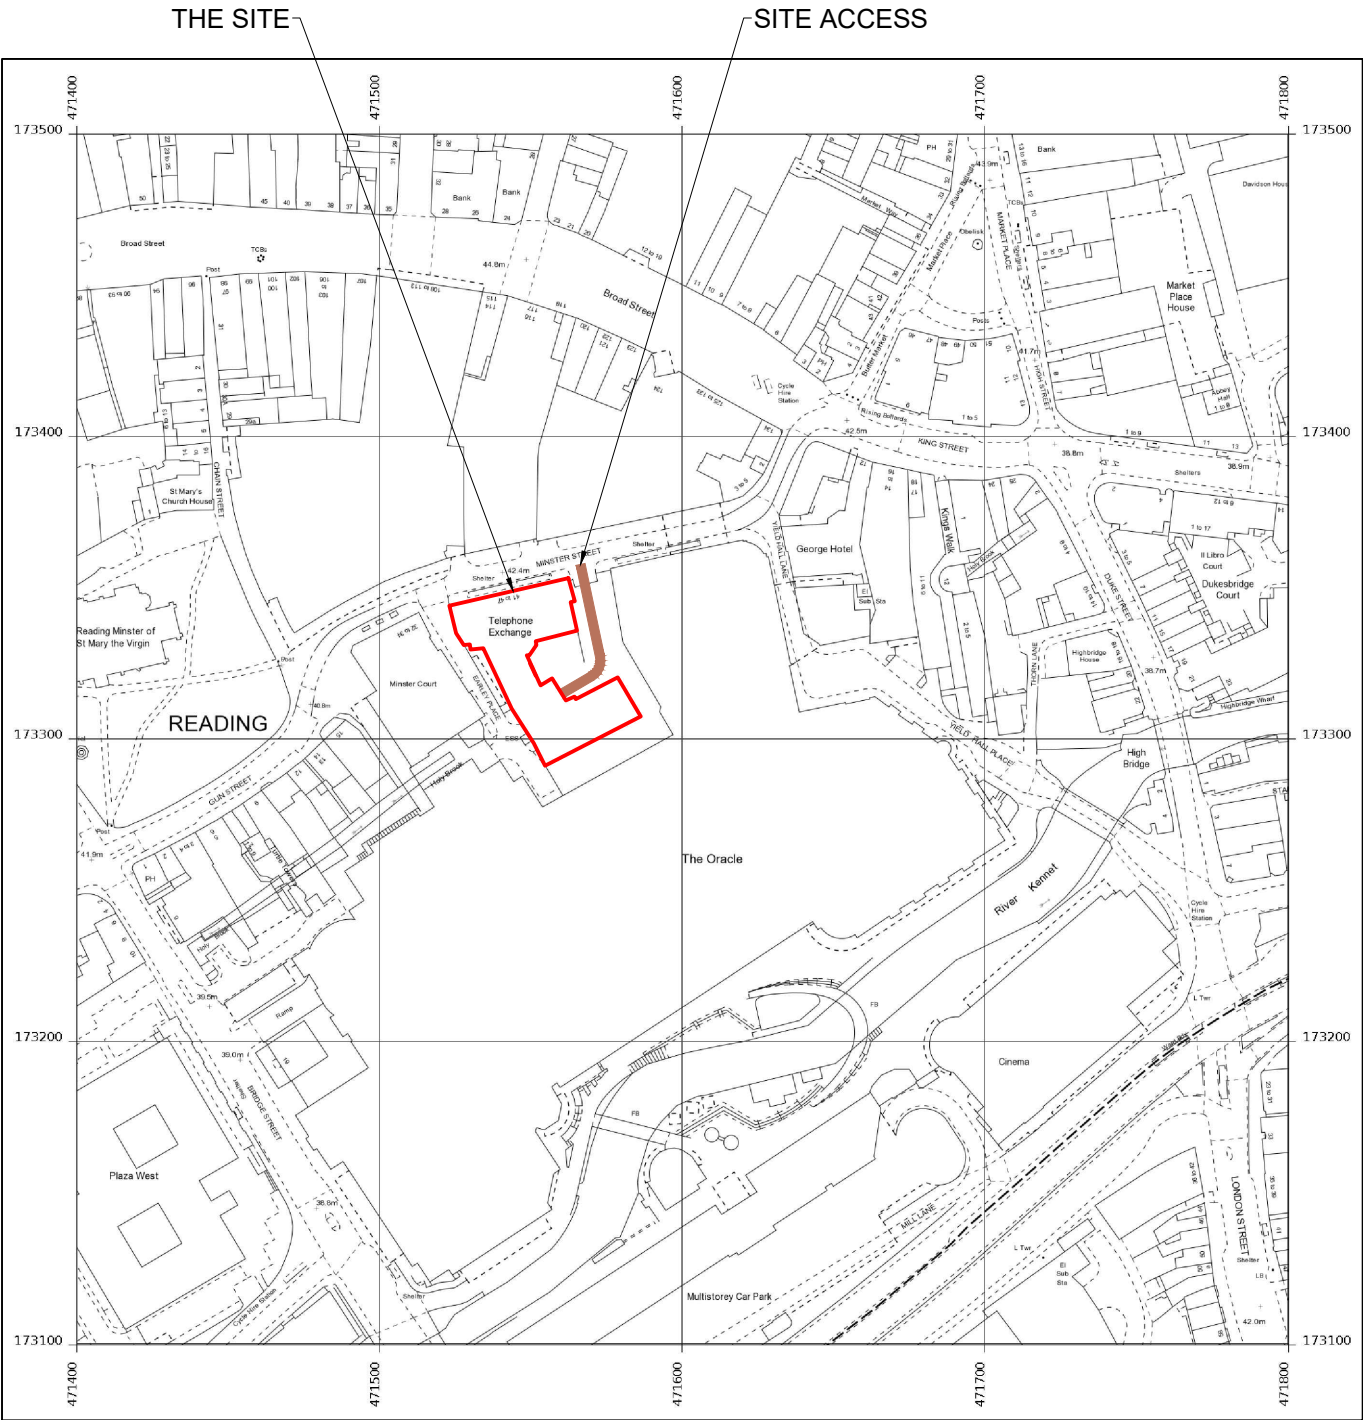

©2020 Cellnex
All rights reserved. No part of this publication may be reproduced, stored in a retrieval system or transmitted in any form or by any means (Electronic, Mechanical, Photocopying, Recording or otherwise), without the prior written consent of the Company.

NOTES

BASED UPON ORDNANCE
SURVEY DIGITAL DATA
WITH THE PERMISSION OF
THE CONTROLLER OF HER
MAJESTY'S STATIONARY
OFFICE, © CROWN
COPYRIGHT. LICENCE NO.
100038864



BT SKYLINE No.			
RG0018			
	PROJ No		
	PROJ No		
3	PROJ No 214614 REVISED LOCATION PLAN	06/08/21	TCSTCS
2	PROJ No 214614 LOCATION PLAN	18/11/19	AN LBG
1	PROJ No 181689 LOCATION PLAN	23/11/17	KG LBG
ISS	REVISION	DATE	DRN APP

			
CELLNEX UK R+, 4TH FLOOR, 2 BLA GRAVE STREET, READING, RG1 1AZ Tel. 020 4526 8553			
SITE No 167370 READING CENTRAL ATE 41 MINSTER STREET READING BERKSHIRE RG1 2JF			
NGR SU 71554 73313			
OS GRID			
TITLE LEGAL PLAN			
SCALE 1:2500			
DRAWN	KG	17/11/17	
APPROVED	TCS	06/08/21	
DRG No.	Sheet 1 of 1	Rev	
167370-00-010-ML003			3