
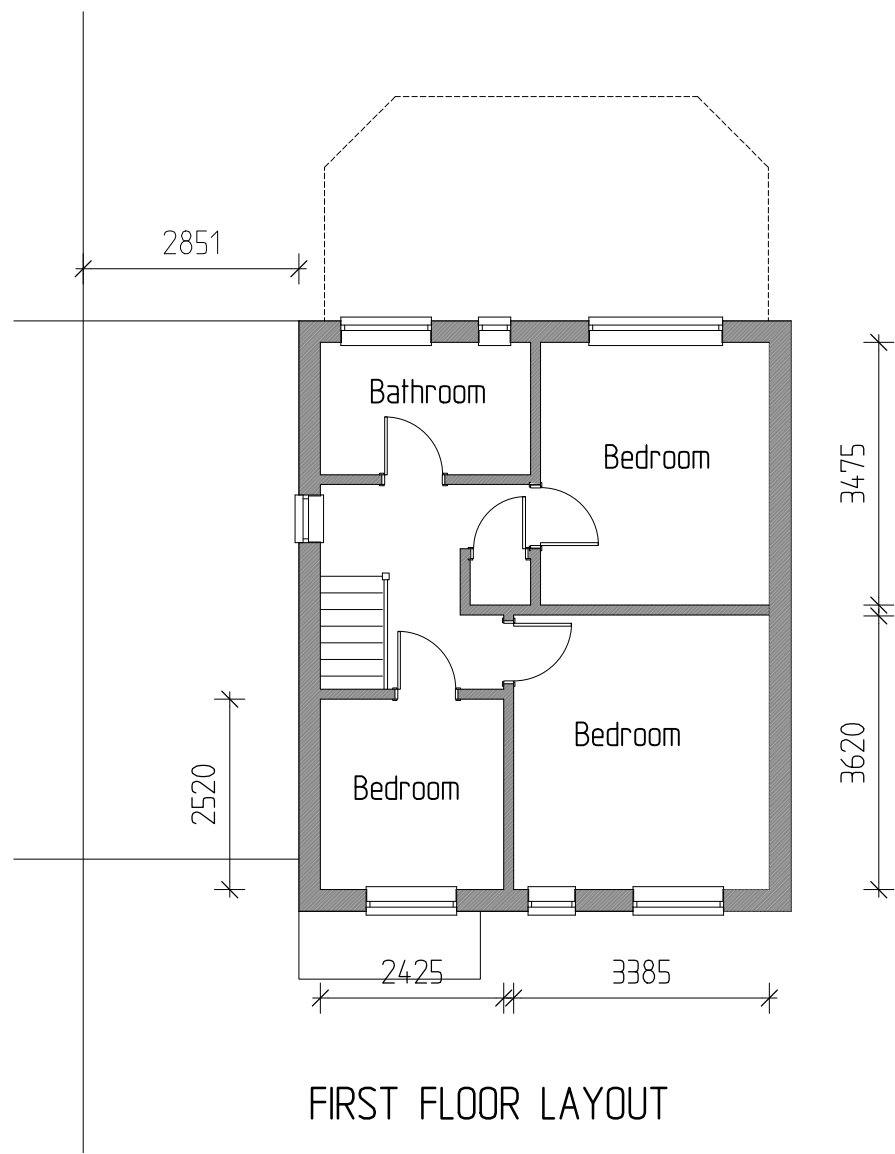


NOTE
Any discrepancies between this drawing, specialist contractor's drawings and client's specification should be noted immediately.
All specialist contractors must visit site and be responsible for their own dimensions

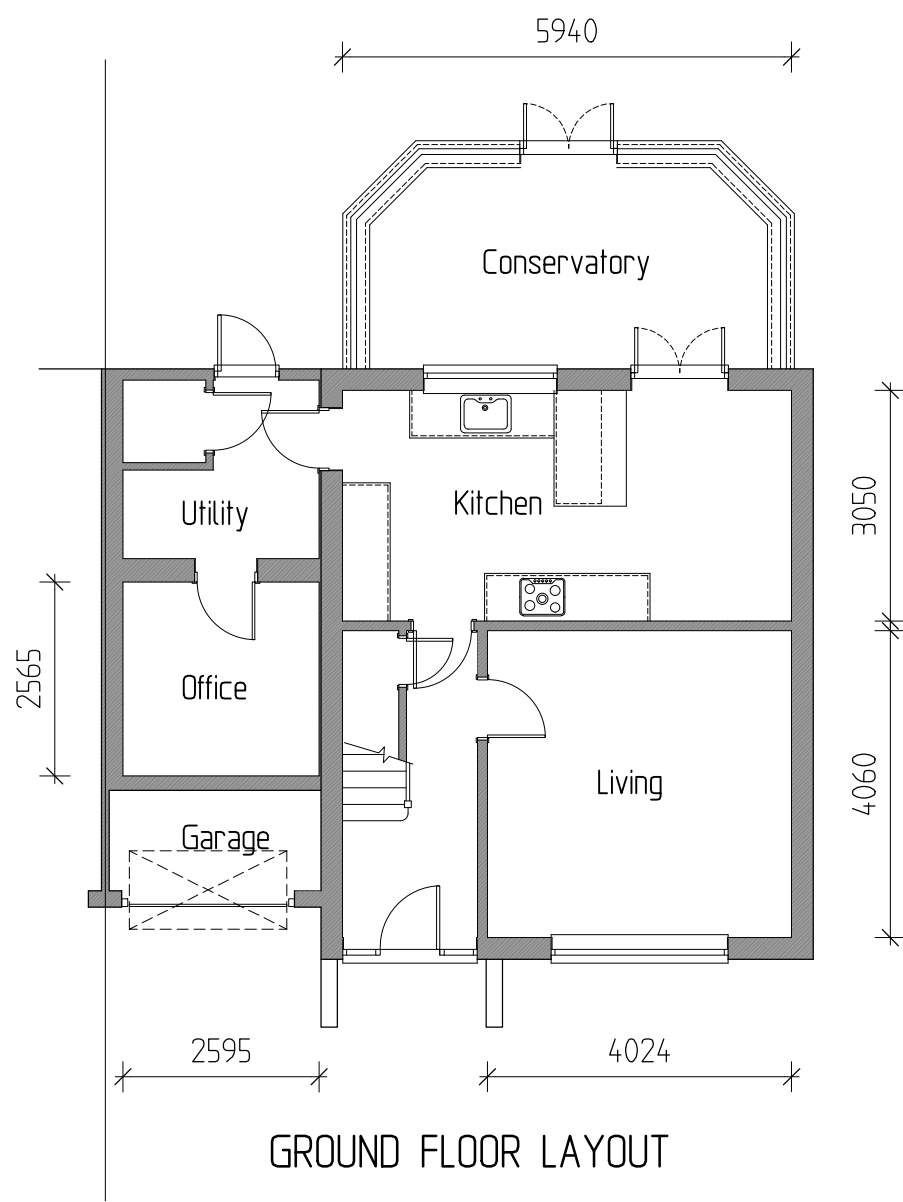

REV. | DATE | COMMENTS

PROJECT
1 Oakdale Close,
Tilehurst,
RG31 5BZ

PROJECT TITLE
Garage conversion, single storey front
extension and first floor side extension

DRAWING TITLE
EXISTING PLANS & ELEVATIONS

SK-tec Ltd

Planning & Technical Services
58 Hilltop Road, earley, Reading, Berkshire, RG6 1DA
tel: 01183 759987, mob: 07714 100537
e-mail: steve@sk-tec.co.uk

CLIENT
Mr & Mrs Barry

SCALE 1:100 (A2) DATE June '21

DRG. No. 21/841-01 REV.

