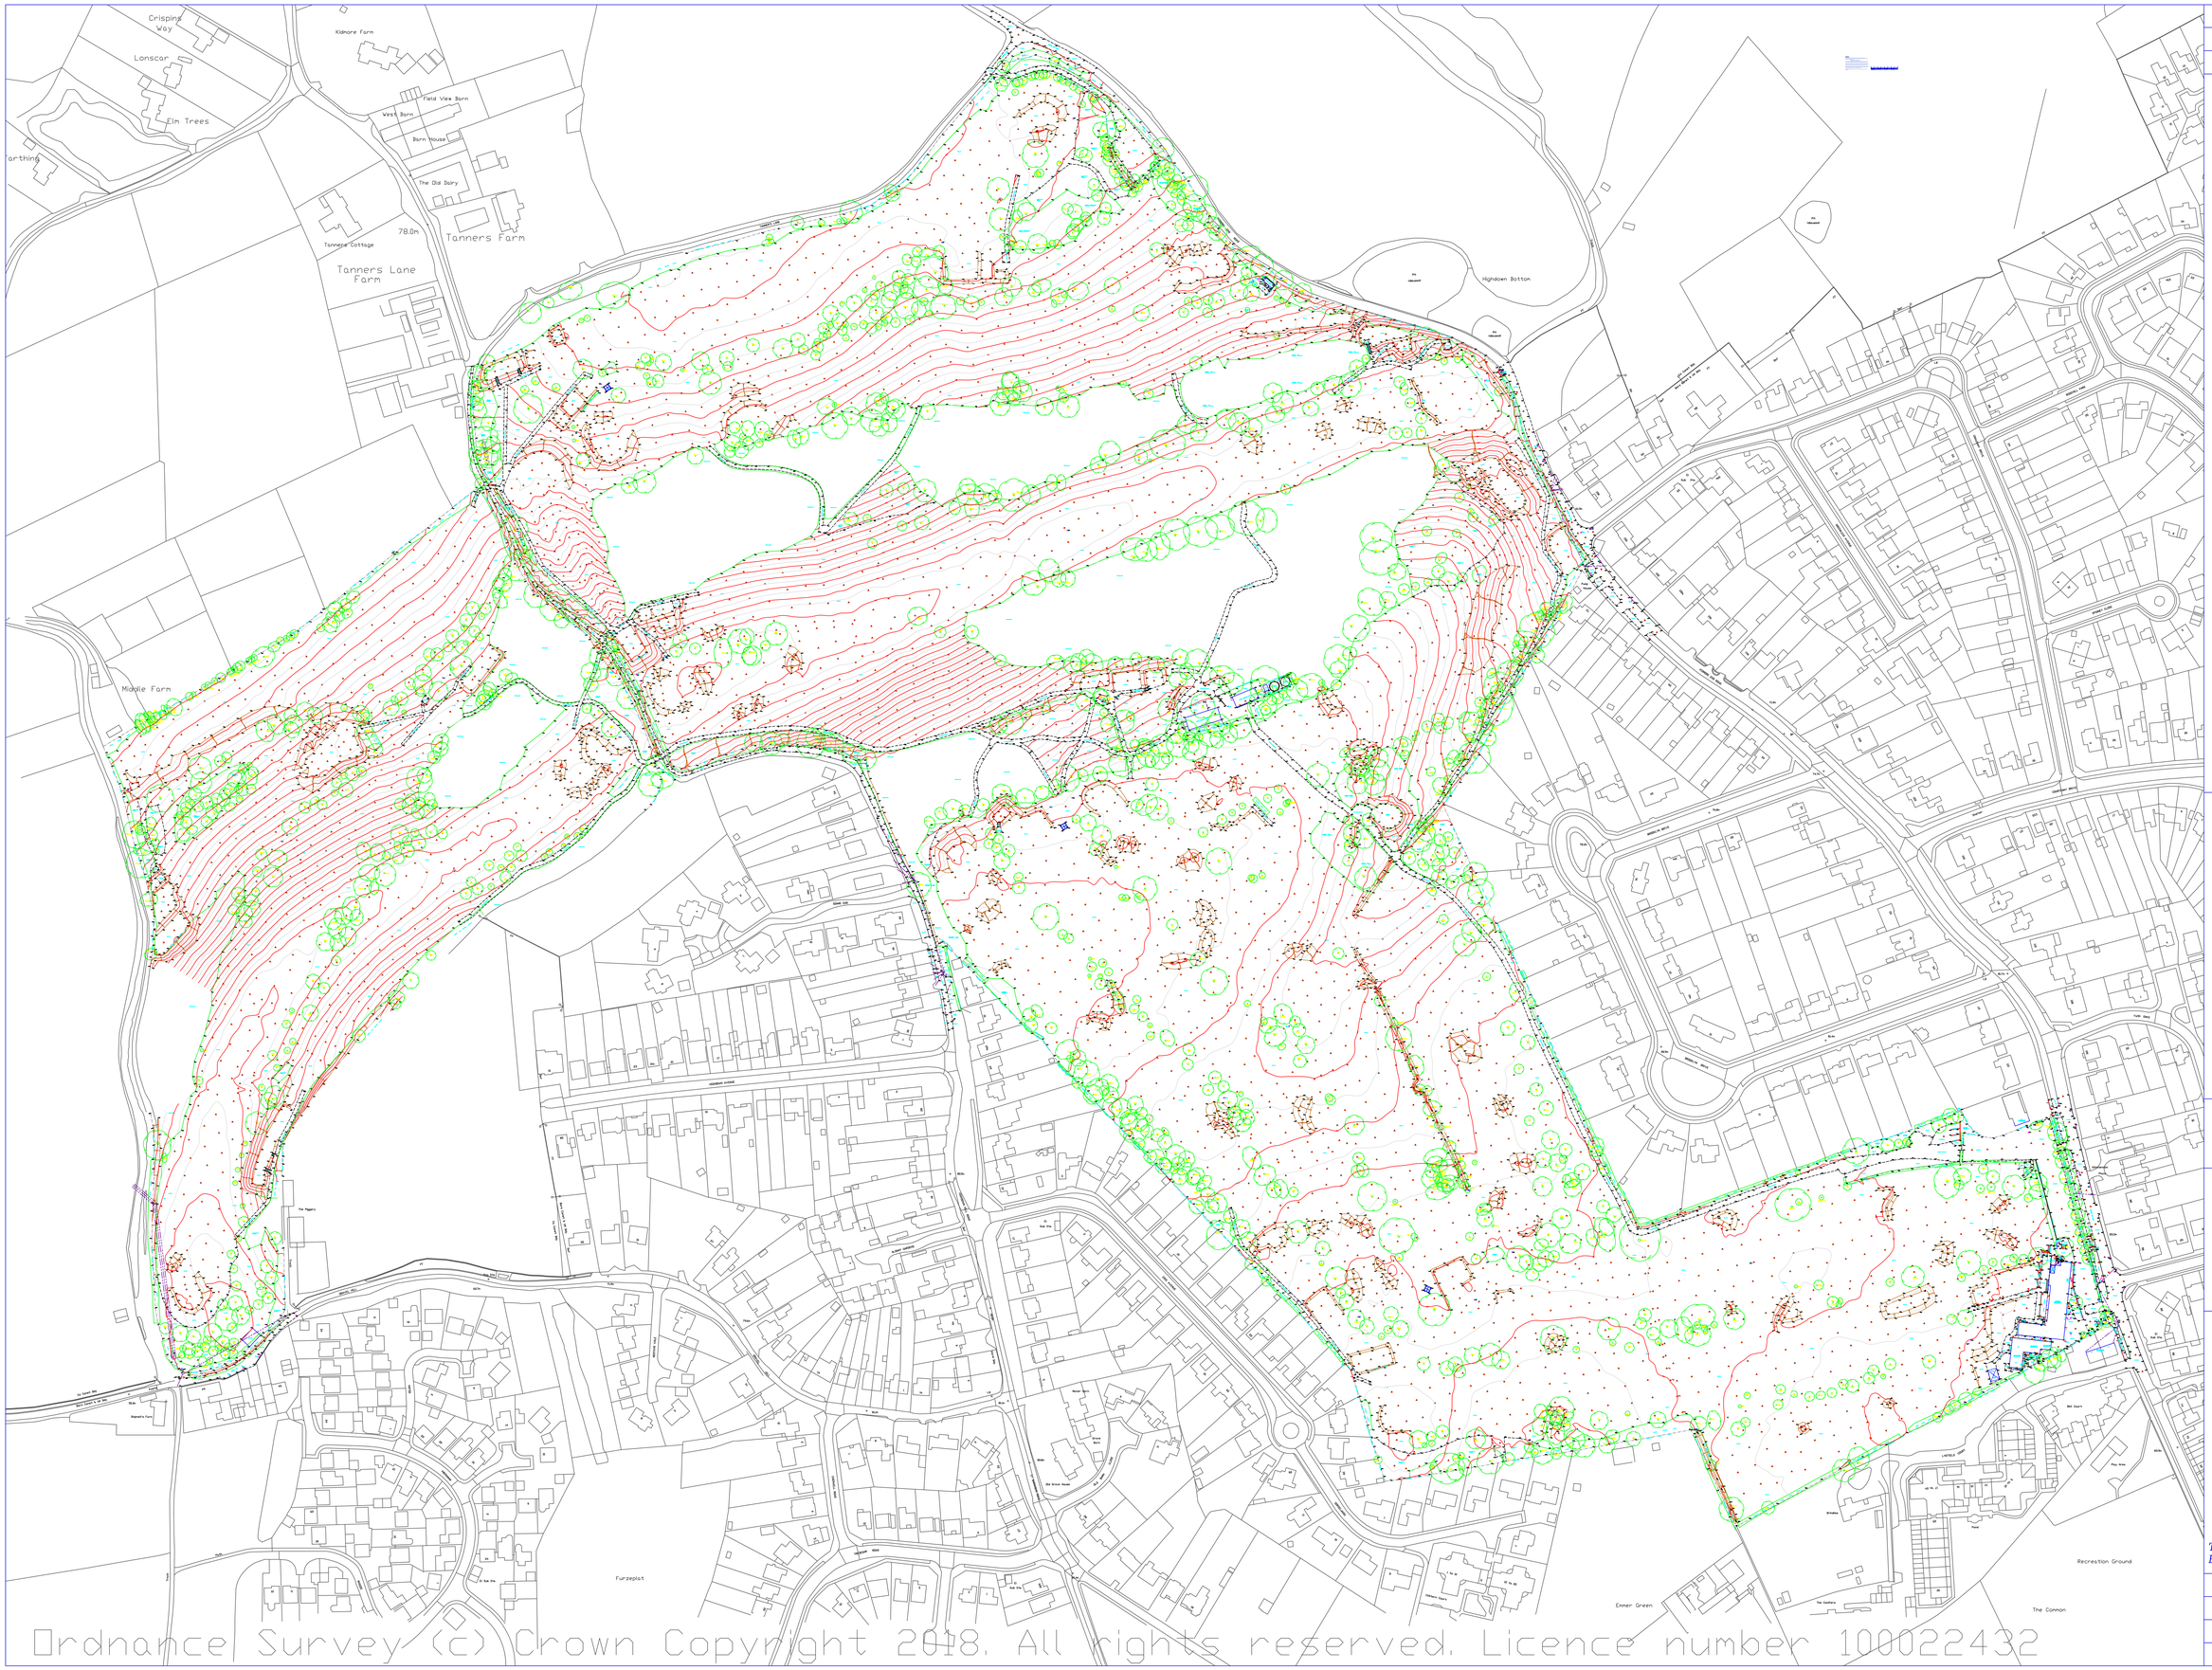

Ordnance Survey (c) Crown Copyright 2018. All rights reserved. Licence number 100022432

Surveyed by: S Smith

Plotted by: S Brown

Drawn by: Acad

Legend

ACU	Air Conditioning Unit
AV	Air Valve
BC	Barrier Control
BOL	Bollard
BTB	British Telecom Junction Box
BTMH	British Telecom Manhole
CL	Cover Level
CTV	Cable TV
ELCP	Electricity Cable Pit
EM	Electricity Cable Marker
EP	Electricity Pole
ER	Earth Rod
FH	Fire Hydrant
FP	Flag Pole
G	Gully
GV	Gas Valve
IB	Illuminated Bollard
IL	Invert Level
JB	Junction Box
LB	Letter Box
LC	Lamp Column
MH	Manhole
MRK	Concrete Marker
O/F	Outfall
PM	Parking Meter
RE	Rodding Eye
RWP	Rainwater Pipe
SC	Stop Cock
SP	Sign Post
SV	Sluice Valve
TCB	Telephone Kiosk
TL	Traffic Light
TLC	Traffic Light Cover
TM	Ticket Machine
TP	Telegraph Pole
UTR	Unable To Raise
UTS	Unable To Survey
VC	Vent Column
WM	Water Meter
WO	Wash Out
WWP	Waste Water Pipe

Data

i) Trees shown thus 9/6/200 indicates
Ht. in metres/Span. dia in metres
Trunk dia. in millimetres

ii) Trees shown thus 9/6x6/200 indicates
Ht. in metres/Span. dia in metres
Trunk dia. in millimetres

iii) Grid : Metric and oriented to north

iv) Levels : Metric and based on OS GPS DATA
Situated on Survey station 1

Value: 82.842m

N

Client

FAIRFAX

Site

READING GOLF CLUB
17 KIDMORE END ROAD
READING

Marvin & Partners Limited

Plestor House
Farnham Road
West Liss
Hampshire GU33 6JQ

Tel : 01428 751888
Email: paul@maplimited.com

Date	FEB 2019
Scale	1/200 @ A0
Dwg/Job No.	19/5222
Checked By	