
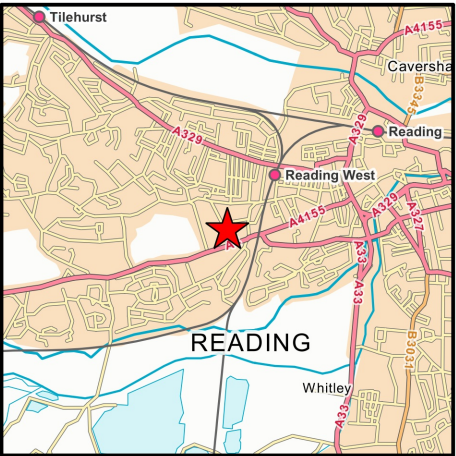


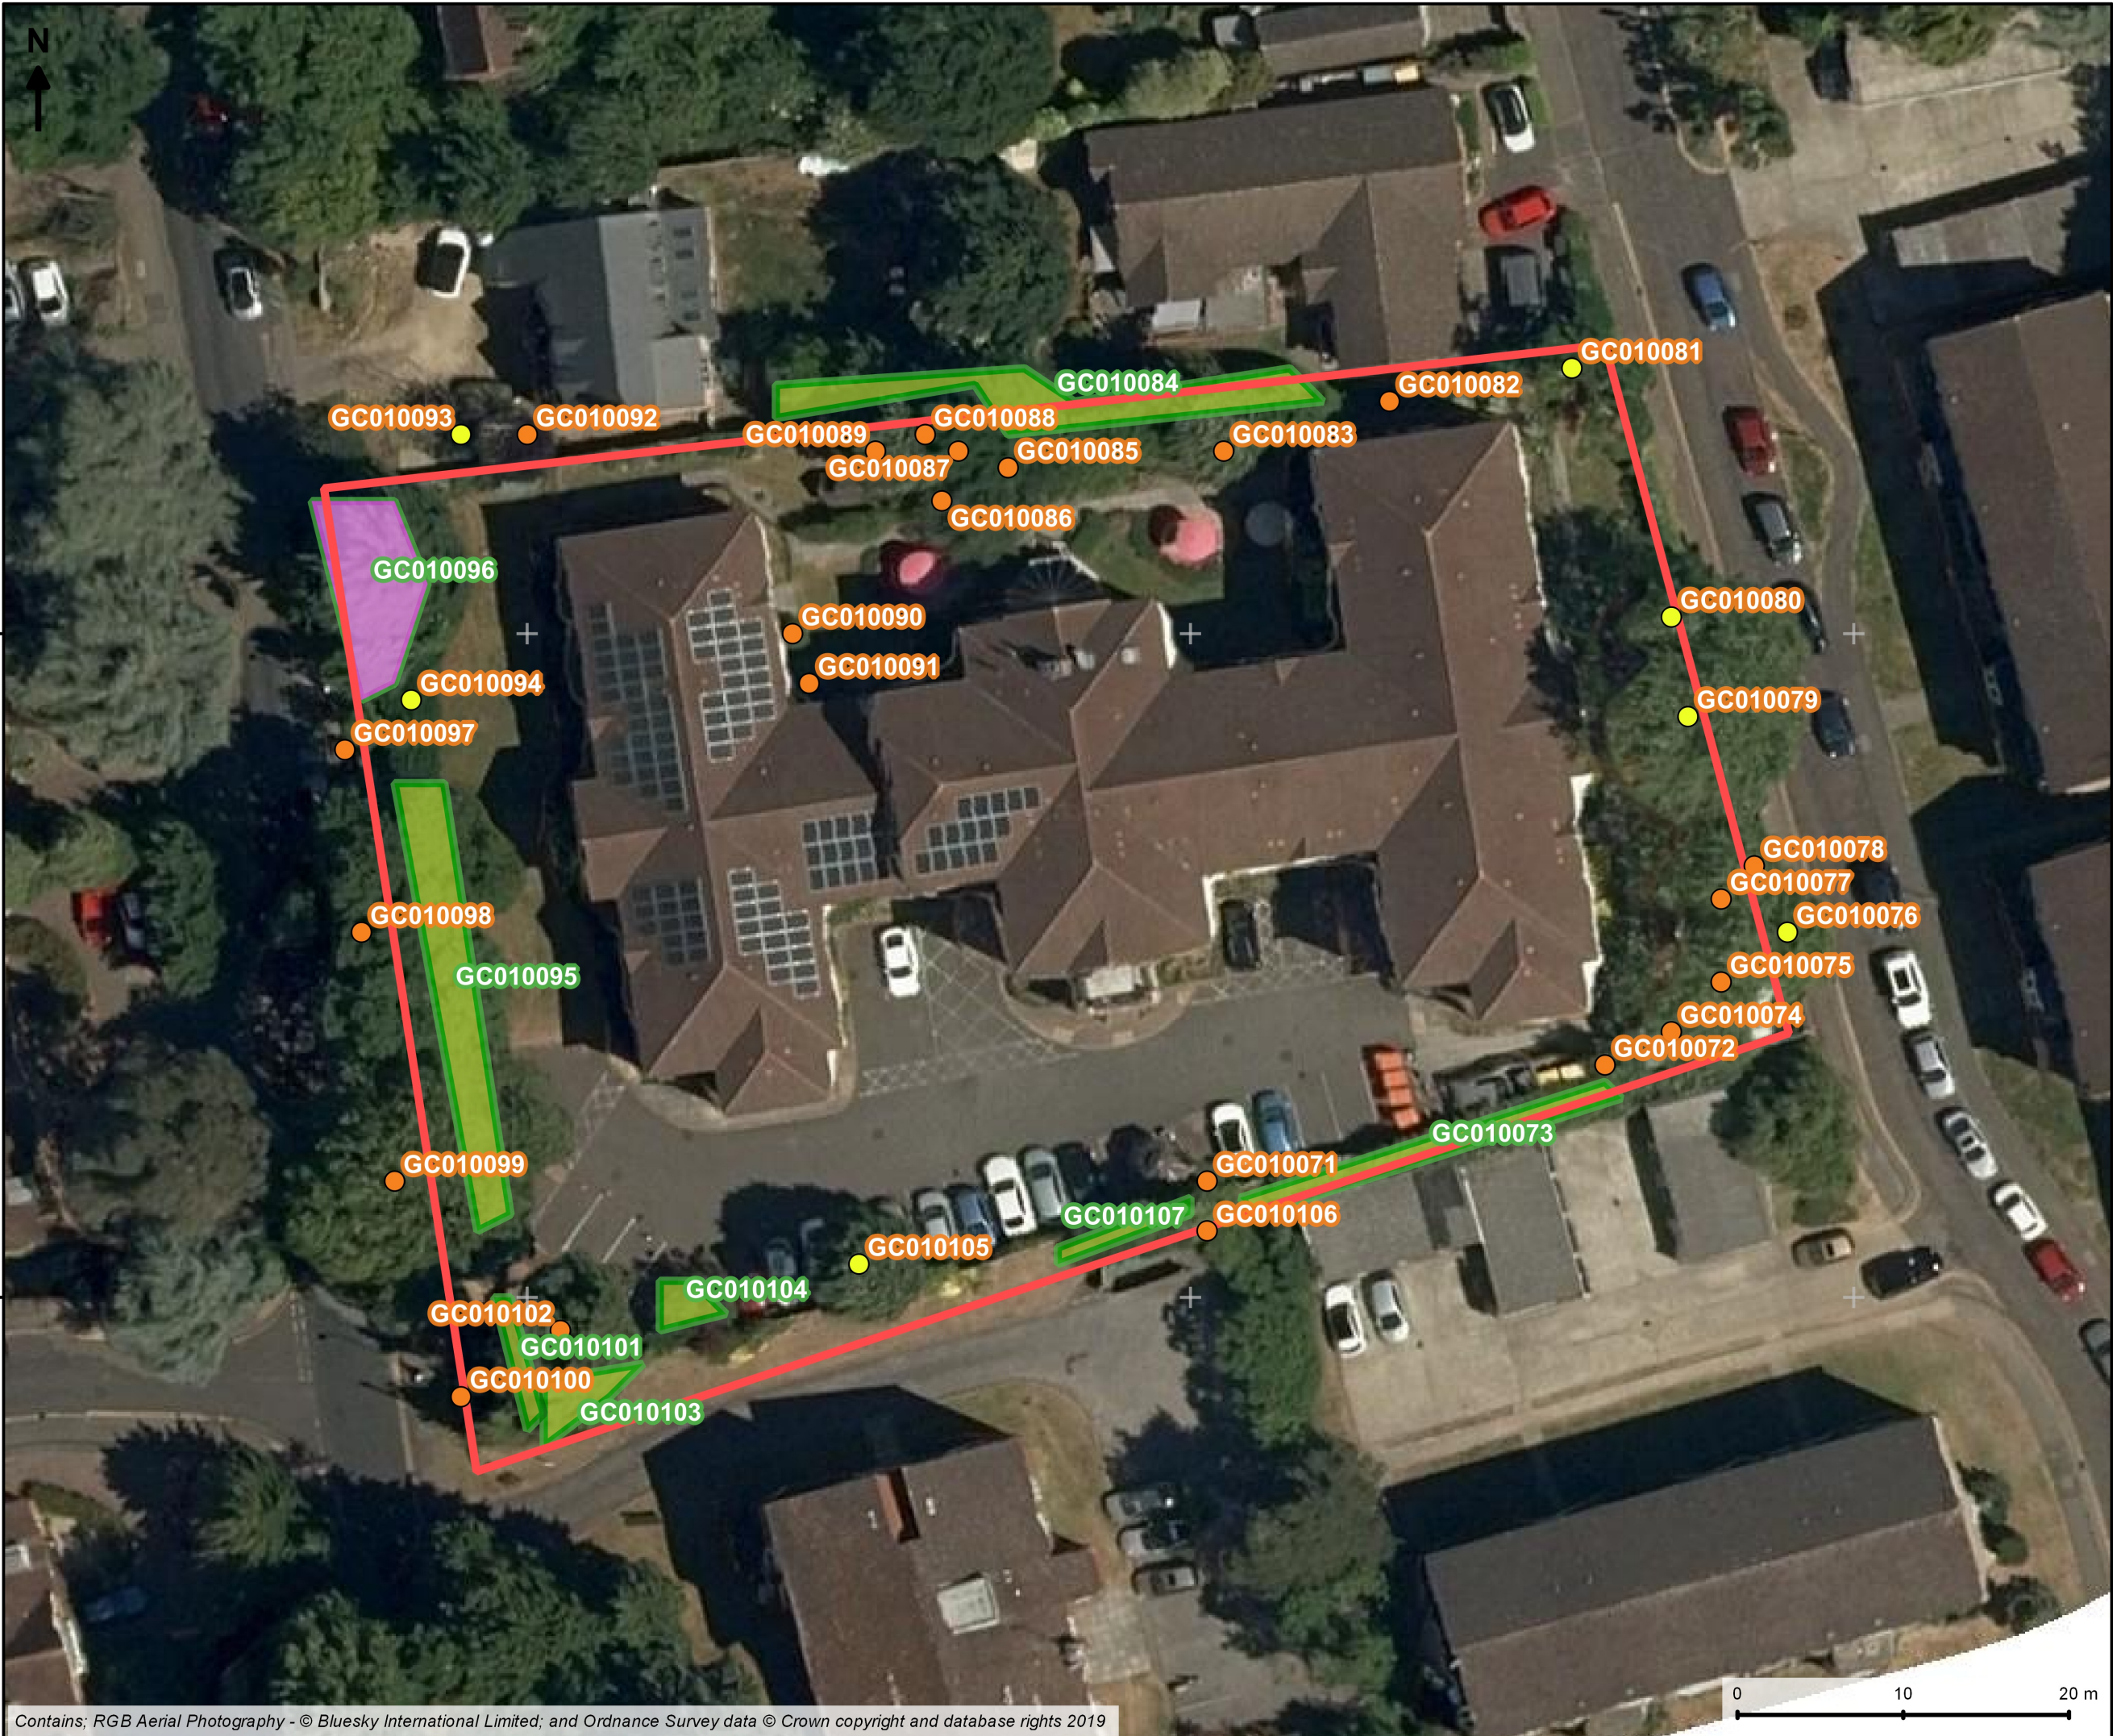

Client: BUPA

Site: Parkside Care Home

Title: Tree Survey

- Legend:
- Individual Tree
 - Individual Tree (Action)
 - Group of Trees
 - Group of Trees (Action)
 - Site Boundary (Indicative)

Date:	Produced by:	Checked by:
July 2021	IH	KS

Notes:

1. Tree locations plotted based on visual inspection conducted on site by surveyor.

© This map is the copyright of Ground Control Ltd and cannot be reproduced in any form without express consent of the company.

Ground Control Ltd, Kingfisher House, Radford Way, Billericay, Essex, CM12 0EQ