
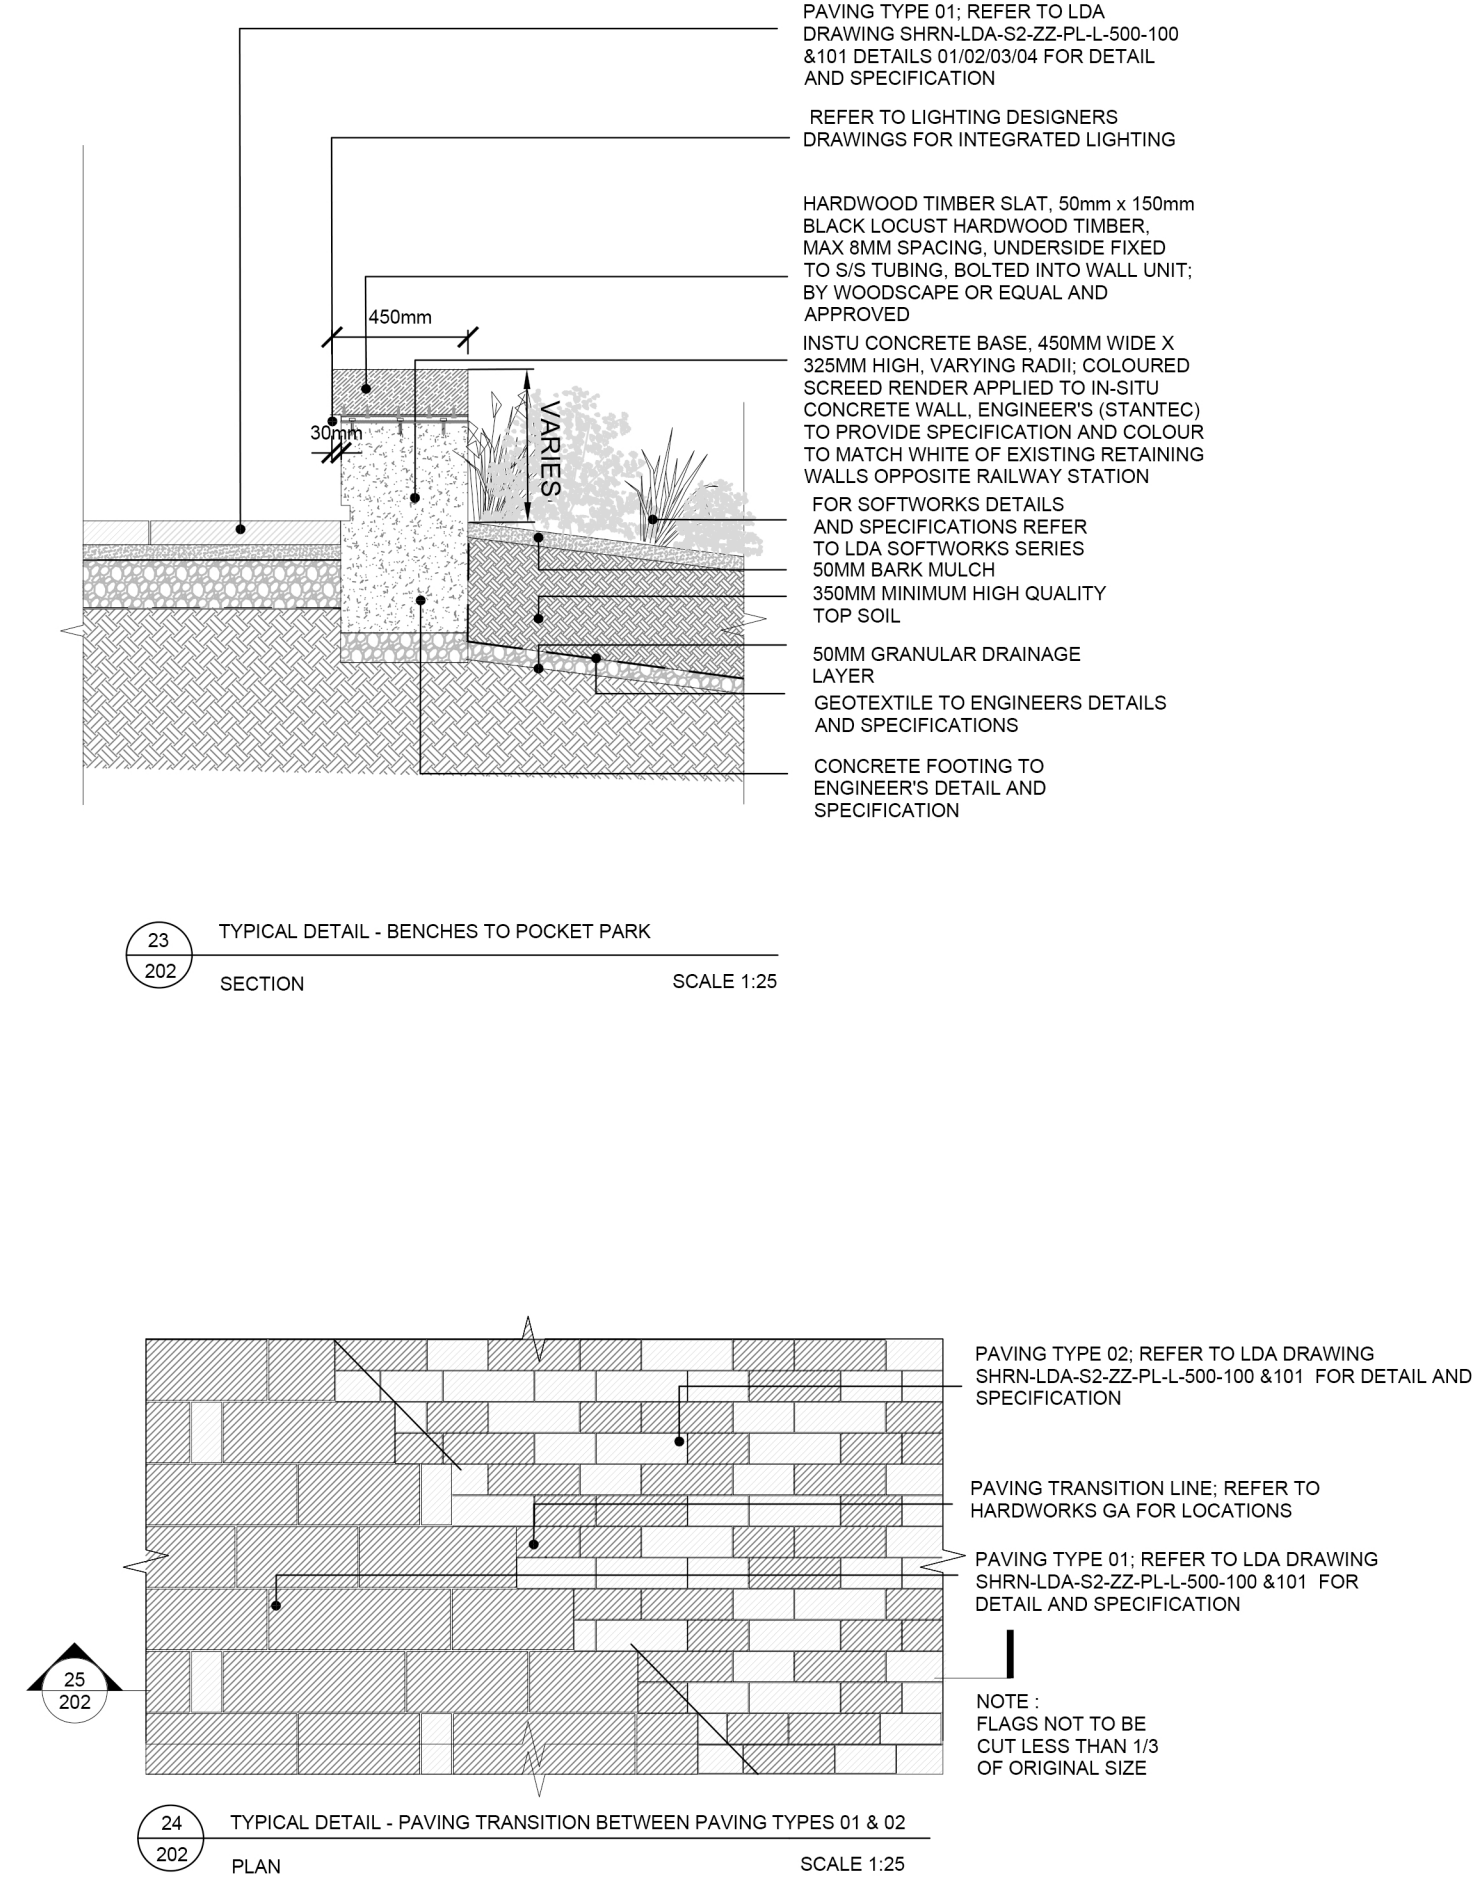


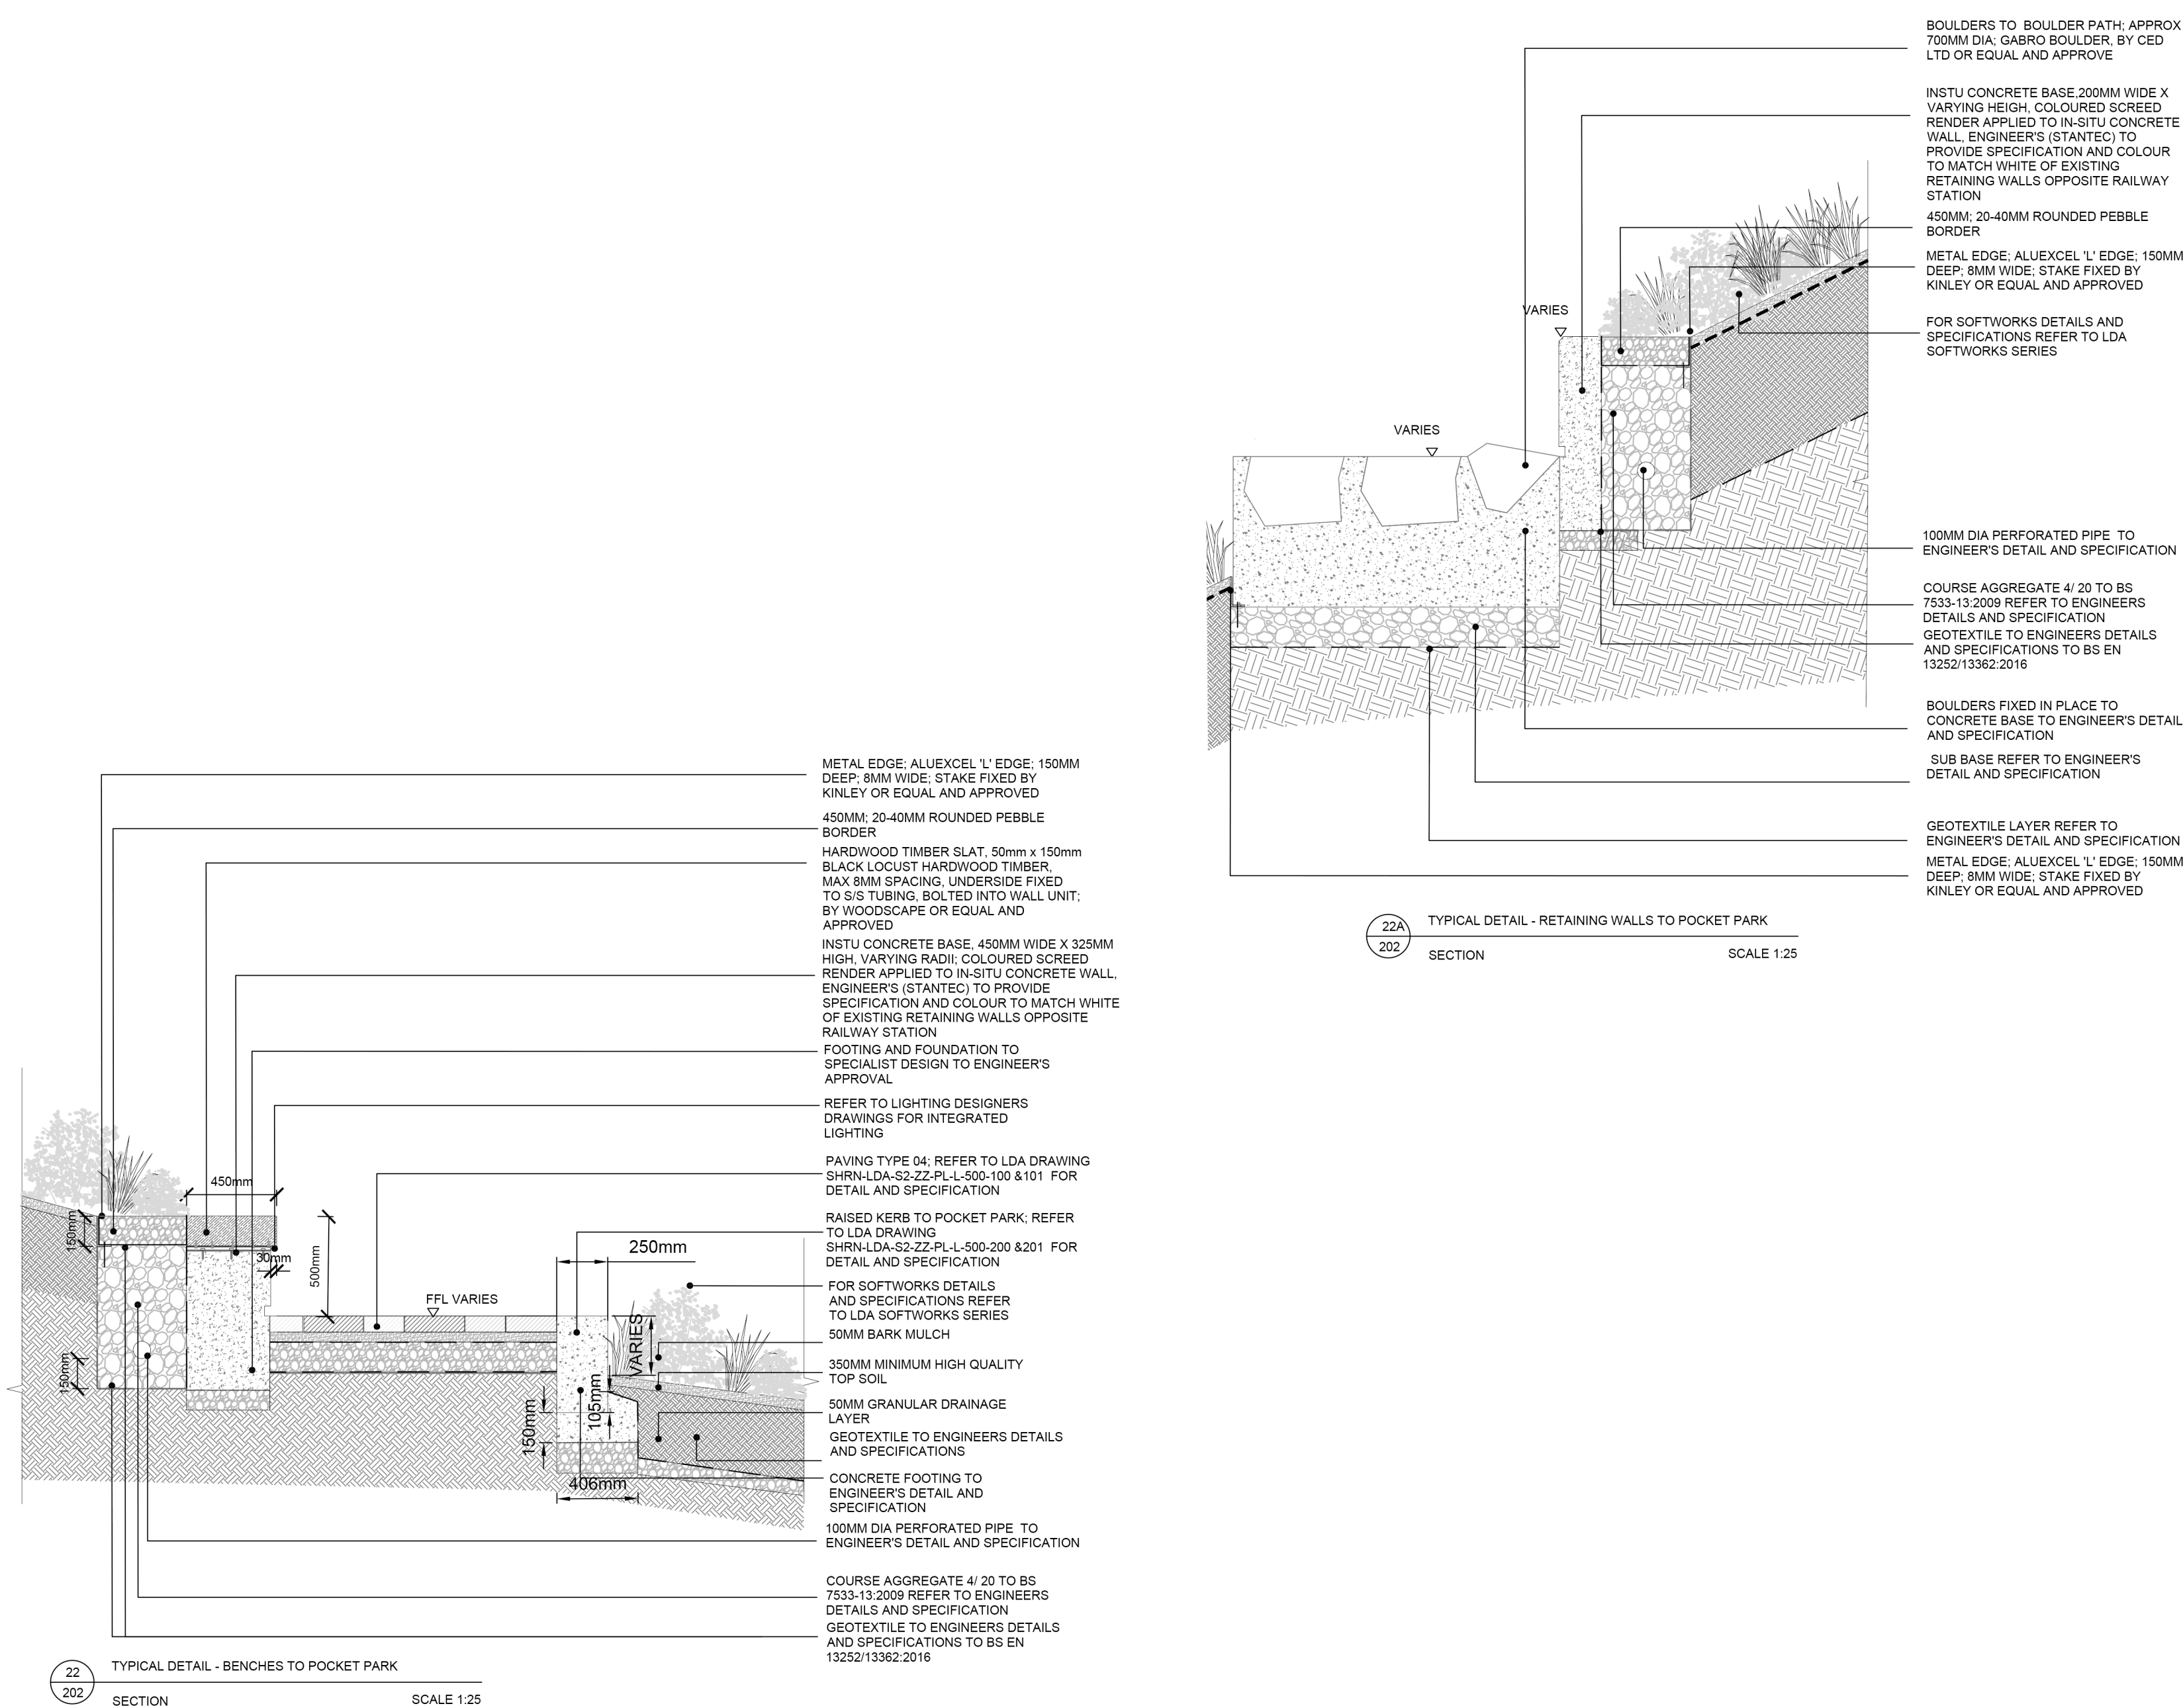

T03	STAGE 4A ISSUE	CI	29/03/21
T02	STAGE 4a ISSUE	CI	03/07/20
T01	STAGE 4A ISSUE	CI	05/06/2020
REV.	DESCRIPTION	APP.	DATE

LDĀDESIGN

PROJECT TITLE
STATION HILL READING PHASE 2

DRAWING TITLE
PHASE 2 - TYPICAL EDGE TYPES
SHEET 3 OF 4

ISSUED BY	London	T: 020 7467 1470	
DATE	OCT 2019	DRAWN	ER
SCALE@A1	As shown	CHECKED	TW
STATUS	Tender	APPROVED	CI

DWG. NO SHRN-LDA-S2-ZZ-DR-L-500-202

No dimensions are to be scaled from this drawing. All dimensions are to be checked on site. Area measurements for indicative purposes only.
© LDA Design Consulting LLP. Quality Assured to BS EN ISO 9001 : 2000
Sources Ordnance Survey

READ THIS FIRST

Note for Contractors
This drawing should be considered along with the risk information contained in the CDM Pre Construction Information. This information will include details of the SIGNIFICANT risks which LDA Design has identified which may arise from constructing their designs shown on this drawing. A Competent Contractor should be aware of the typical risks associated with doing this work.

Note for Workers
DO NOT START YOUR WORK unless you know the Risks and Controls relating to the work on this drawing (including SAFE SEQUENCES OF WORK and EQUIPMENT).

STOP
Do not issue copies of parts of this drawing without the above Note for Workers (unless you are sure that the Workers can undertake the work safely).

