




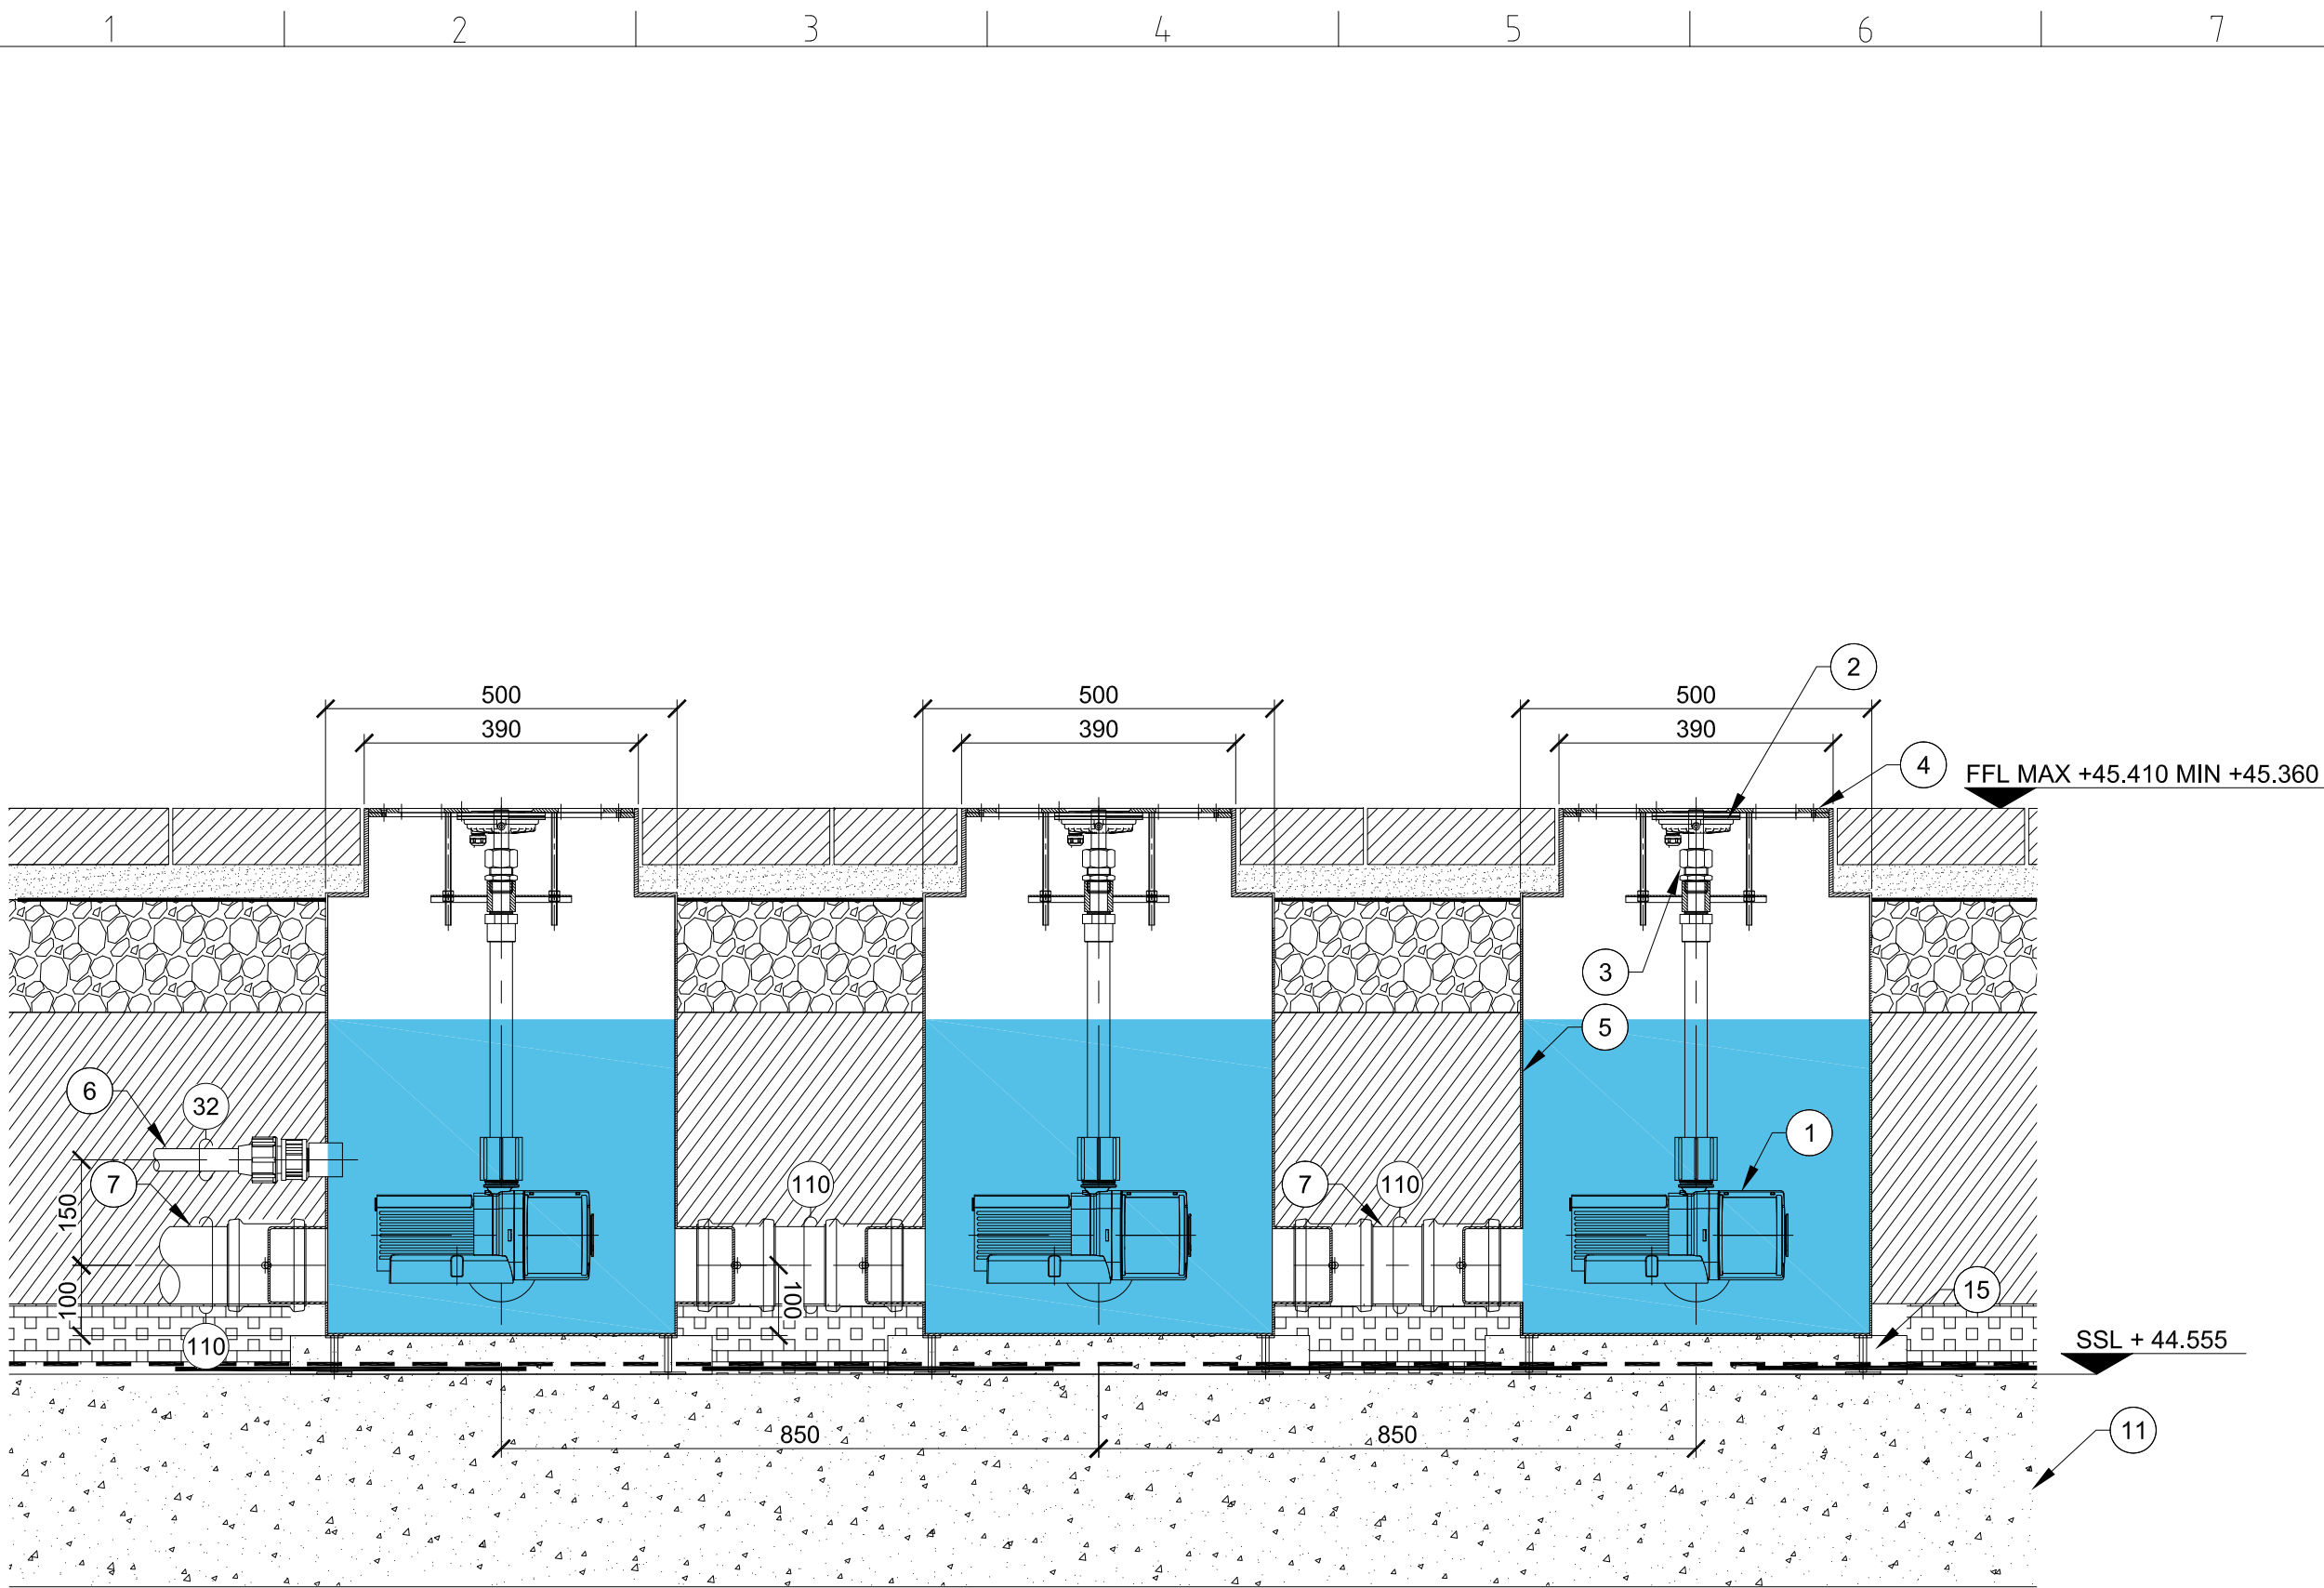

1 SECTION A-A
1:10 SECTION

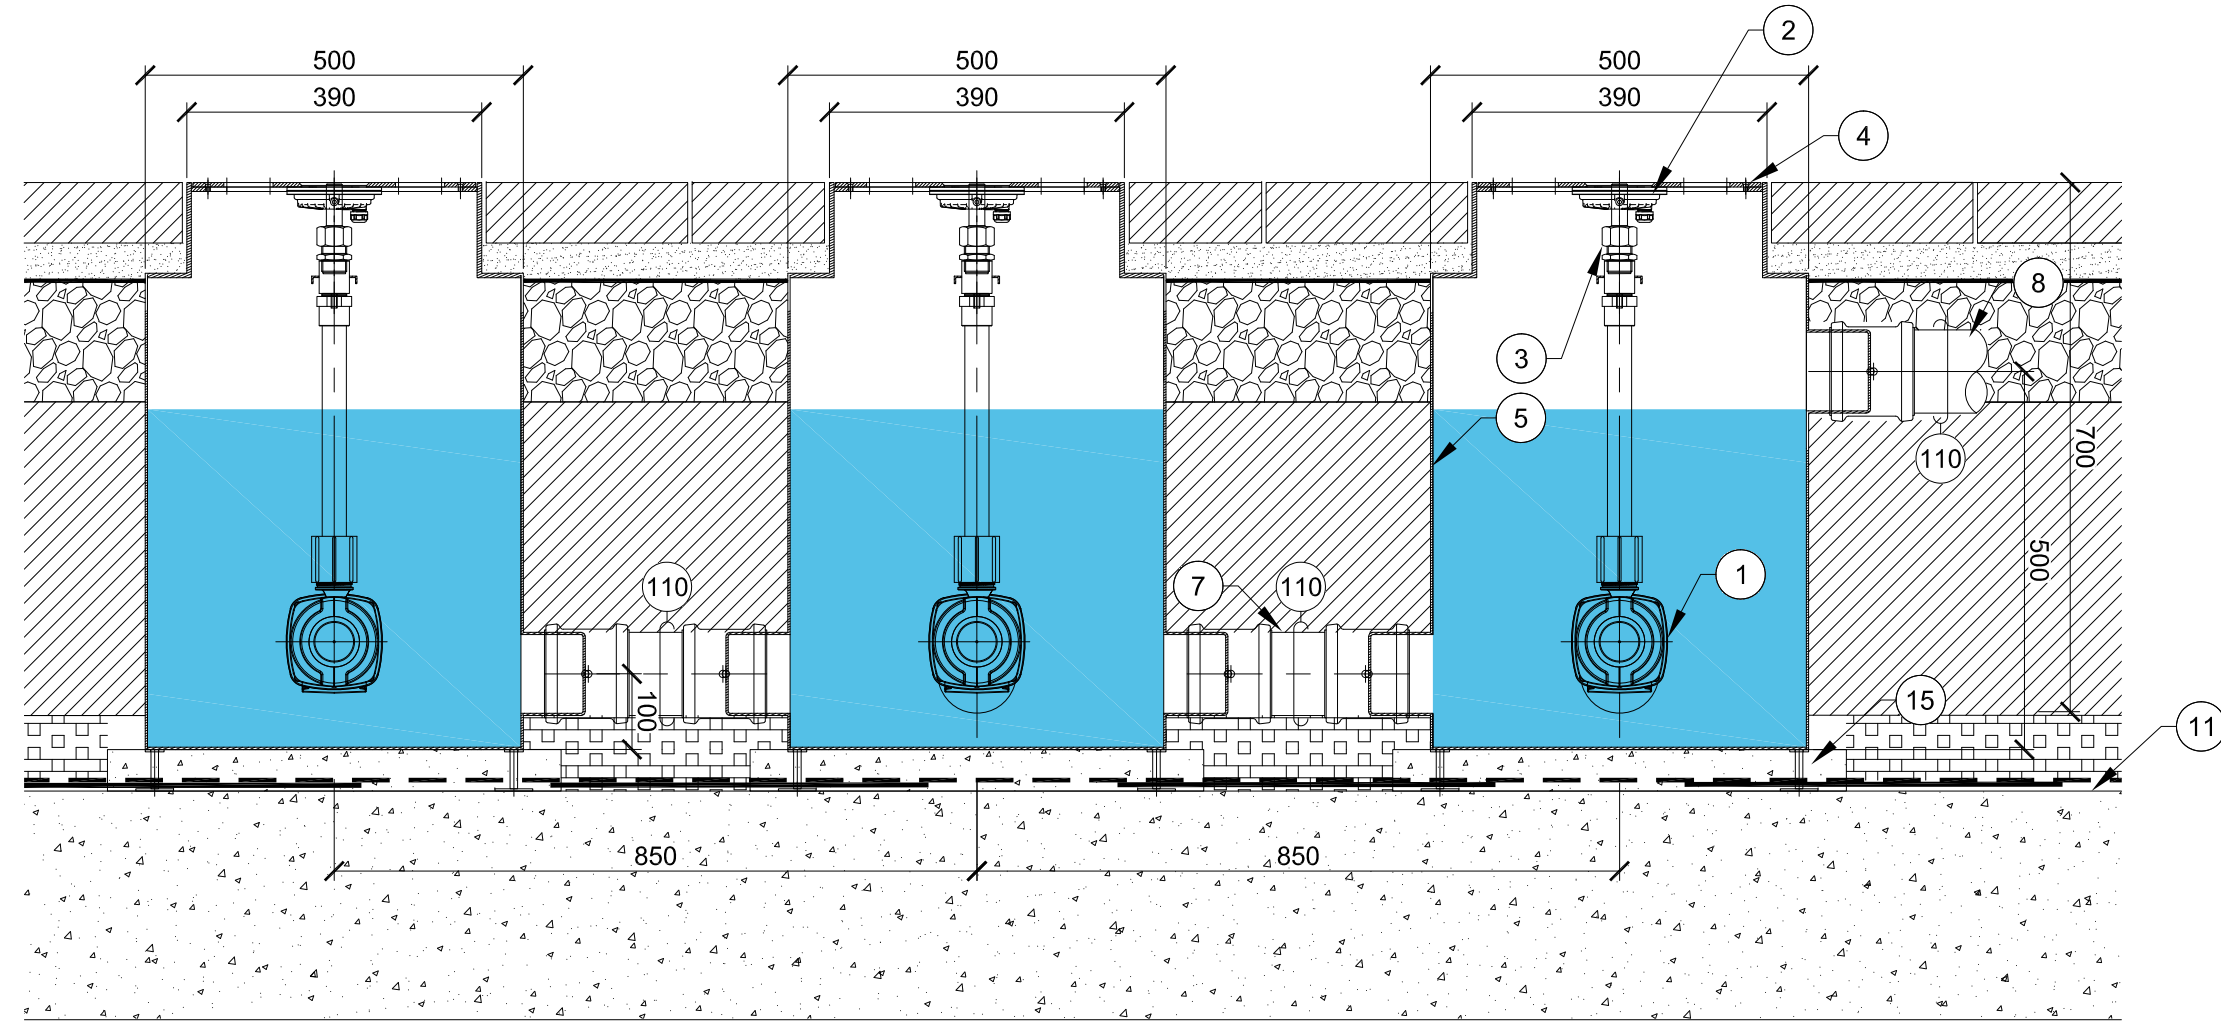


2 SECTION B-B
1:10 SECTION

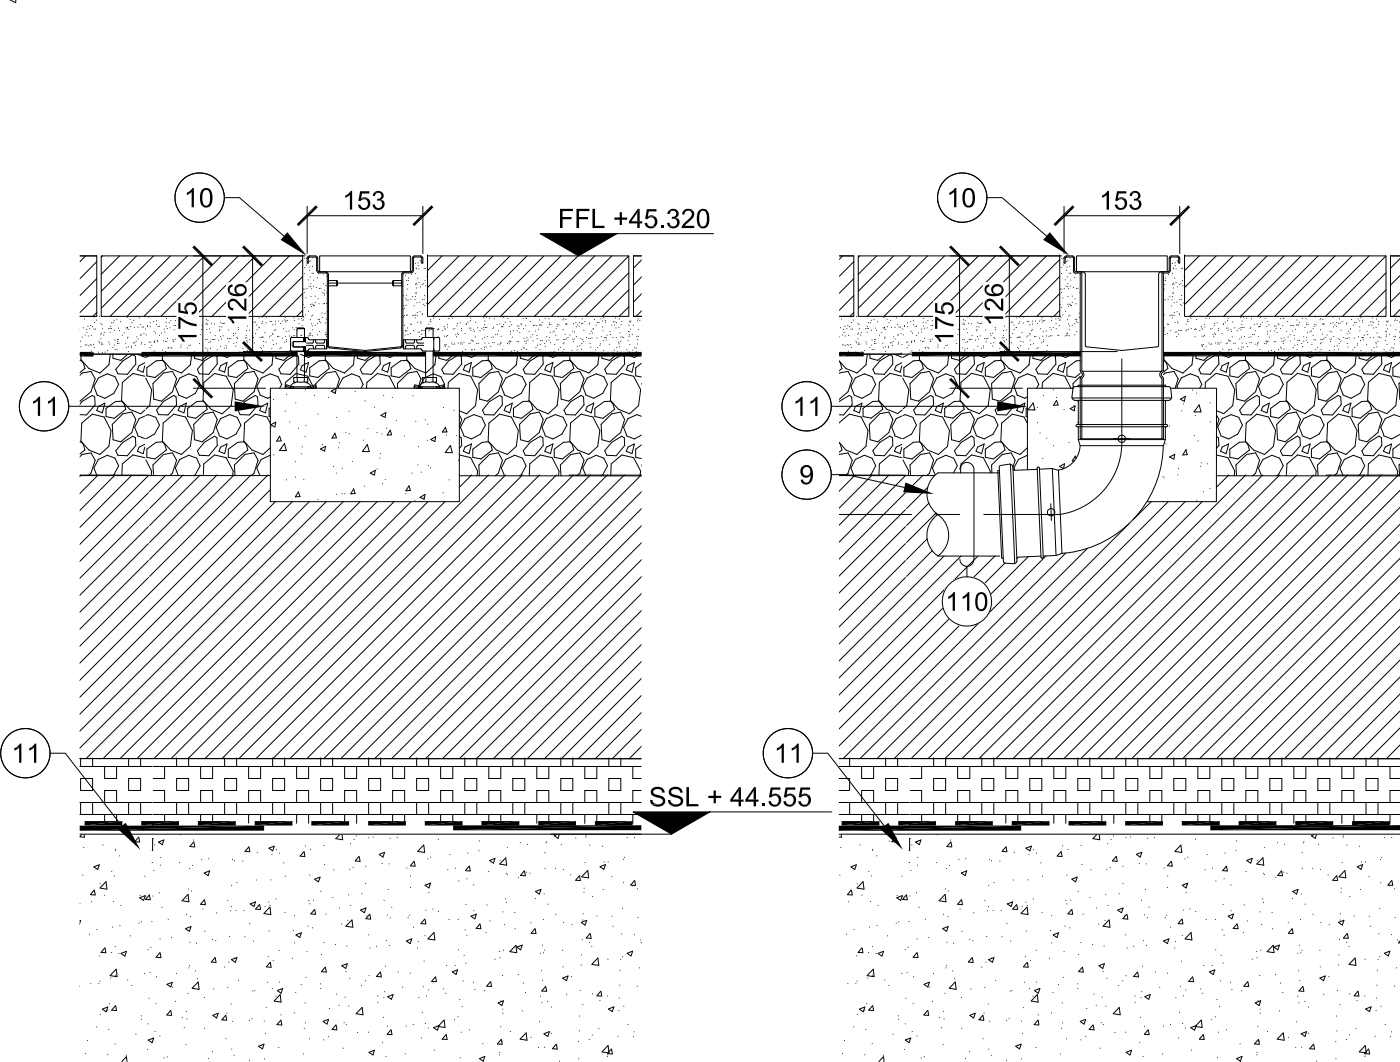


3 SECTION C-C
1:10 SECTION


4 SECTION D-D
1:10 SECTION

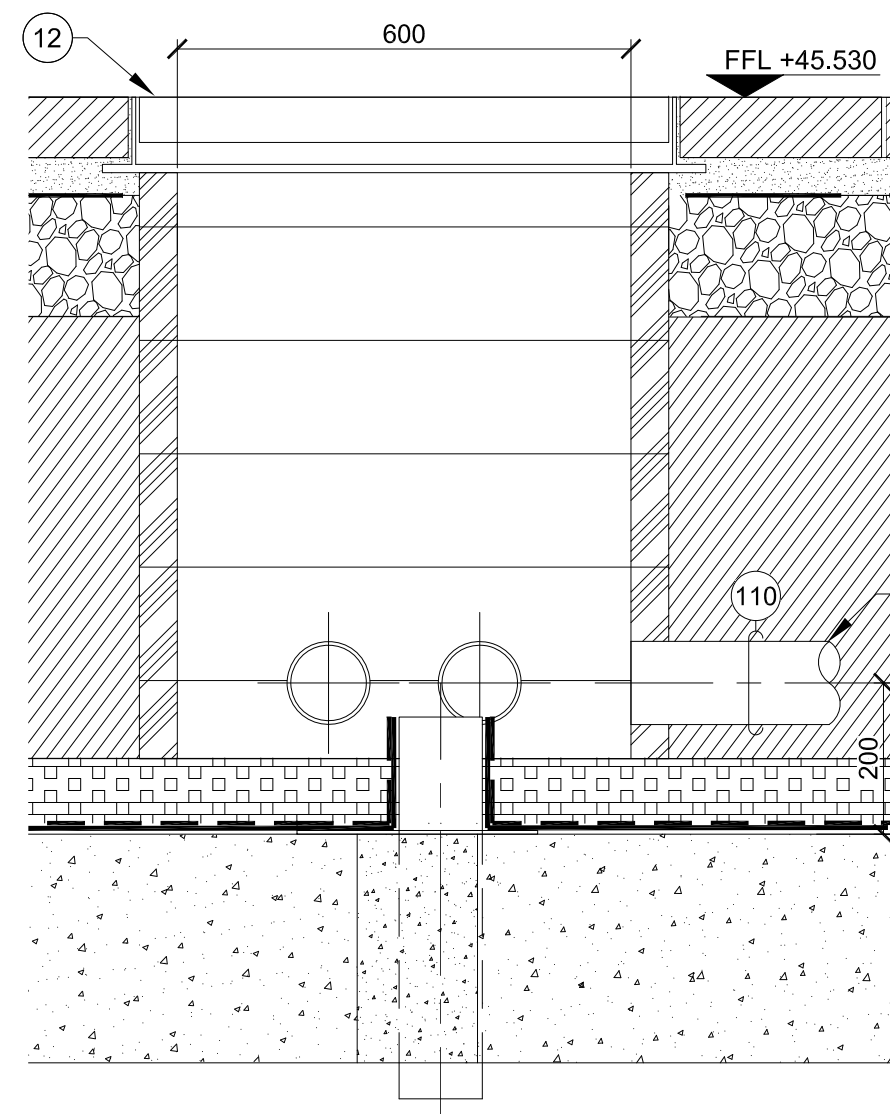

5 SECTION E-E
1:10 SECTION

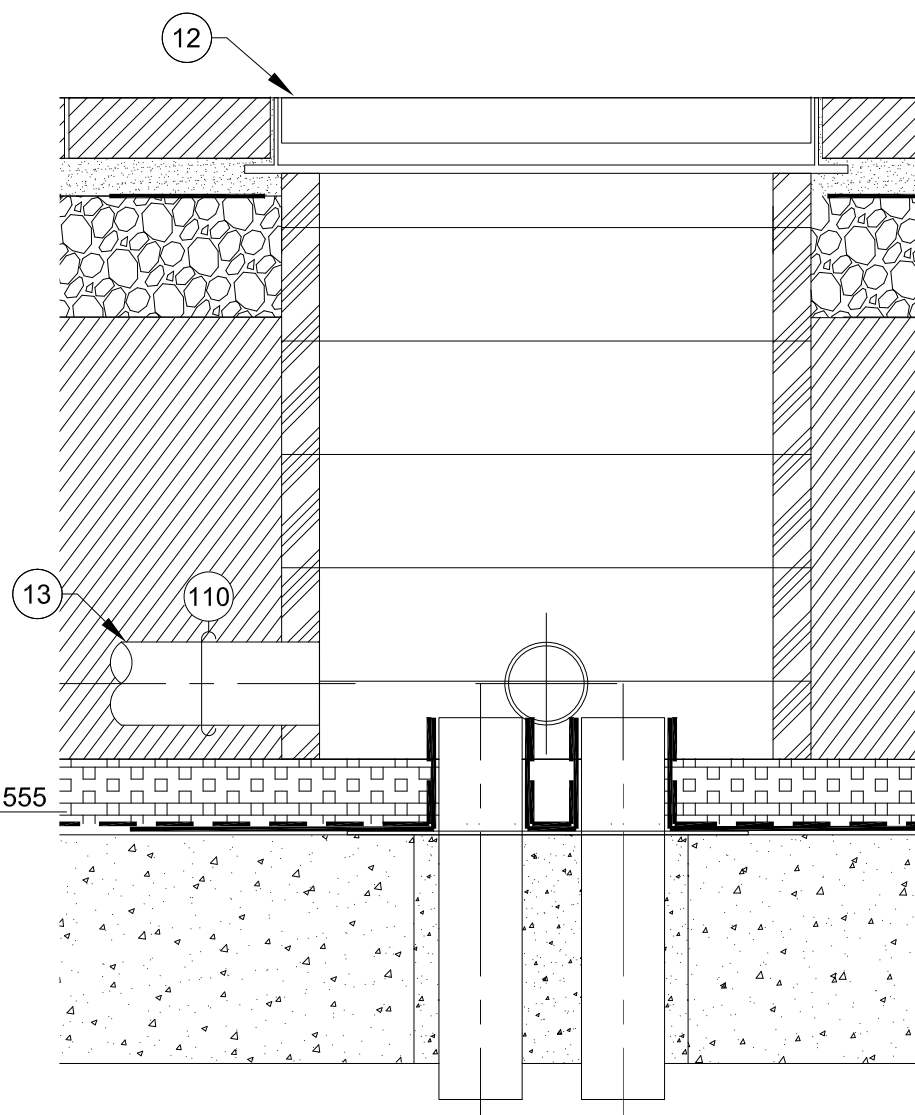

6 SECTION F-F
1:10 SECTION

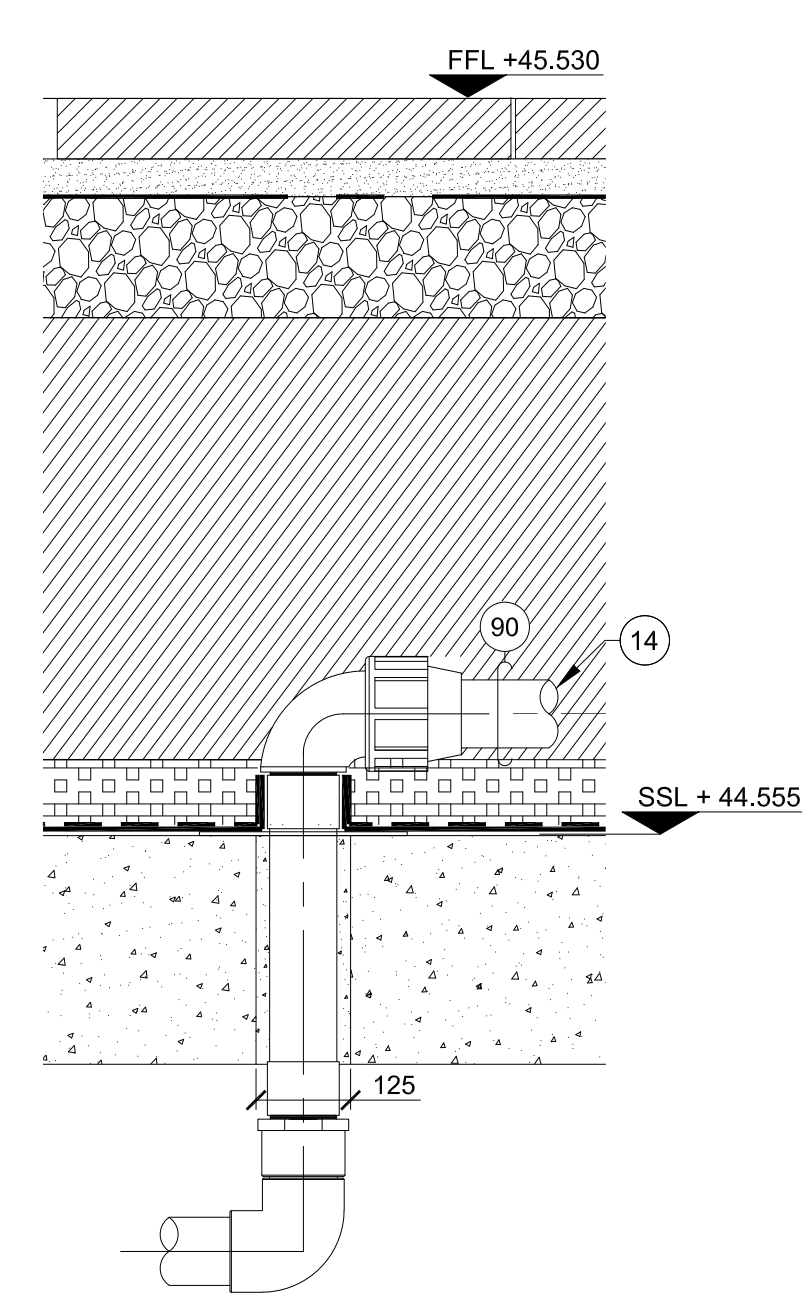

7 SECTION G-G
1:10 SECTION

SHEET KEYNOTES

DESCRIPTION	DETAIL
1 VARIONAUT 150 PUMP	-
2 PROFIRING LED 320 LIGHT	-
3 COMET 10-12T NOZZLE	-
4 COVER PLATE	-
5 FOUNTAIN CHAMBER	-
6 32MM Ø DISCHARGE FROM PLANT ROOM	-
7 110MM Ø BALANCE PIPE / CABLE DUCT	-
8 110MM Ø OVERFLOW TO GRAVITY RETURN MANIFOLD	-
9 110MM Ø GRAVITY RETURN TO SACK FILTER CHAMBER	-
10 COLLECTION CHANNEL	-
11 FOR FOUNDATION / STRUCTURAL SLAB, REFER TO STRUCTURAL ENGINEERS DETAILS AND SPECIFICATION	-
12 600MM X 600MM DRAW PIT, RECESSED INFILL ACCESS COVER BY KDA	-
13 110MM Ø CABLE DUCT	-
14 90MM Ø DISCHARGE FROM PLANT ROOM	-
15 CONCRETE / GROUT BACKFILL AFTER CHAMBER INSTALLATION	-

Notes:
1. This drawing is to be read in conjunction with all other drawings & specifications on this contract works package.
2. All dimensions in mm (unless otherwise noted).
3. Do not scale from this drawing - all dimensions to be checked on site.
4. Any omissions or discrepancies to be reported to Fountains Direct Limited immediately.
5. All builders works carried out by main contractor Inc, provision of all holes and subsequent making good.
6. All main services provided by main contractor to a point not yet agreed.

Service Requirements:

THE COPYRIGHT OF THIS DRAWING IS RETAINED BY FOUNTAINS DIRECT LTD

Rev.	Date	Description	Drawn.	Chkd.	Appd.
1	05-06-20	First Issue.	DM	GWM	GWM

Originator:

Fountains Direct Limited

Unit 21, Trade City
Avro Way
Brooklands Business Park
Weybridge, Surrey
KT13 0YF
Tel: 01932 336 339 Fax: 01932 336 527
Email: sales@fountains-direct.co.uk

Client:

LDA

Project Title:

Station Hill

Drawing Title:

Water Features
Fountain Feature
Detail Sections

Scale at A1:

1:20

Status:

Information

CAD File Name:

SHRN-FDL-S2-ZZ-Y-2001

Drawn:

DM

Checked:

GWM

Approved:

GWM

Date:

13-05-20

Date:

13-05-20

Date:

13-05-20

Drawing No:

SHRN-FDL-S2-ZZ-Y-2001

Revision:

T01