


Yew - Raise canopy by 1.2-1.5m,
Reduce height & spread by 2m

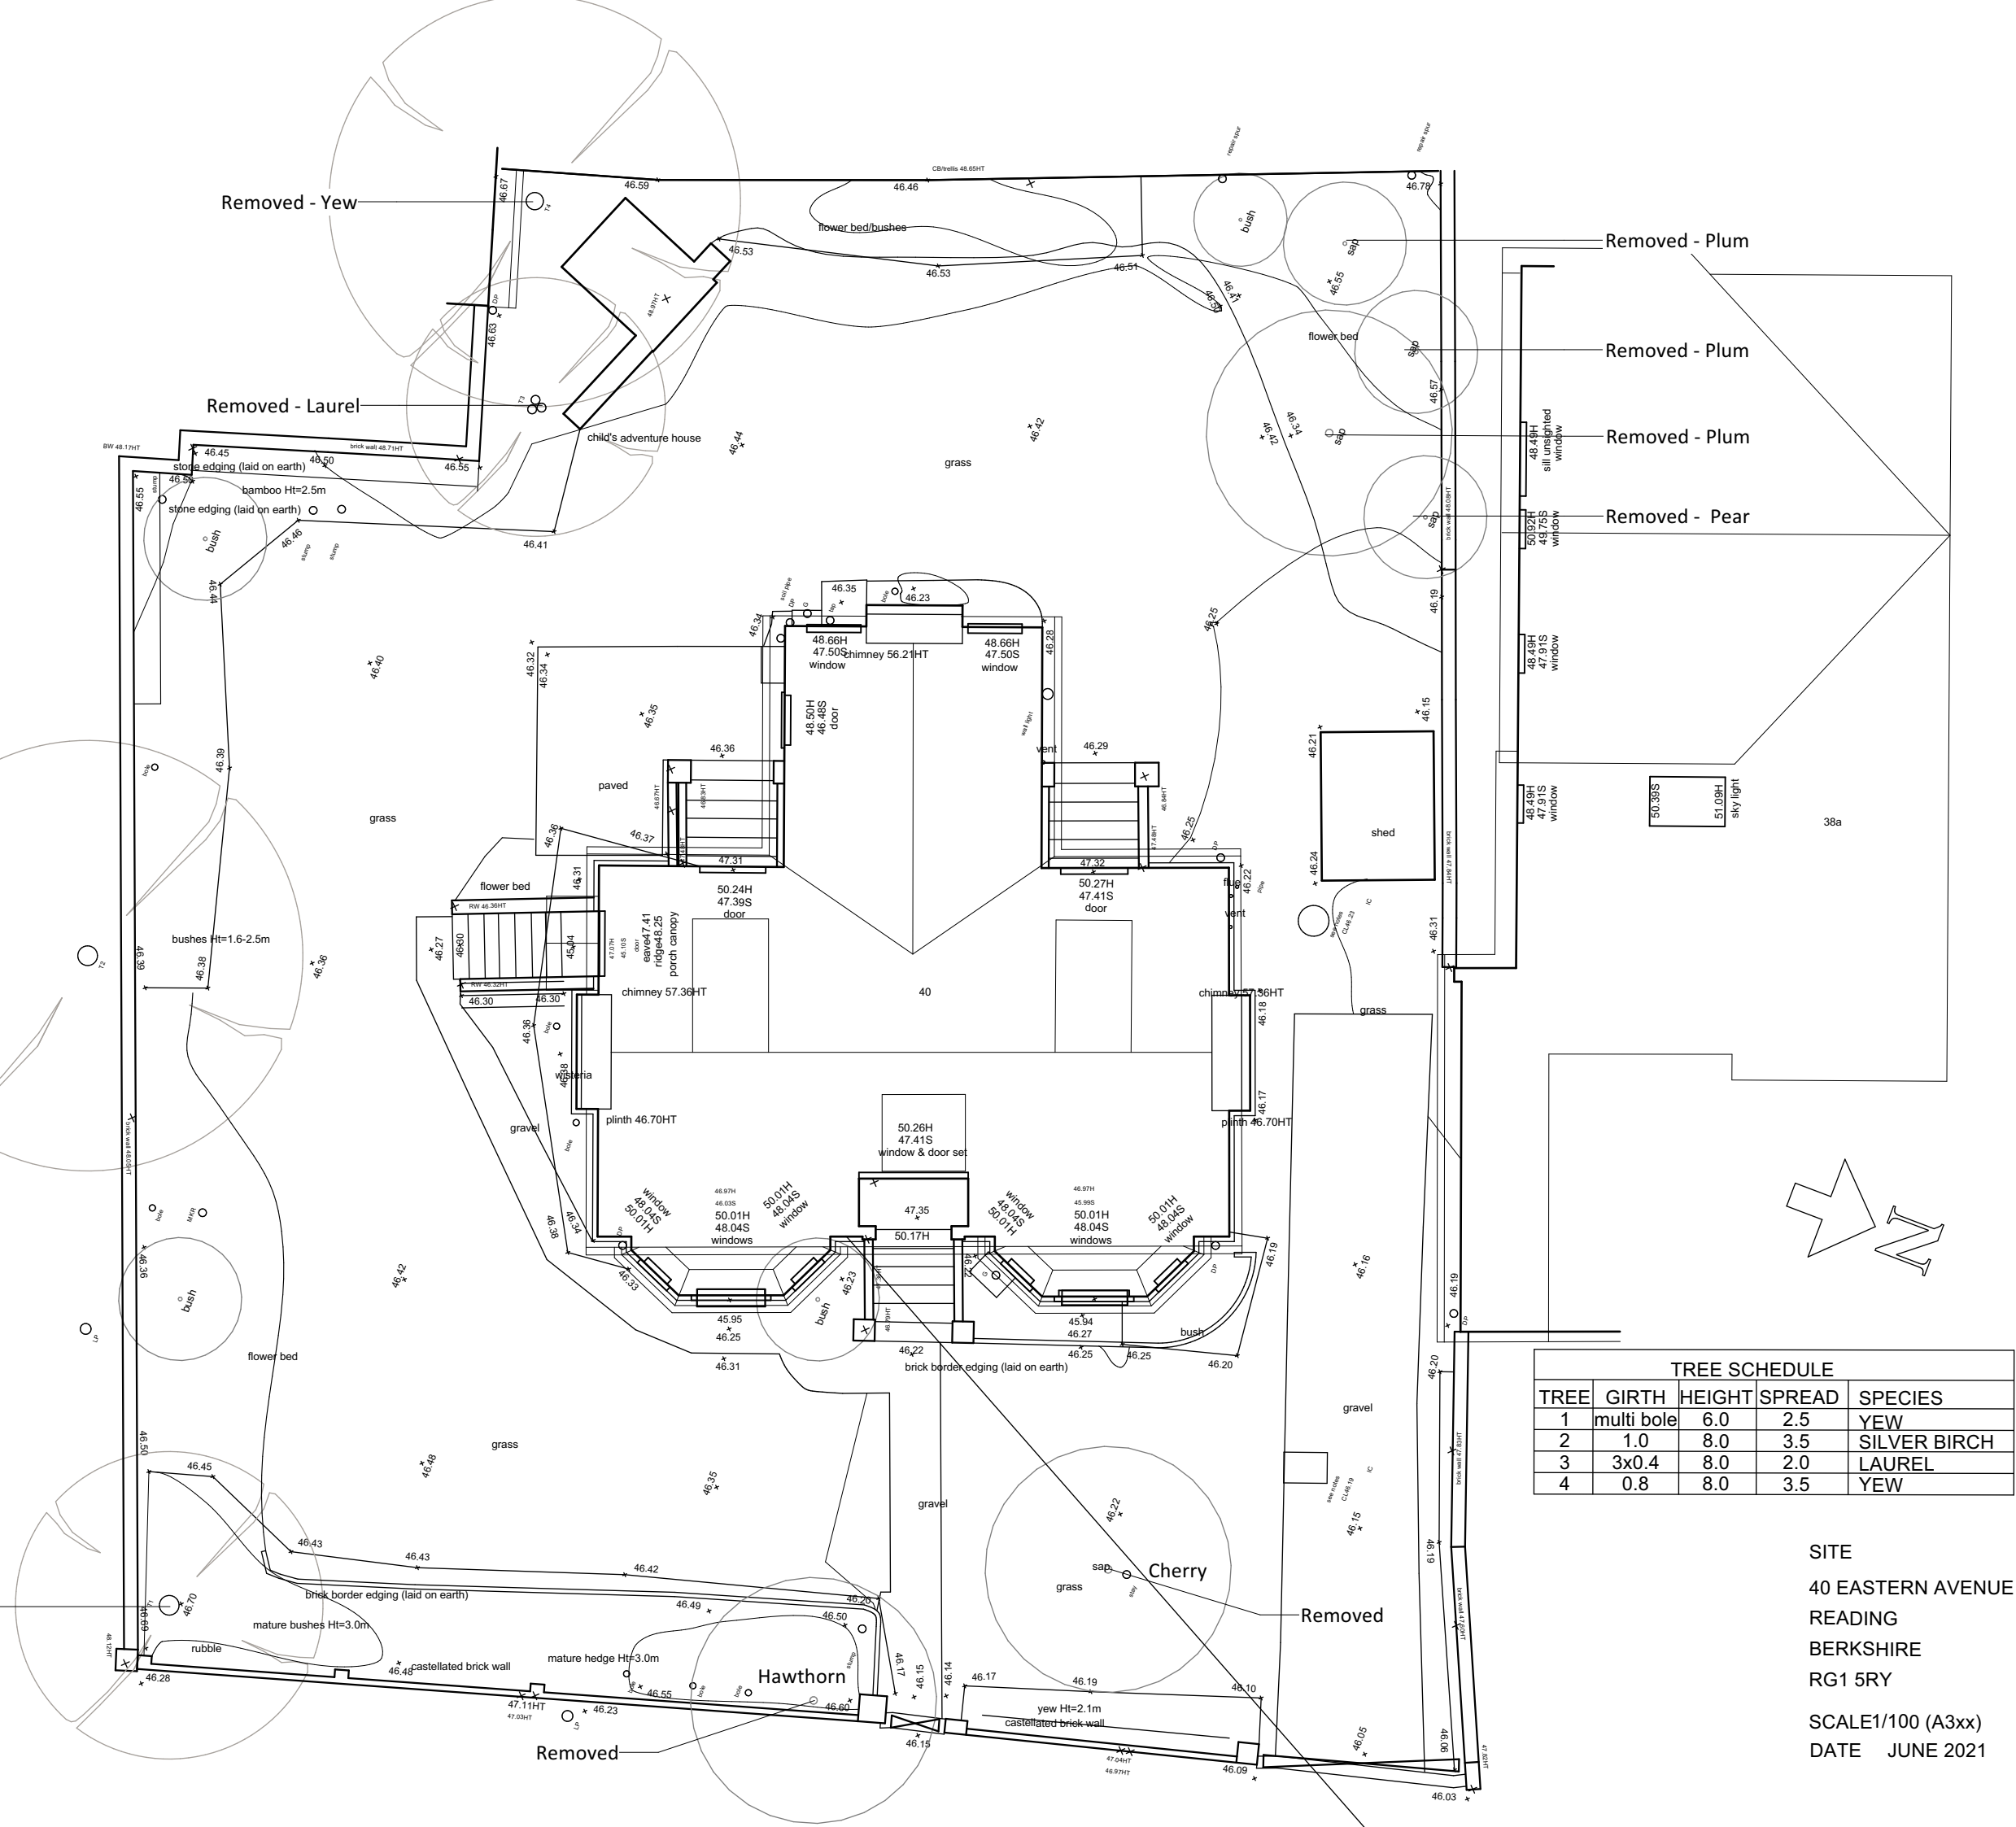

TREE SCHEDULE				
TREE	GIRTH	HEIGHT	SPREAD	SPECIES
1	multi bole	6.0	2.5	YEW
2	1.0	8.0	3.5	SILVER BIRCH
3	3x0.4	8.0	2.0	LAUREL
4	0.8	8.0	3.5	YEW

SITE
40 EASTERN AVENUE
READING
BERKSHIRE
RG1 5RY

SCALE 1/100 (A3xx)
DATE JUNE 2021