



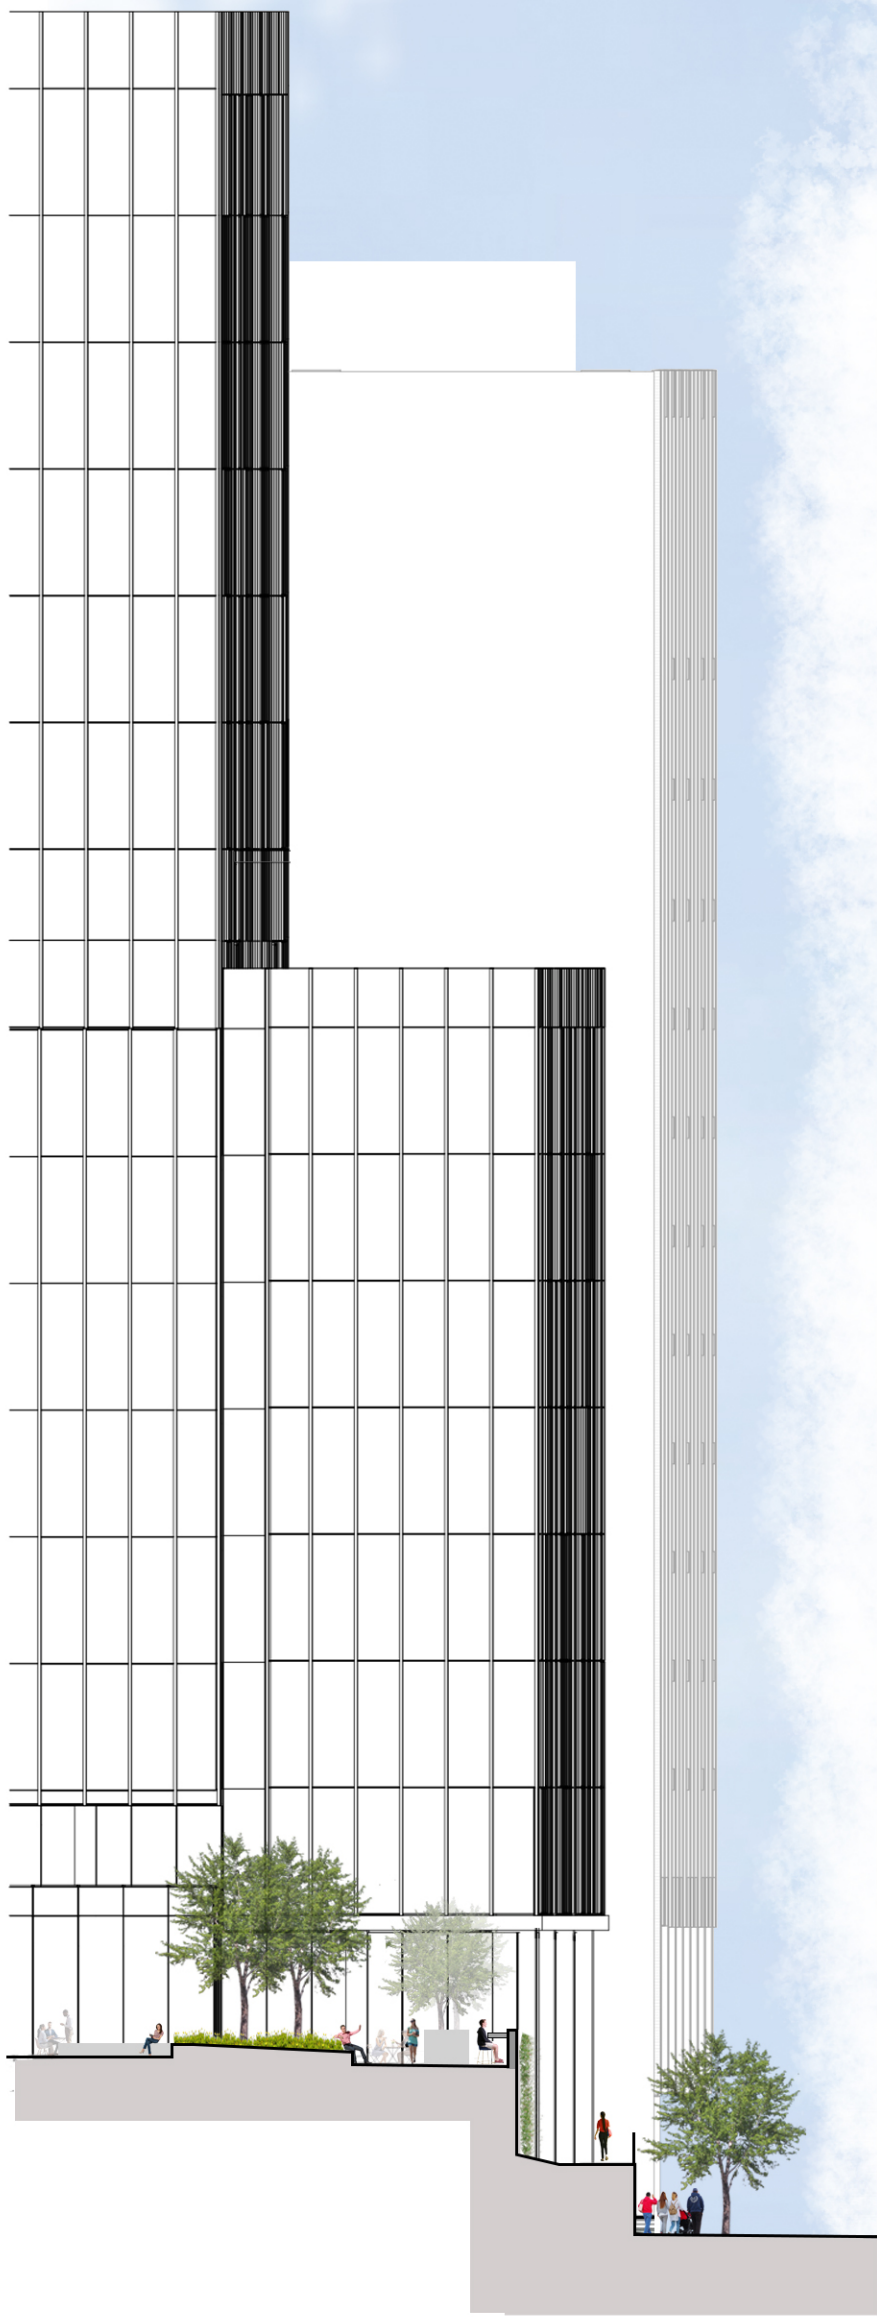


SECTION F

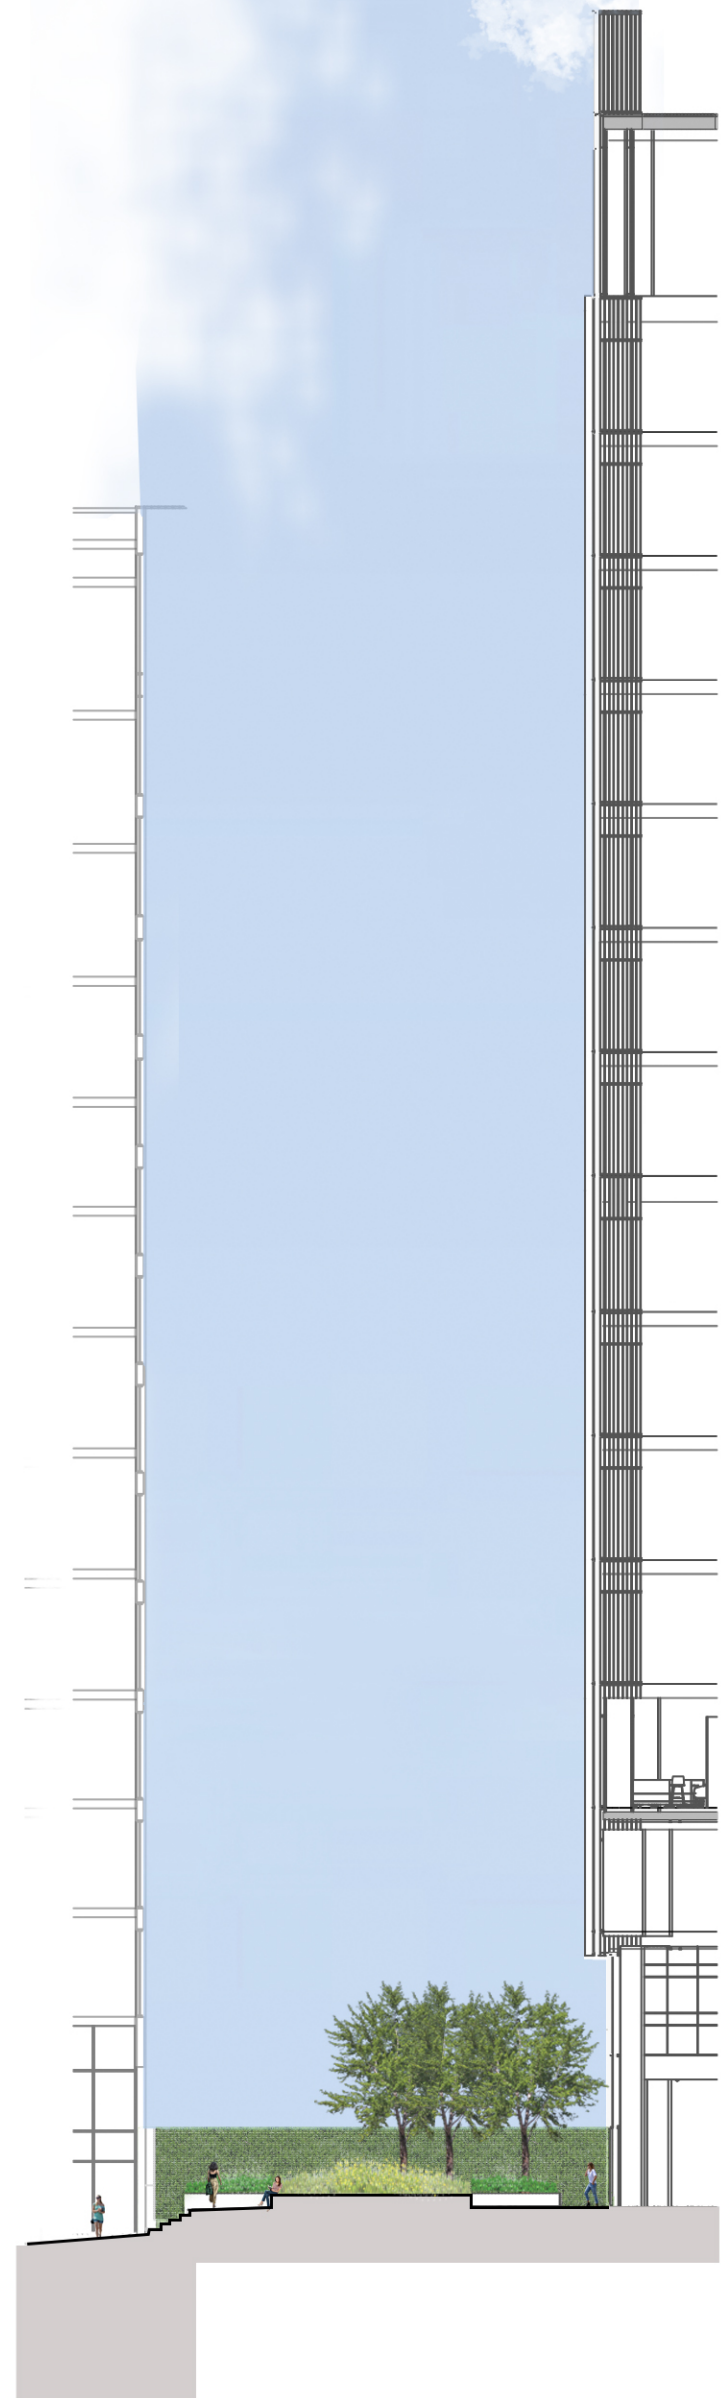

SECTION G



SECTION H

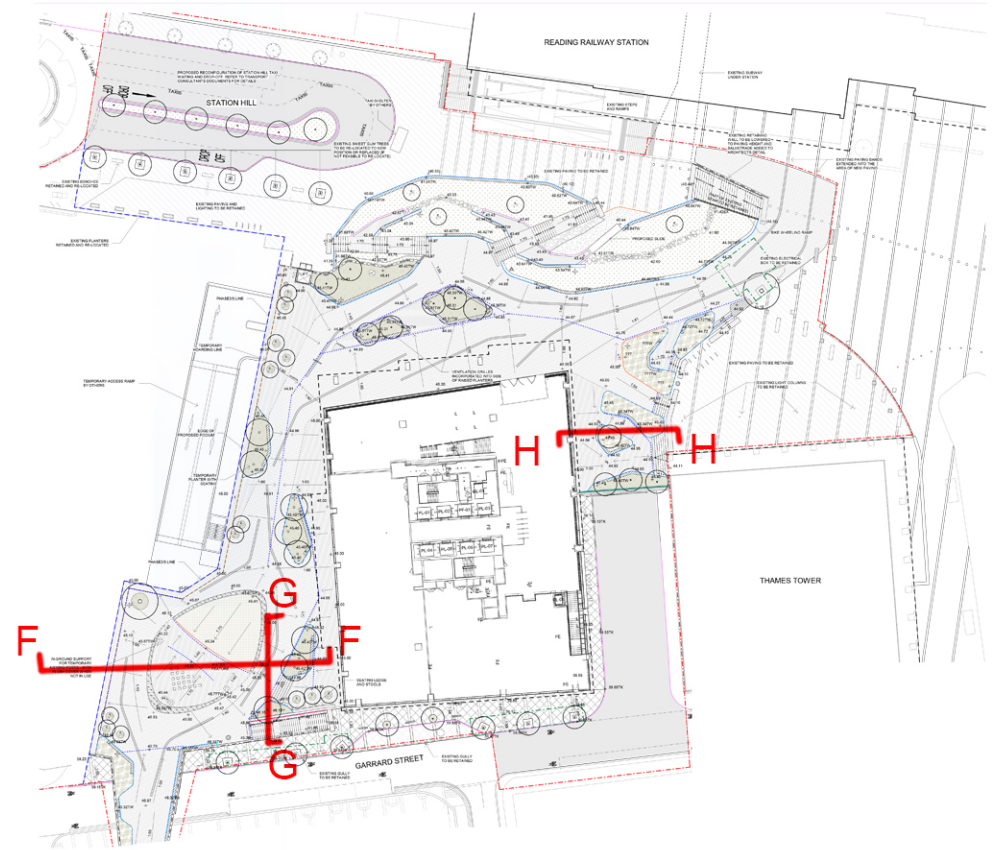

T02	STAGE 4A ISSUE	SZ/TW/CI	03/07/2020
T01	STAGE 4A ISSUE	SZ/TW/CI	05/06/2020
REV	DESCRIPTION	BY/CHK/APP	DATE

LDA DESIGN
www.lda-design.co.uk
E mail@lda-design.co.uk

PROJECT TITLE
STATION HILL NORTH, READING
APPLICANT
SH READING MASTER LLP

DRAWING TITLE
PHASE 2 - SITE SECTIONS F-H

ISSUED BY London

SCALE@A1 1 : 250

PURPOSE OF ISSUE D2

STATUS TENDER

PROJECT	GROUP	ZONE	LEVEL	TYPE	ROLE	CLASS	NUMBER
SHRN - LDA - S2 - ZZ - DR - L - 400-106							

No dimensions are to be scaled from this drawing.
All dimensions are to be checked on site.
Area measurements for indicative purposes only.

© LDA Design Consulting Ltd. Quality Assured to BS EN ISO 9001 : 2008
Sources Ordnance Survey

