


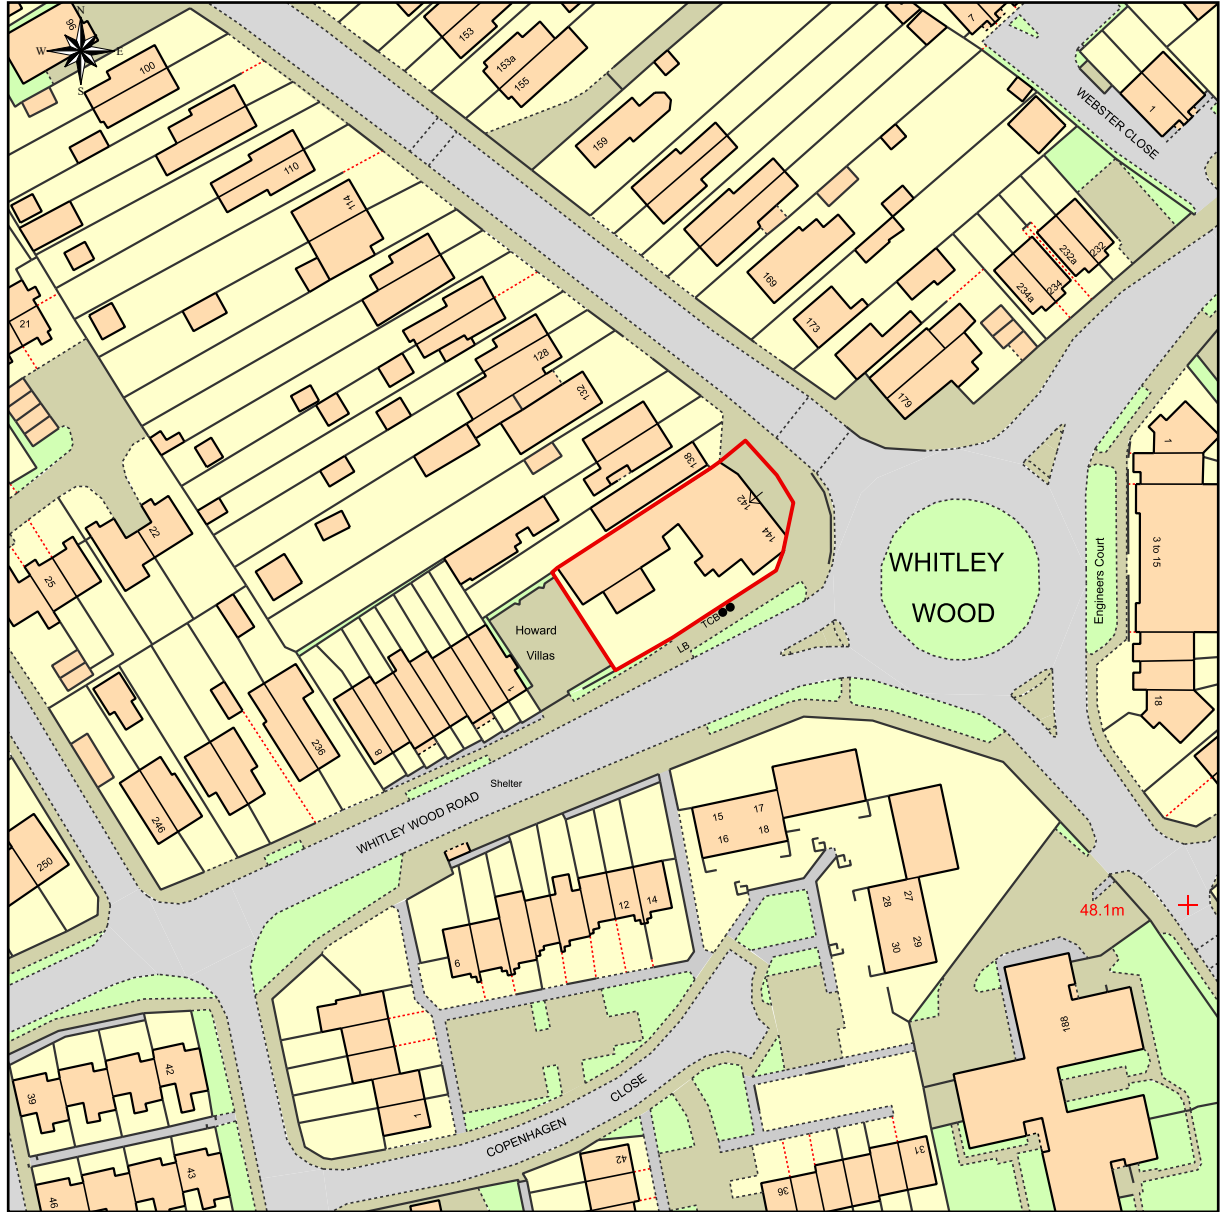


This Plan includes the following Licensed Data: OS MasterMap Colour PDF Location Plan by the Ordnance Survey National Geographic Database and incorporating surveyed revision available at the date of production. Reproduction in whole or in part is prohibited without the prior permission of Ordnance Survey. The representation of a road, track or path is no evidence of a right of way. The representation of features, as lines is no evidence of a property boundary. © Crown copyright and database rights, 2021. Ordnance Survey 0100031673

Scale: 1:1250, paper size: A4



2 Block Plan
Scale: 1:500

0 10 15 20 25 30 M

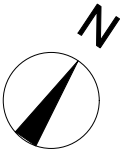

project name: New development of 12 flats and commercial space

client: Parwinder Singh
address: 142-144 Whitley wood lane - Reading RG28PP

job number: 2021/WWL
drawing number: 001
drawing reference: Location plan - Block plan
status:
date: 18/11/2021
scale: @ A3 -
drawn: G G
checked: R Y



Robert Young Associates (Hungerford) Ltd
Architectural Consultants Chartered Townplanners
Kennet House, 19 High Street, Hungerford, Berkshire | RG17 0NL
Tel: 01488 208 845 Mob: 07977407288
bobyoun@ryassociatesuk.co.uk | www.robertyoungassociates.com