


Rev.	Date	Revisions

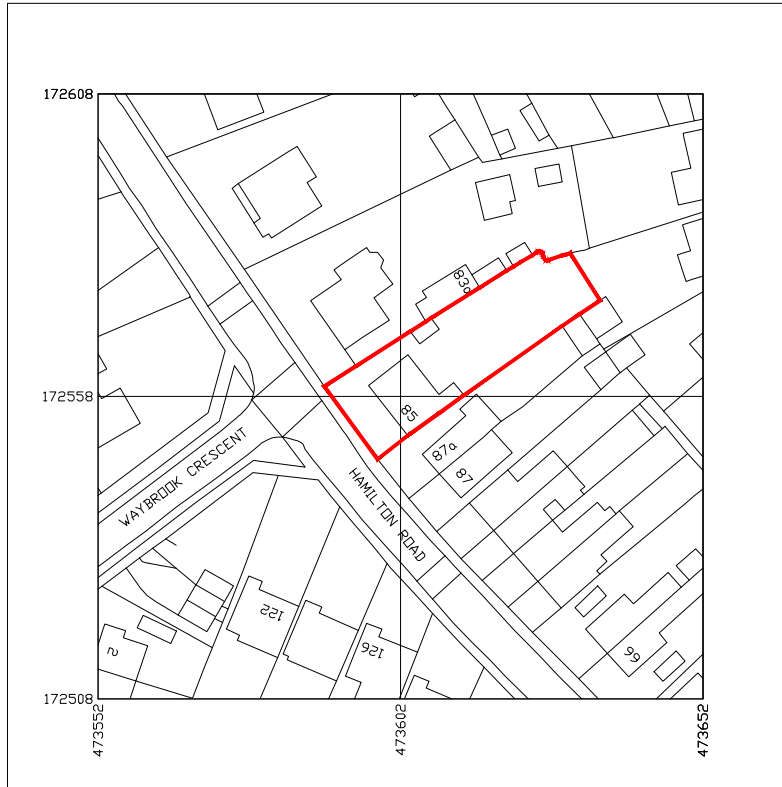

Produced on 07 October 2021 from the Ordnance Survey National Geographic Database and incorporating surveyed revision available at this date.
This map shows the area bounded by 473552 172508, 473652 172508, 473652 172608, 473552 172608.
Reproduction in whole or part is prohibited without the prior permission of Ordnance Survey.
Crown copyright 2021. Supplied by copla ltd trading as UKPlanningMaps.com a licensed Ordnance Survey partner (100054135).
Data licence expires 07 October 2022. Unique plan reference: vlc/699543/947037

SITE LOCATION PLAN

SCALE 1:1250



— SITE BOUNDARY

Client MS KSENIA PENCHUKOVA			Drawing Title SITE LOCATION PLAN	JET ARCH DESIGN
Job Title 85 HAMILTON ROAD READING RG1 5RB				
Scale 1:1250	Date NOV 21	Drawn S.Q.		
Plot Date: NOV 21			Drawing No. A4/345/OS1	Rev. Albany House 14 Shute End Wokingham, Berkshire RG40 1BJ Tel: 07787296792 email: info@jetarchdesign.co.uk