

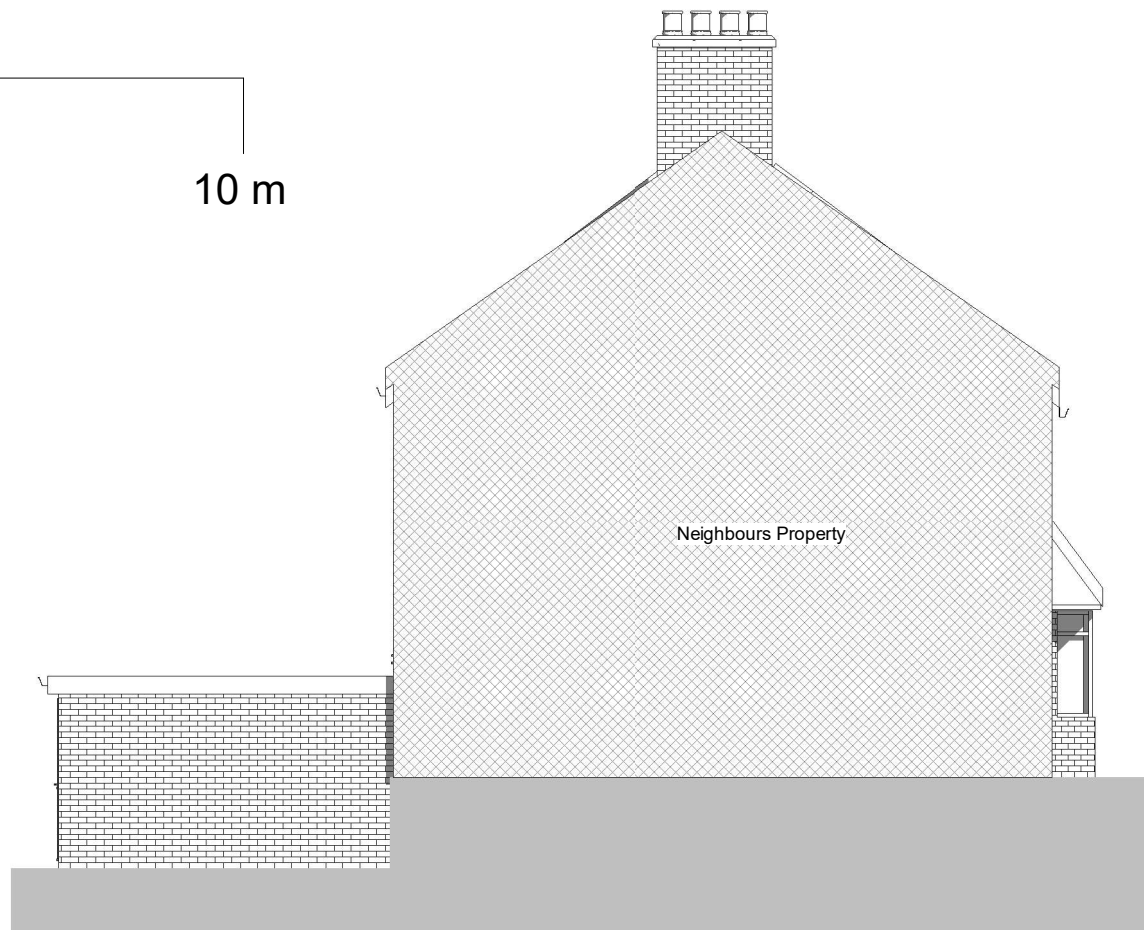


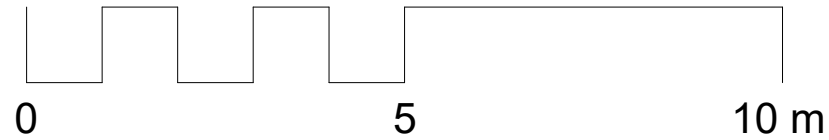

1 West elevation - Existing
1 : 100

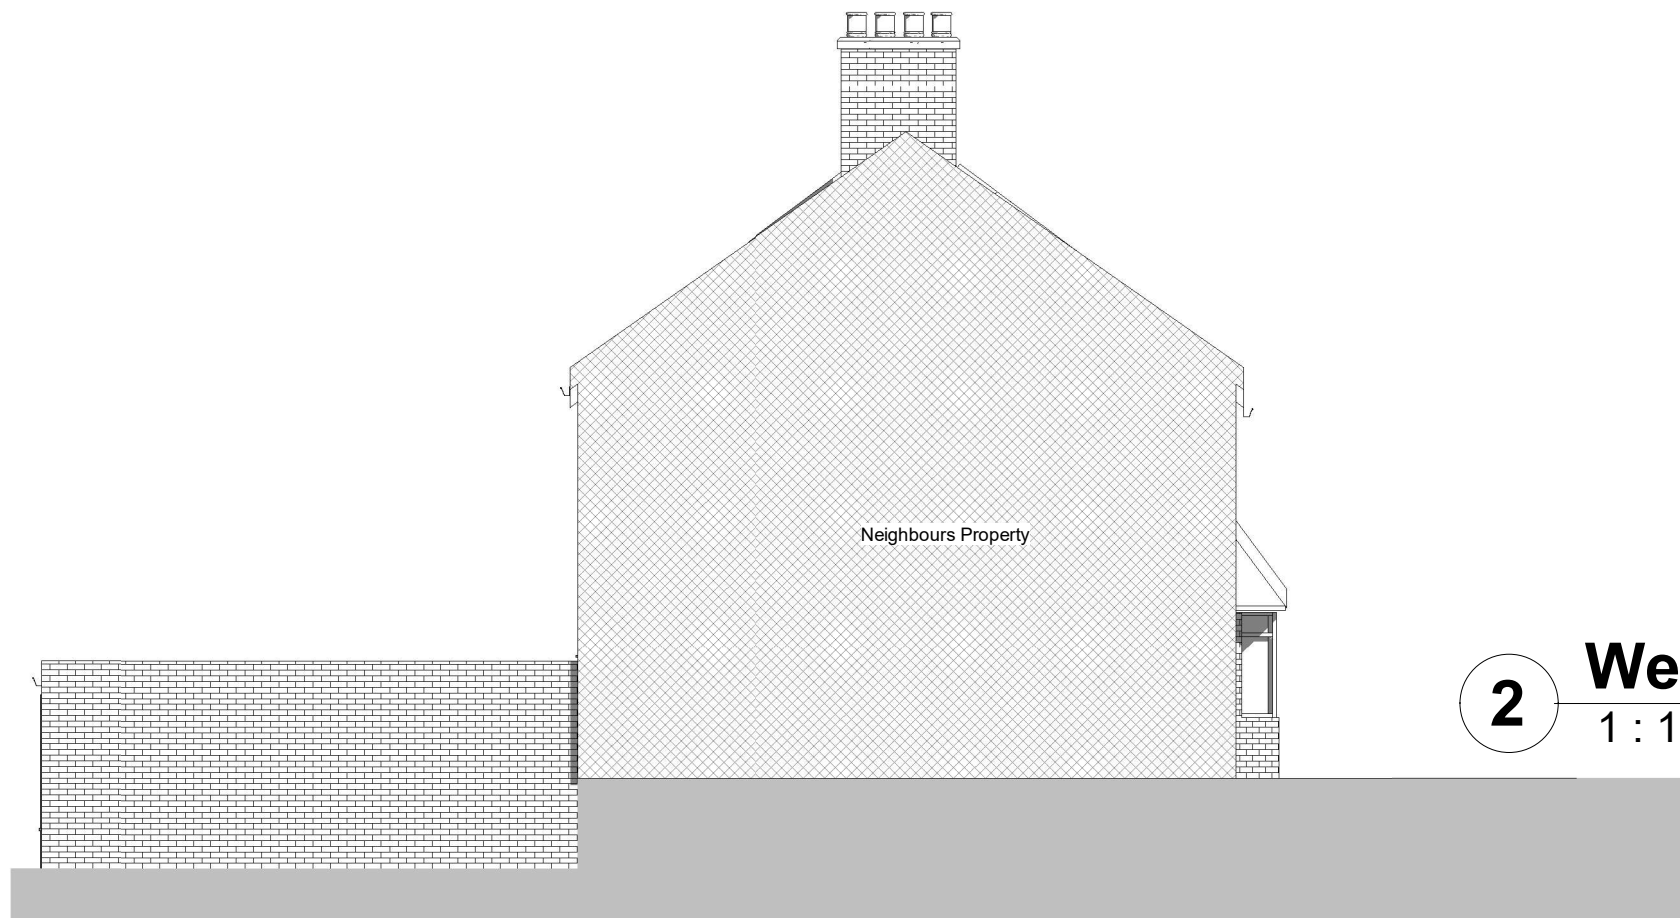

2 West elevation - Proposed
1 : 100