



Existing

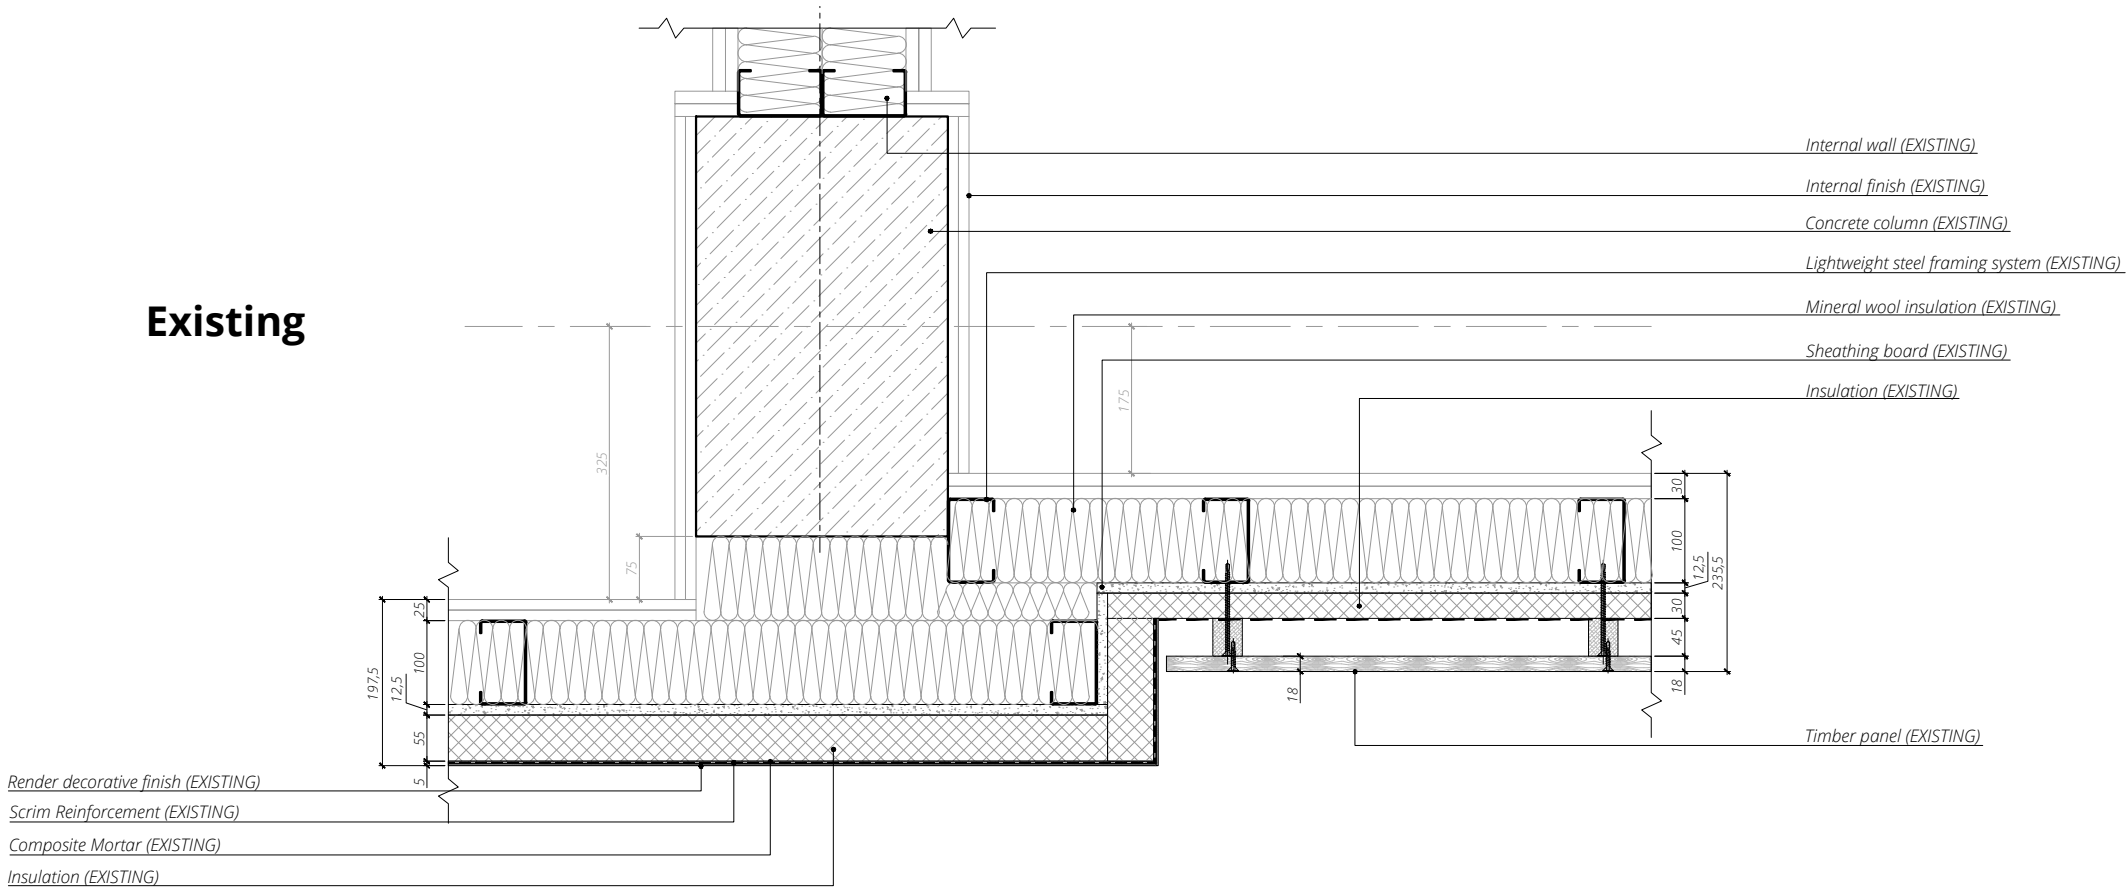

Proposed

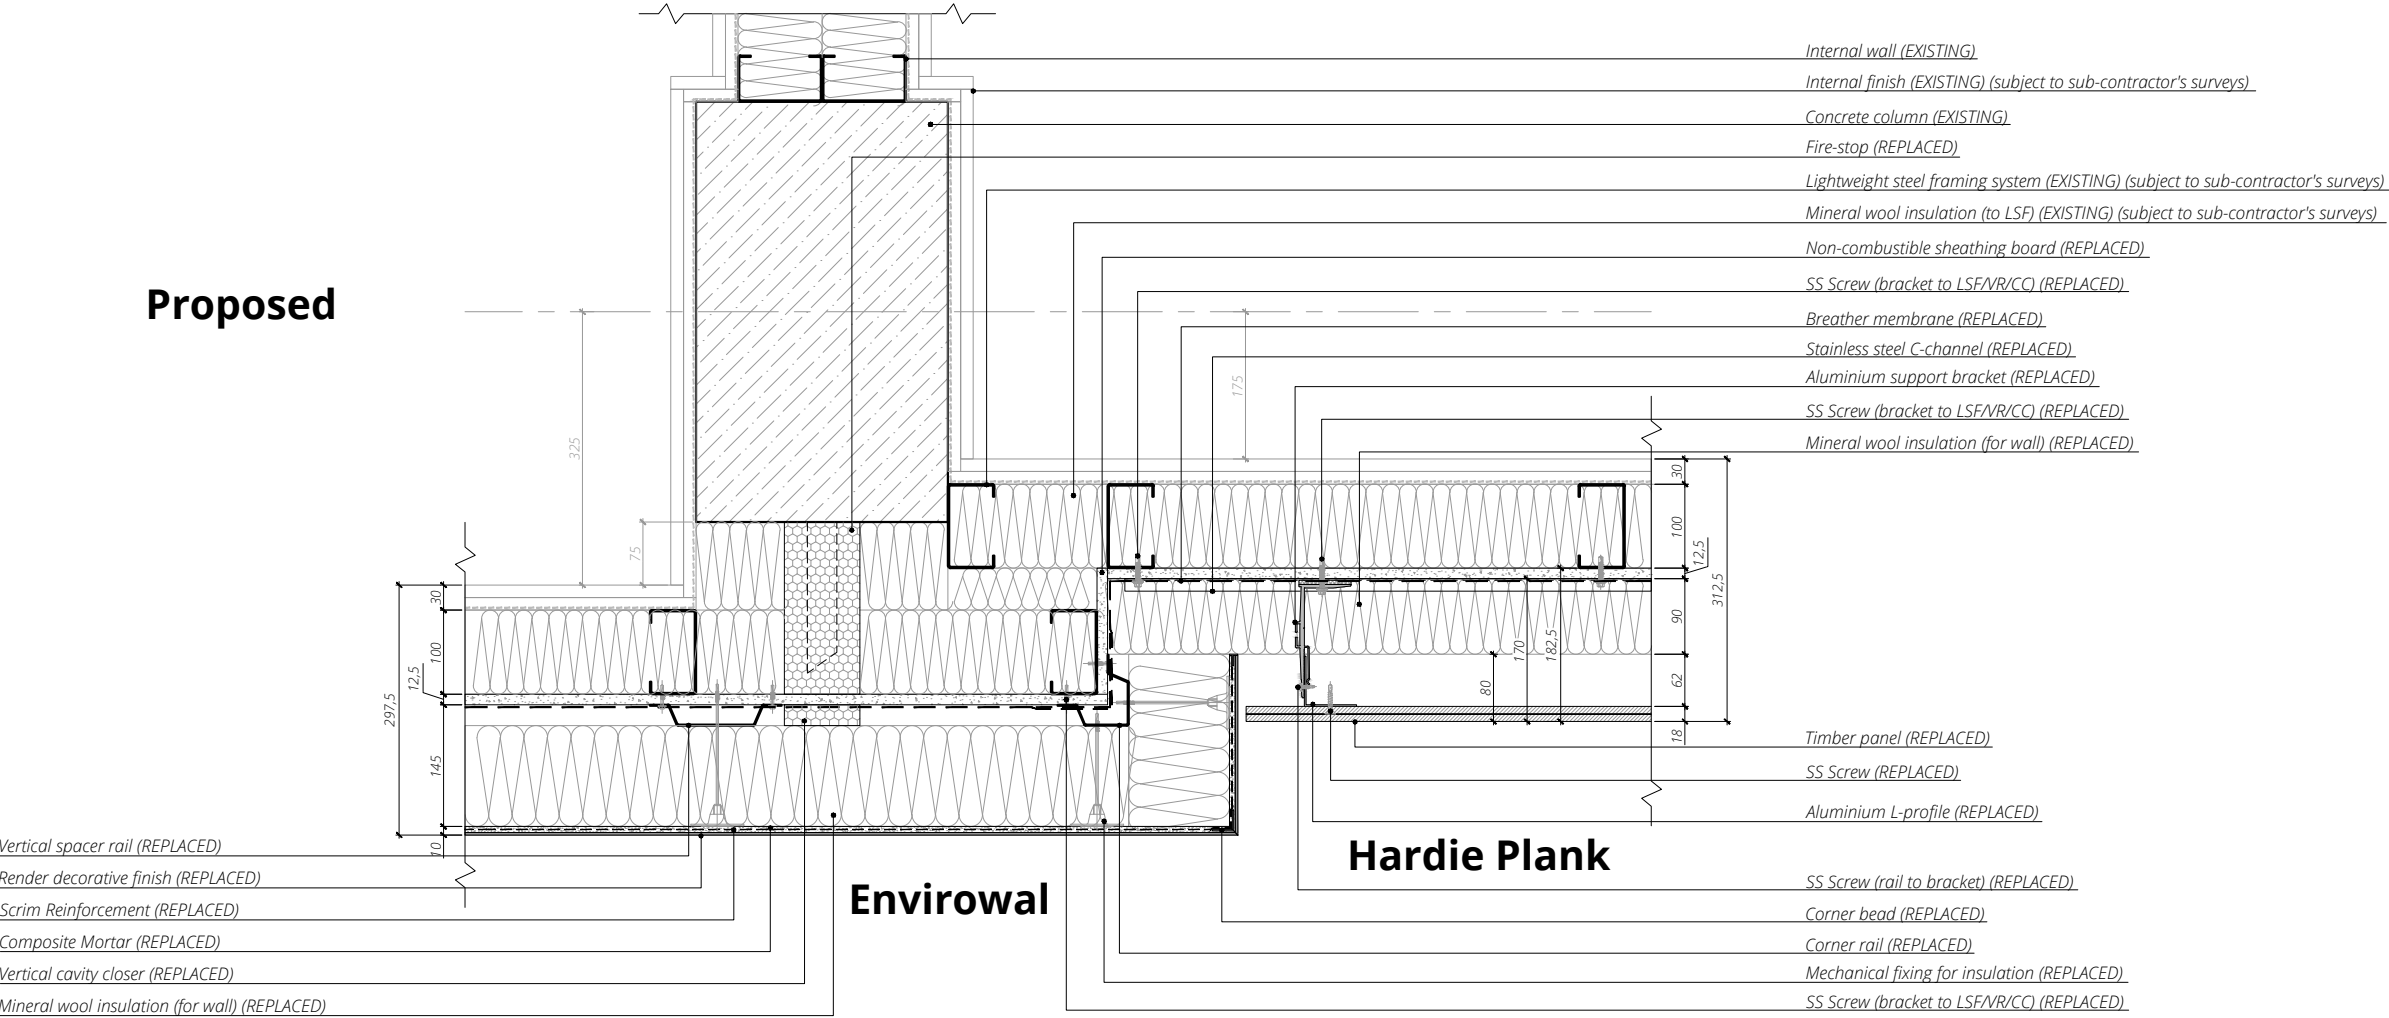

t +44(0) 208 144 6225
e enquiries@fatfacades.co.uk
w www.fatfacades.co.uk
a The Pyramid Building
31 Queen Elizabeth Street
London SE1 2LP, UK

Revision	Date	Amendment
P1	24.05.21	For Approval
P2	28.05.21	Naming convention
P3	12.07.21	Planning

Scale
NTS @ A3
Status
FOR APPROVAL
Drawn by
AR

Title
SKETCH 504
Solid wall render to cladding panel abutment
Client

Project
377 - Mayer House

Sketch No
MAY-FAT-ZZ-SKE-504_P3_Preliminary_Detail 504 Cladding