



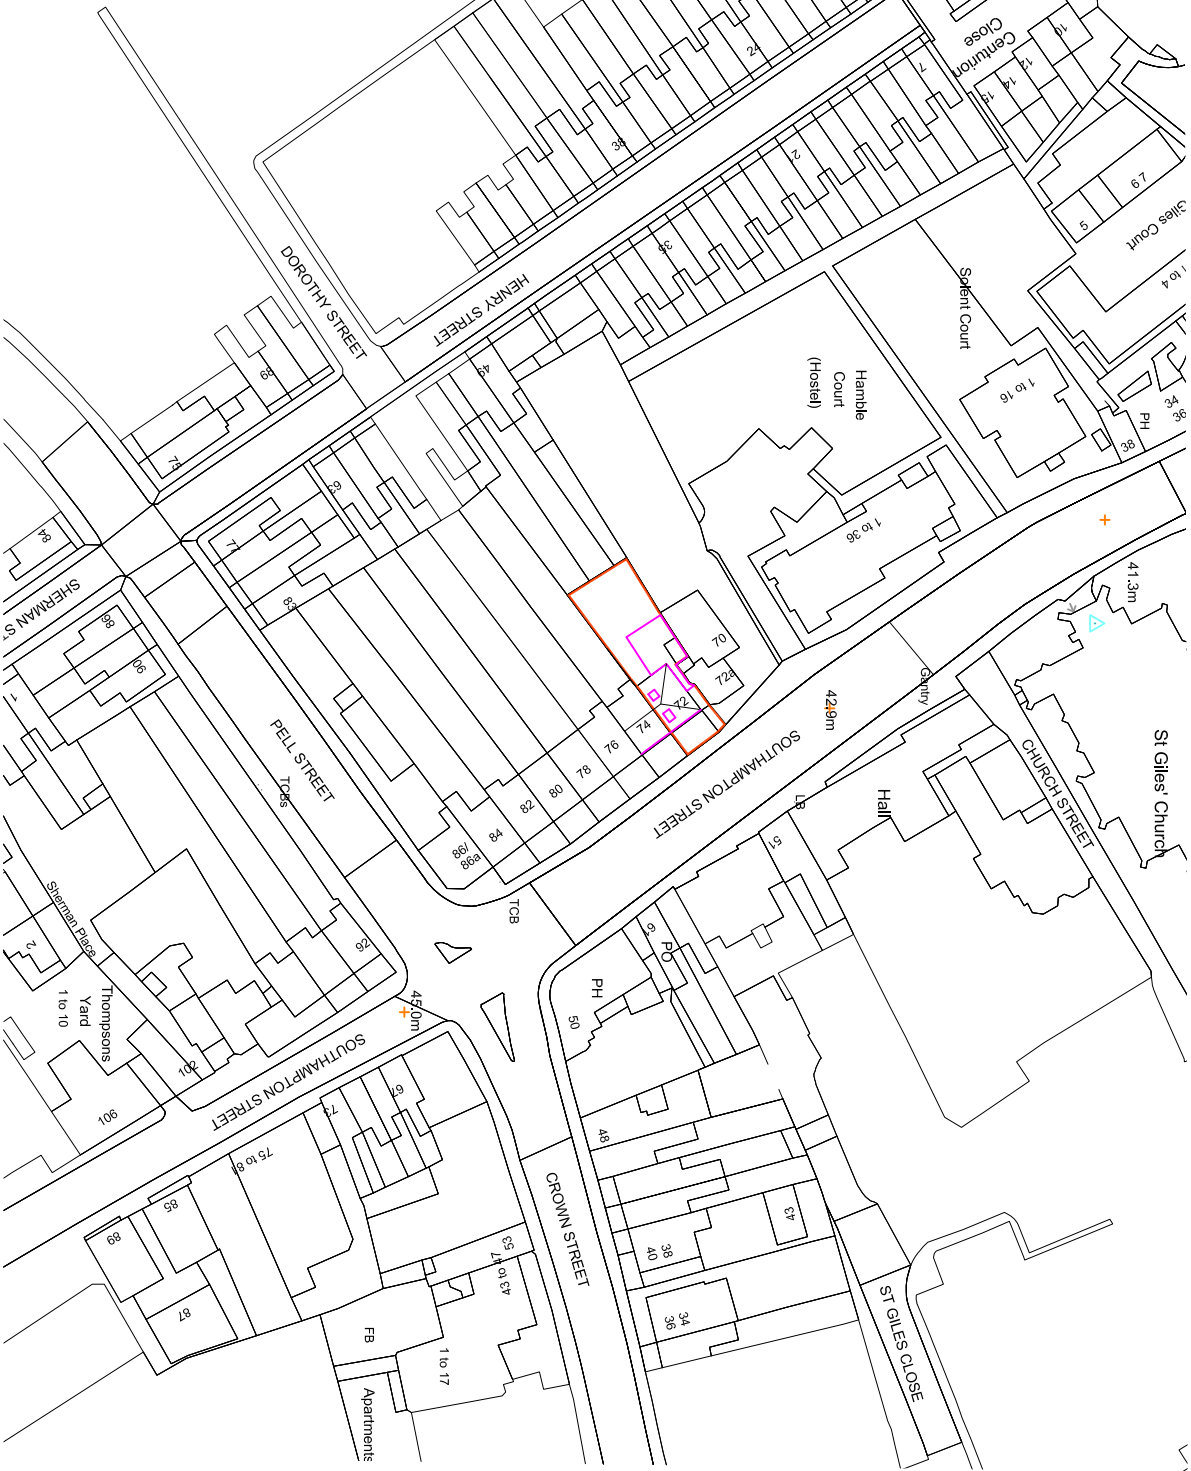

LOCATION PLAN1:1250

© Crown copyright and database rights [2019 Ordnance Survey 100053143]

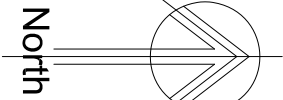

Proposed conversion of existing dwelling to 4No apartments following part implementation of rear extension at 72 Southampton Street, Reading
for Mr Sadri Shehu

SITE LOCATION PLAN
Scale: as shown
Date: July 2019