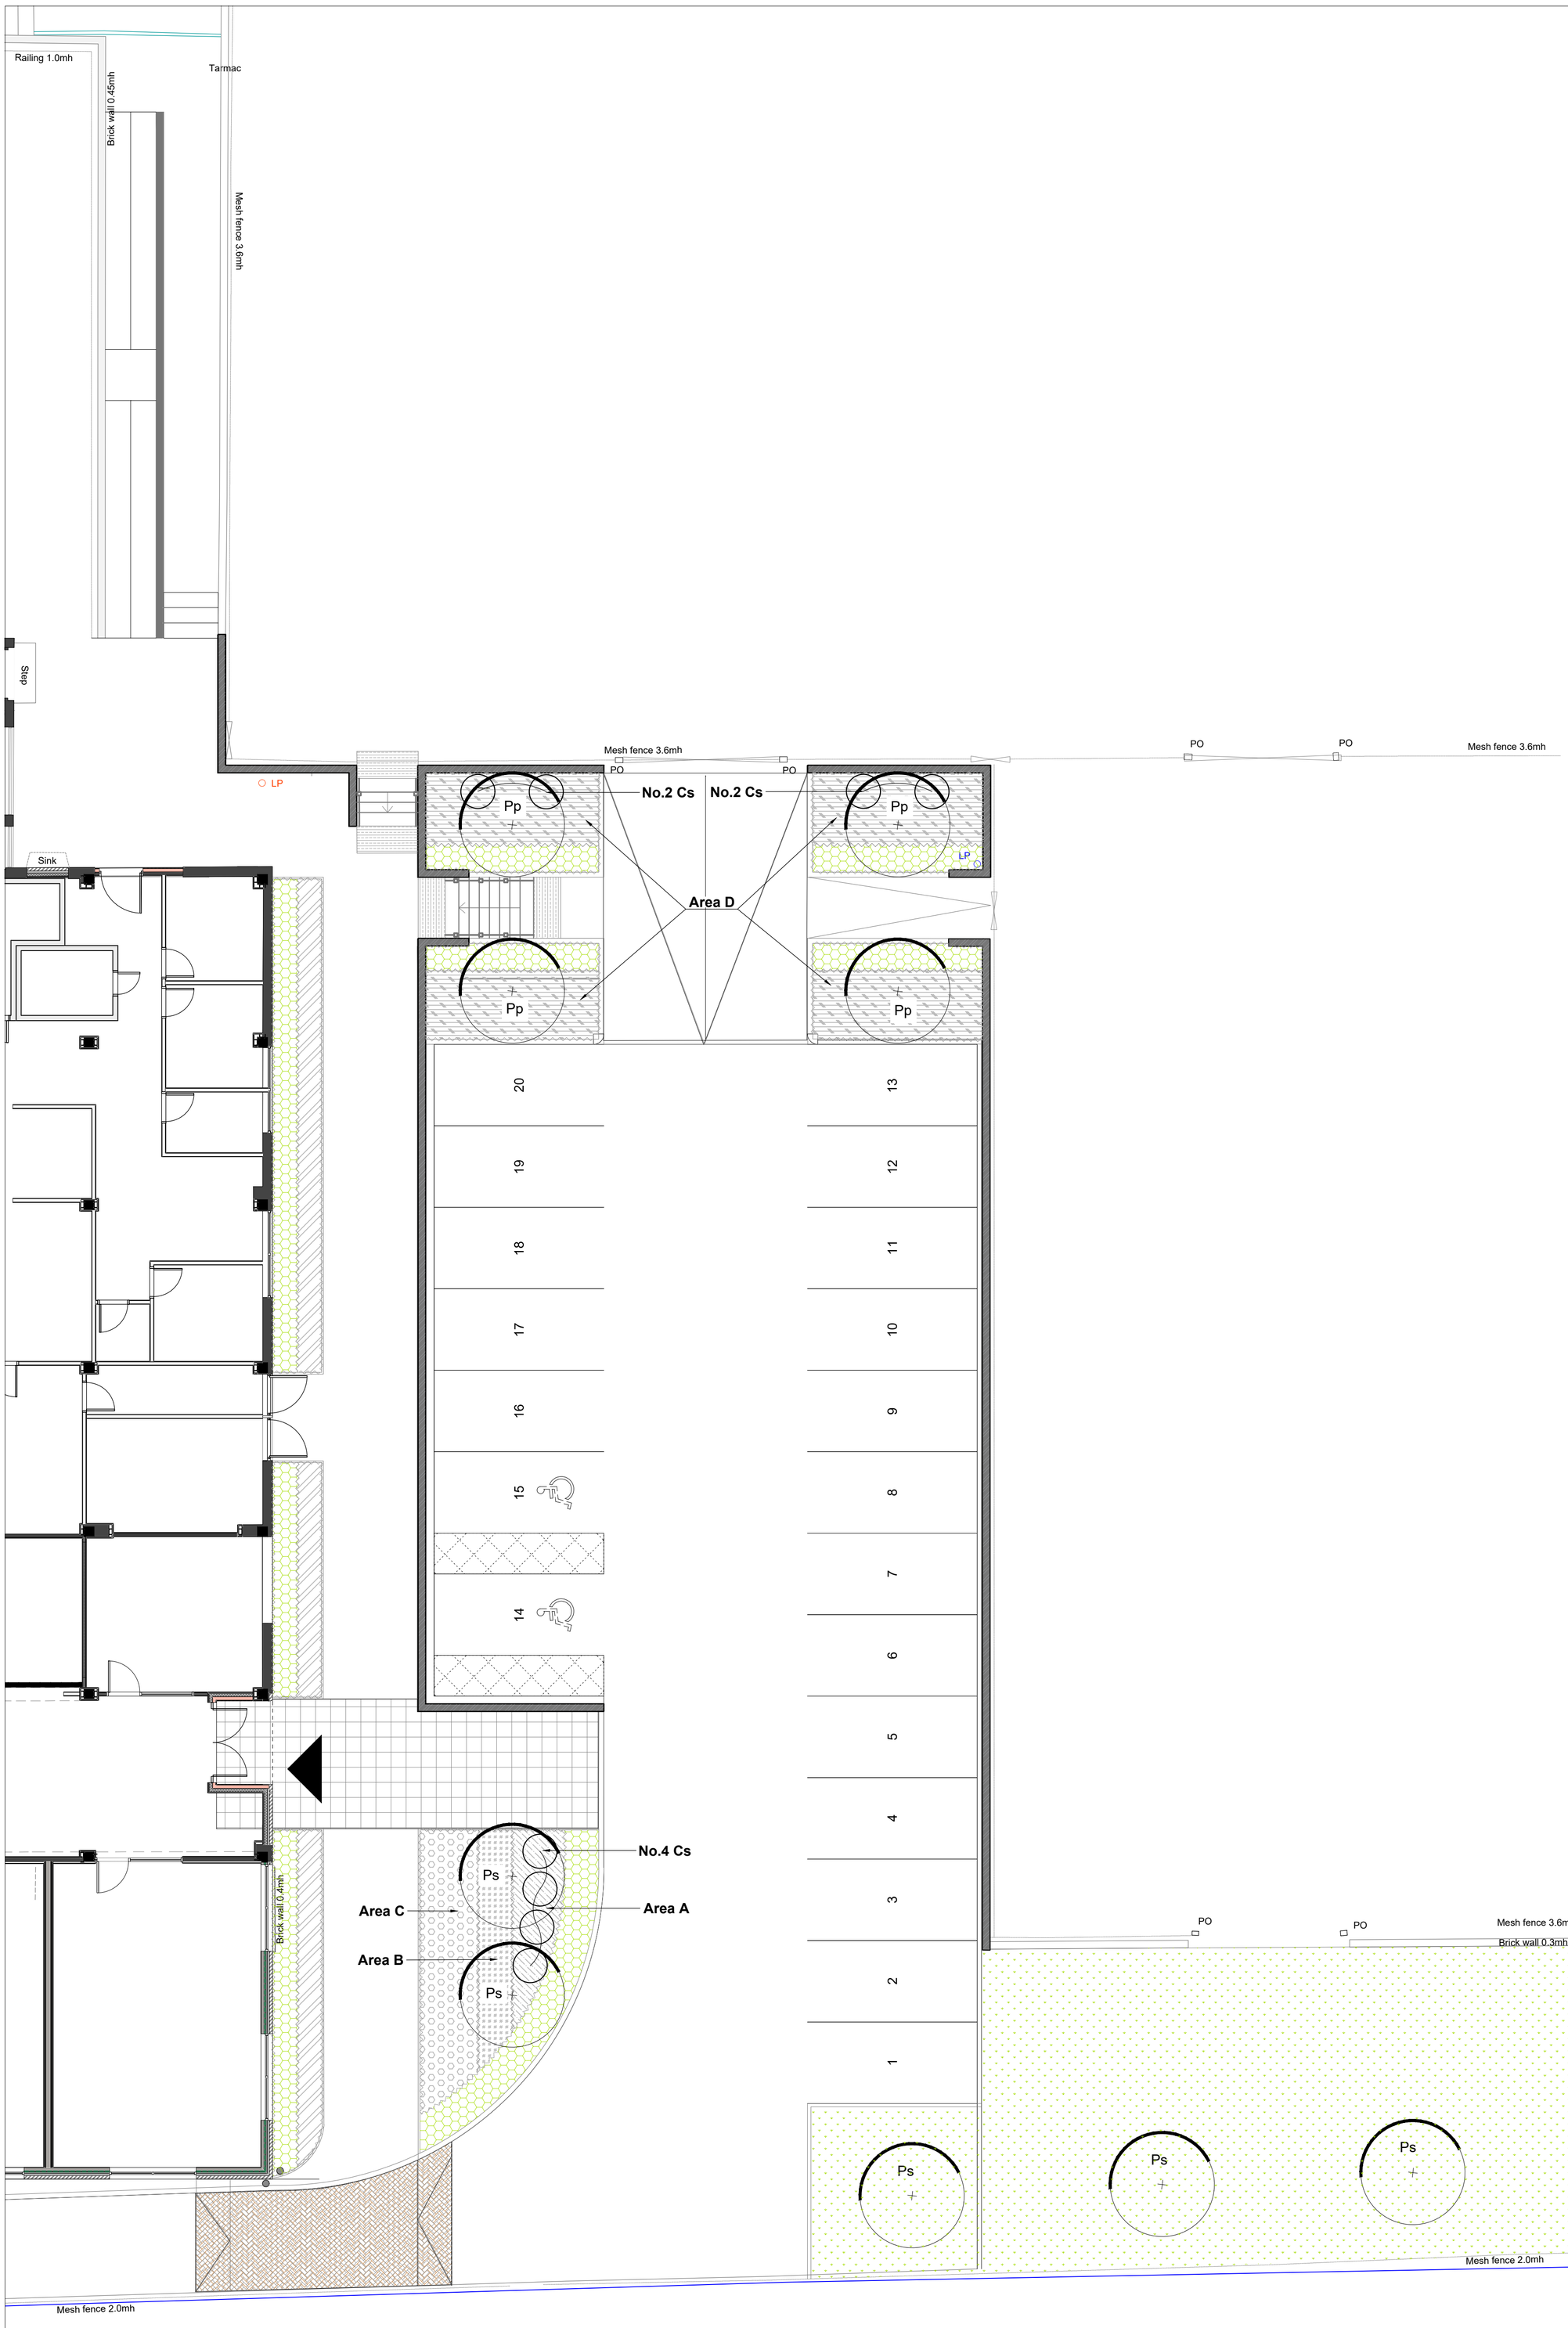


Softworks
Refer to planting schedule

Trees

Pp *Pinus pinea*
Ps *Pinus sylvestris*

Species rich grass

Low Evergreen Hedge & Shady Plant Mix

Euonymus japonicus 'Jean Hugues'

Shady Plant Mix
Asplenium scolopendrium
Dryopteris filix mas
Ruscus aculeatus

Planting beds

Shrubs
Cs *Cornus sanguinea* 'Midwinter Fire'

Area A
Cornus sanguinea 'Midwinter Fire'
Hedera helix

Area B
Miscanthus sinensis
Rubeckia fulgida 'Goldsturm'

Area C
Helianthemum nummularium
Juniperus horizontalis 'Wiltonii'
Lavandula augustifoila 'Hidcote'

Area D
Cornus sanguinea 'Midwinter Fire'
Hedera helix
Helianthemum nummularium
Juniperus horizontalis 'Wiltonii'
Lavandula augustifoila 'Hidcote'
Miscanthus sinensis
Rubeckia fulgida 'Goldsturm'

Reproduced with the permission of the controller of her Majesty's Stationery Office.© Crown Copyright – Licence No. AR100017235

Environmental Planning EIA Landscape Architecture Ecology

GENERAL NOTES:
1. ALL DIMENSIONS AND LEVELS SHALL BE CHECKED ON SITE PRIOR TO CONSTRUCTION WORK COMMENCING.
2. ALL LANDSCAPE DRAWINGS TO BE READ IN CONJUNCTION WITH ALL RELEVANT ENGINEER'S AND ARCHITECT'S DRAWINGS AND SPECIFICATIONS.
3. ALL DRAWINGS TO BE READ IN CONJUNCTION WITH THE LANDSCAPE SPECIFICATION.
4. ANY DISCREPANCY CONCERNING THE DRAWINGS SHOULD BE REFERRED TO THE CA IMMEDIATELY.
5. ALL DIMENSIONS IN MILLIMETRES UNLESS NOTED OTHERWISE.
6. ALL LEVELS IN METRES.
7. EXISTING SERVICE ALIGNMENTS SHALL BE CHECKED ON SITE BY THE CONTRACTOR PRIOR TO CONSTRUCTION WORK COMMENCING.

DRAWING NOTES:

To be read with:

3260_L - Planting Schedule - Arrival and Car Park

0 1 2 5 10m
SCALE 1:100

N

Rev:	Date:	Description:	Drawn	Ch'd

CLIENT
THE_ABBEY_SCHOOL

PROJECT
DINING_HALL_&_SIXTH_FORM_EXTENSION

TITLE
PLANTING_PLAN
ARRIVAL_AND_CAR_PARK

Status:	Drawn:	Checked:
PLANNING	SB	JS
Scale:	Date:	Approved:
1:100@A1	04.12.20	AS

Drawing Number: 3260_L_PP_0_02 Rev: /

THE Landmark PRACTICE
Hope Chapel House
Hope Chapel Hill
Hotwells
Bristol BS8 4ND
United Kingdom
Tel: +44 (0)117 923 0455
enquiries@thelandmarkpractice.com
www.thelandmarkpractice.com

S:\PROJECTS\3250 - 3299\3260 - Abbey School - Reading\5 GRAPHICS\CAD\PLOT FILES