
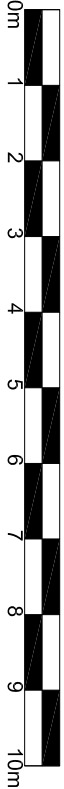


No.	Revision	Date

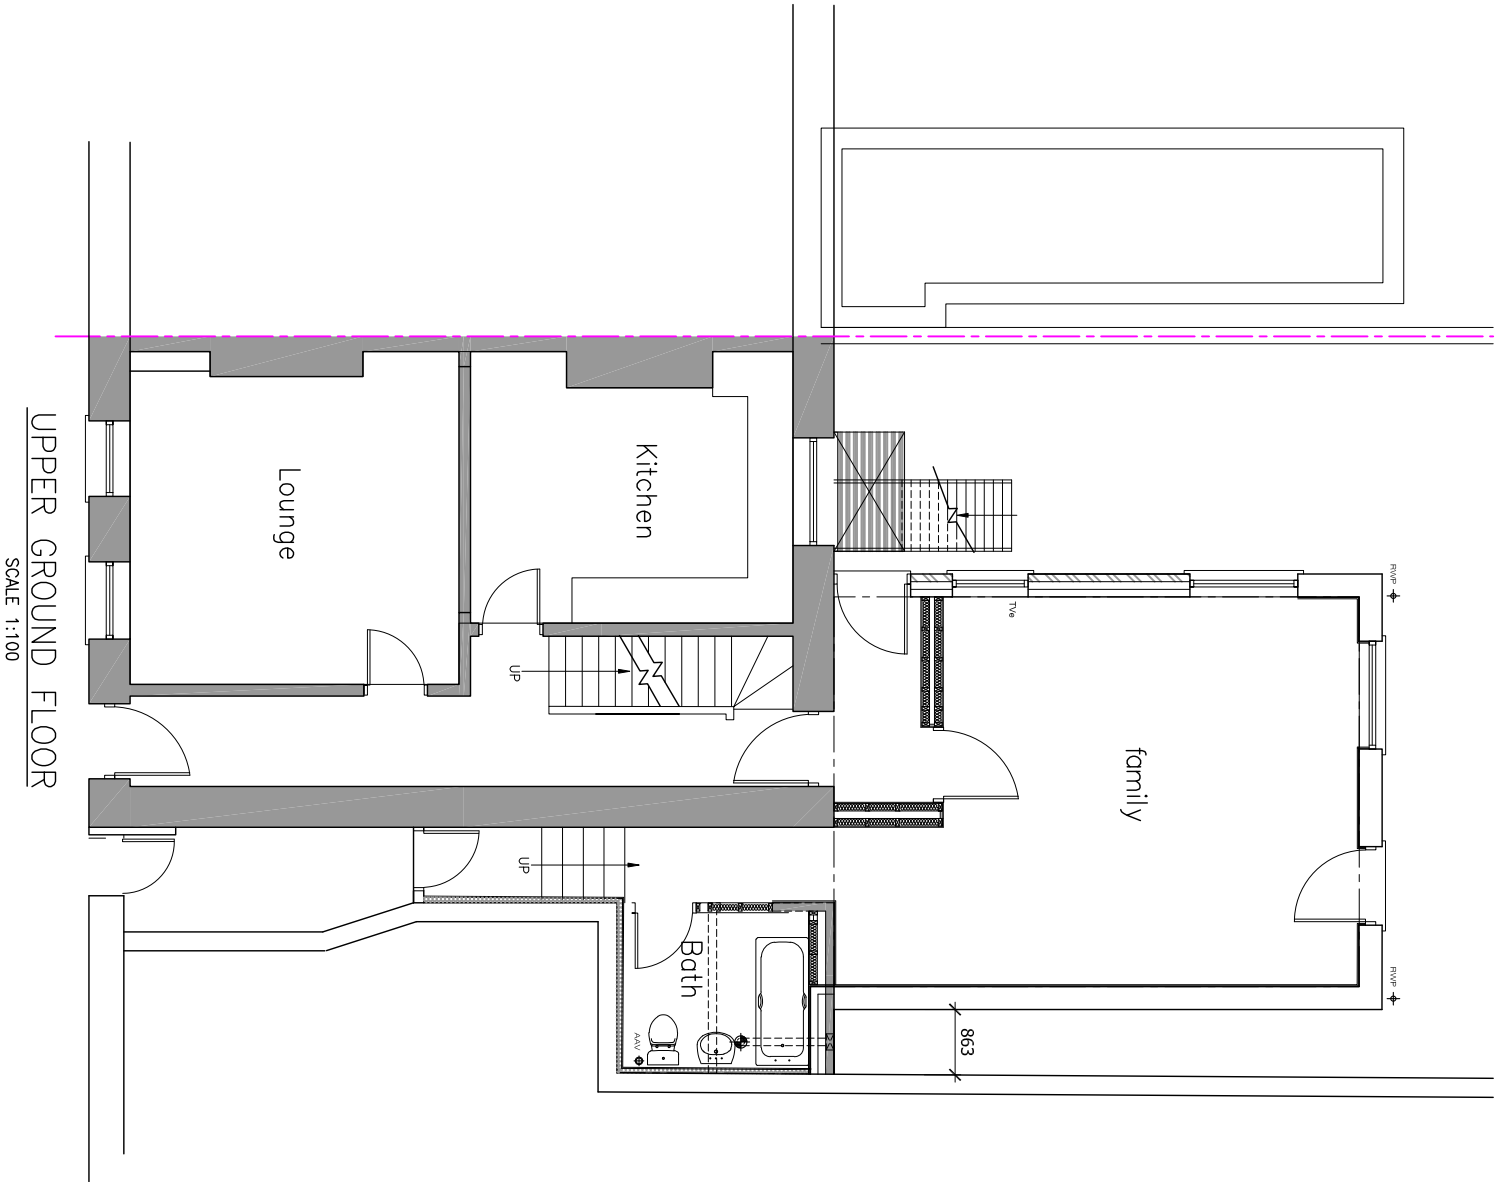

Proposed conversion of dwelling to 5No one bedroom apartments following part side and part rear single storey extension with new dormers to front and rear elevations at 72 Southampton Street, Reading for Mr Sadri Shehu