


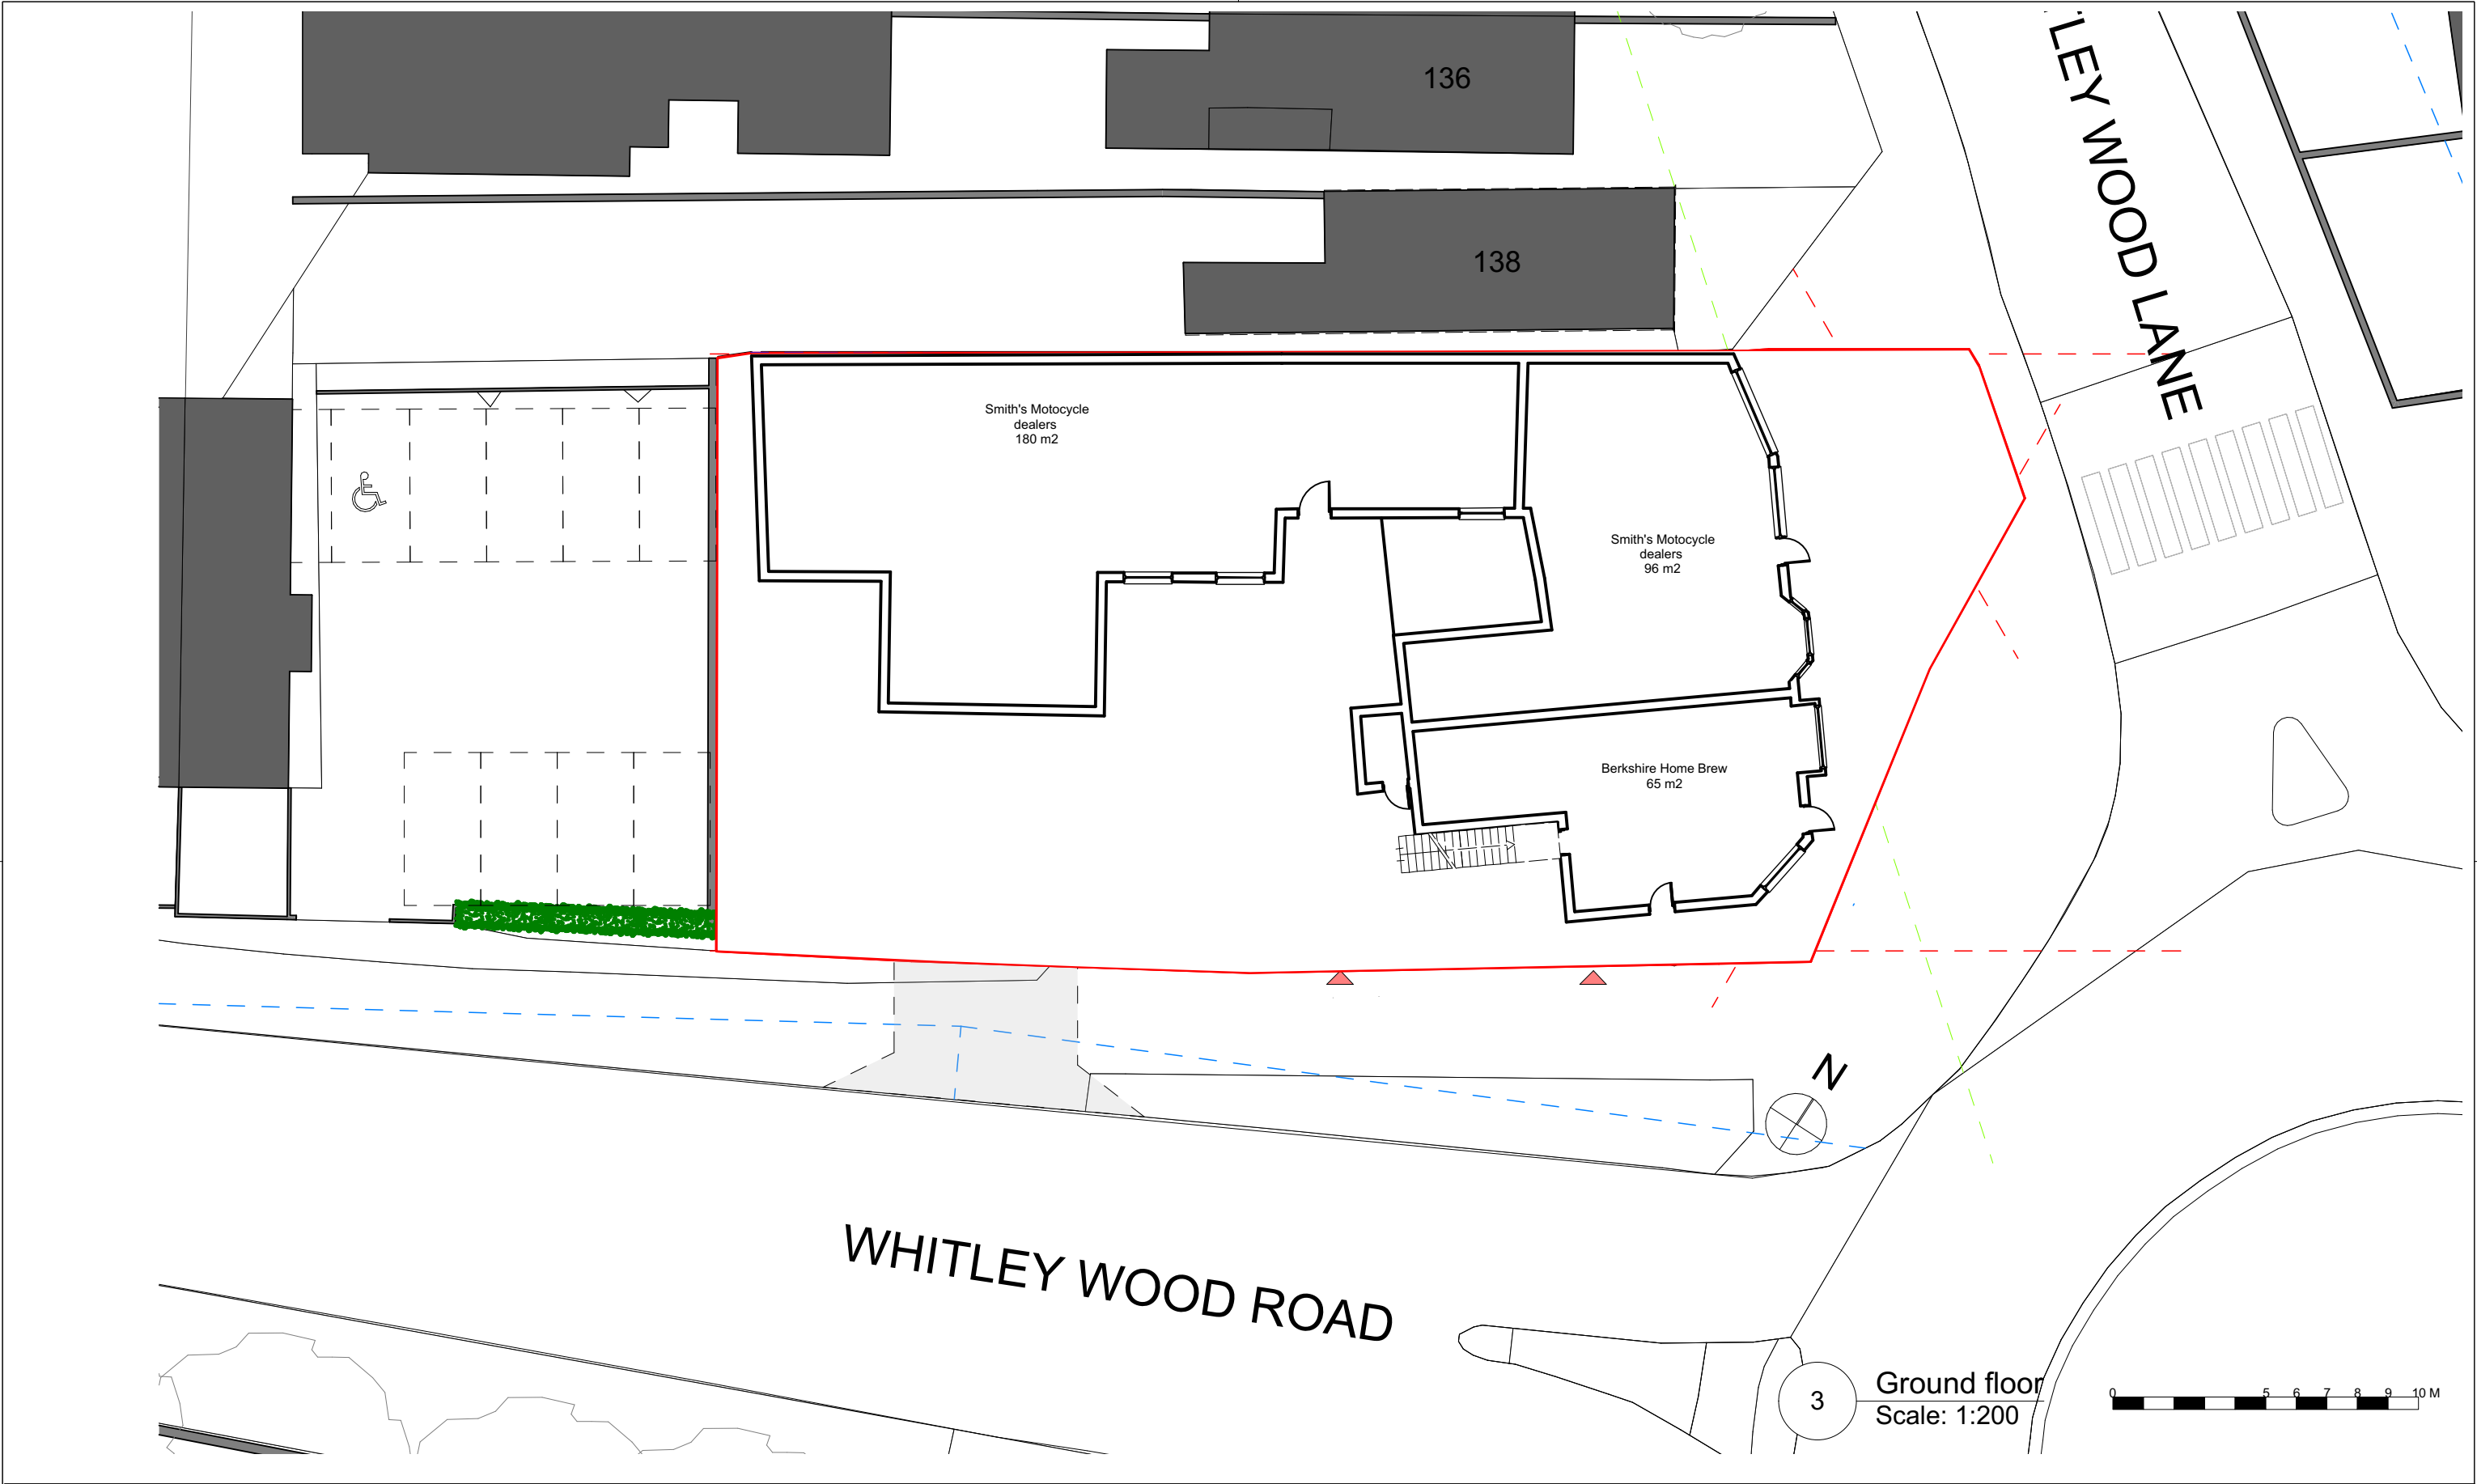

project name:	New development of 12 flats and commercial space	job number:	2021/WWL	drawing number:	002	revision:		date:	18/11/2021		Robert Young Associates (Hungerford) Ltd Architectural Consultants Chartered Townplanners Kennet House, 19 High Street, Hungerford, Berkshire RG17 0NL Tel: 01488 208 845 Mob: 07977407288 bobyoun@ryassociatesuk.co.uk www.robertyoungassociates.com
client:	Parwinder Singh	drawing reference:	Existing Ground floor			scale:	@ A3	-			
address:	142-144 Whitley wood lane - Reading RG28PP	status:		drawn:	G G	checked:	R Y				

Use figured dimensions only. All levels and dimensions to be checked on site. This drawing is to be read in conjunction with all other relevant drawings and specifications. © Robert Young Associates (Hungerford) LtdThis drawing and design remains the copyright and intellectual Property of Robert Young Associates(Hungerford) Ltd and shall not be copied in any format without approval.