




Existing Front Elevation
1 : 100




Existing Rear Elevation
1 : 100

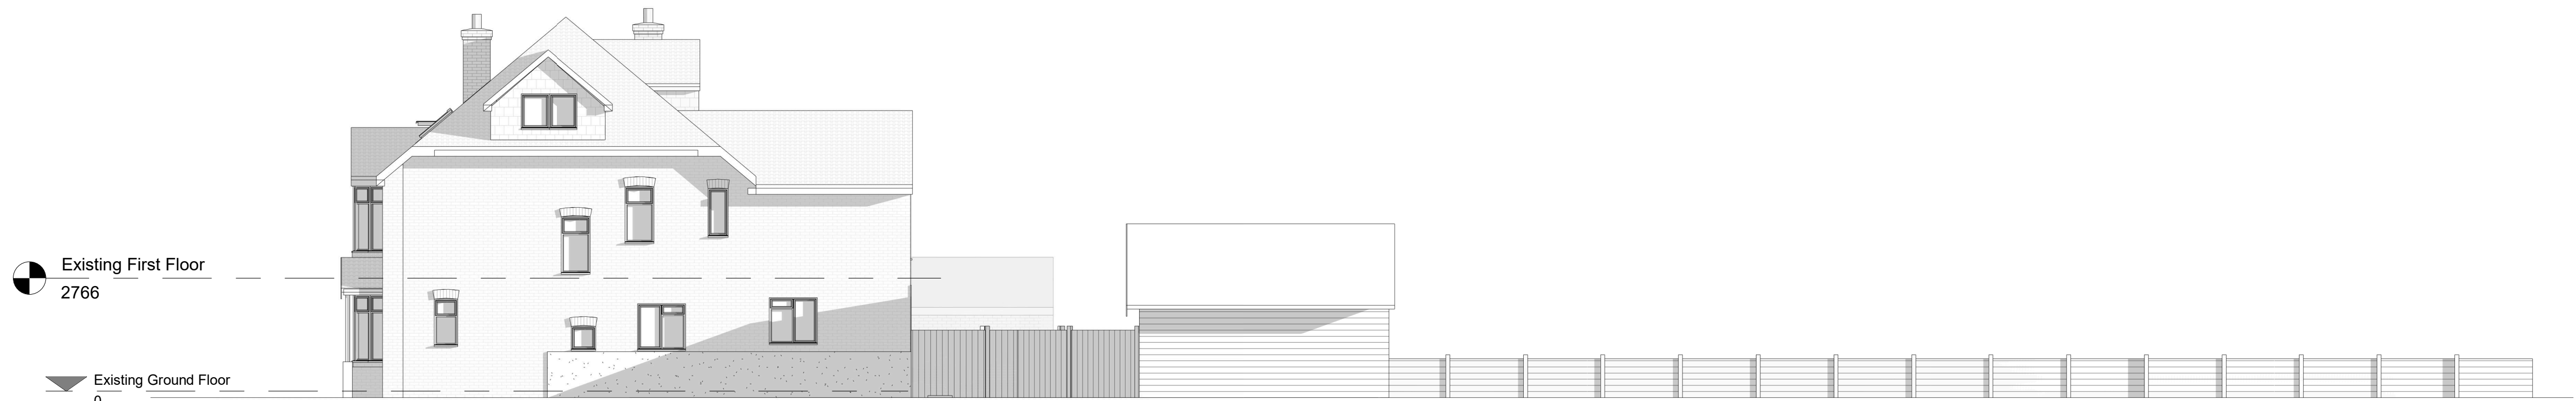


Existing Side Elevation 1
1 : 100




Existing Side Elevation 2
1 : 100

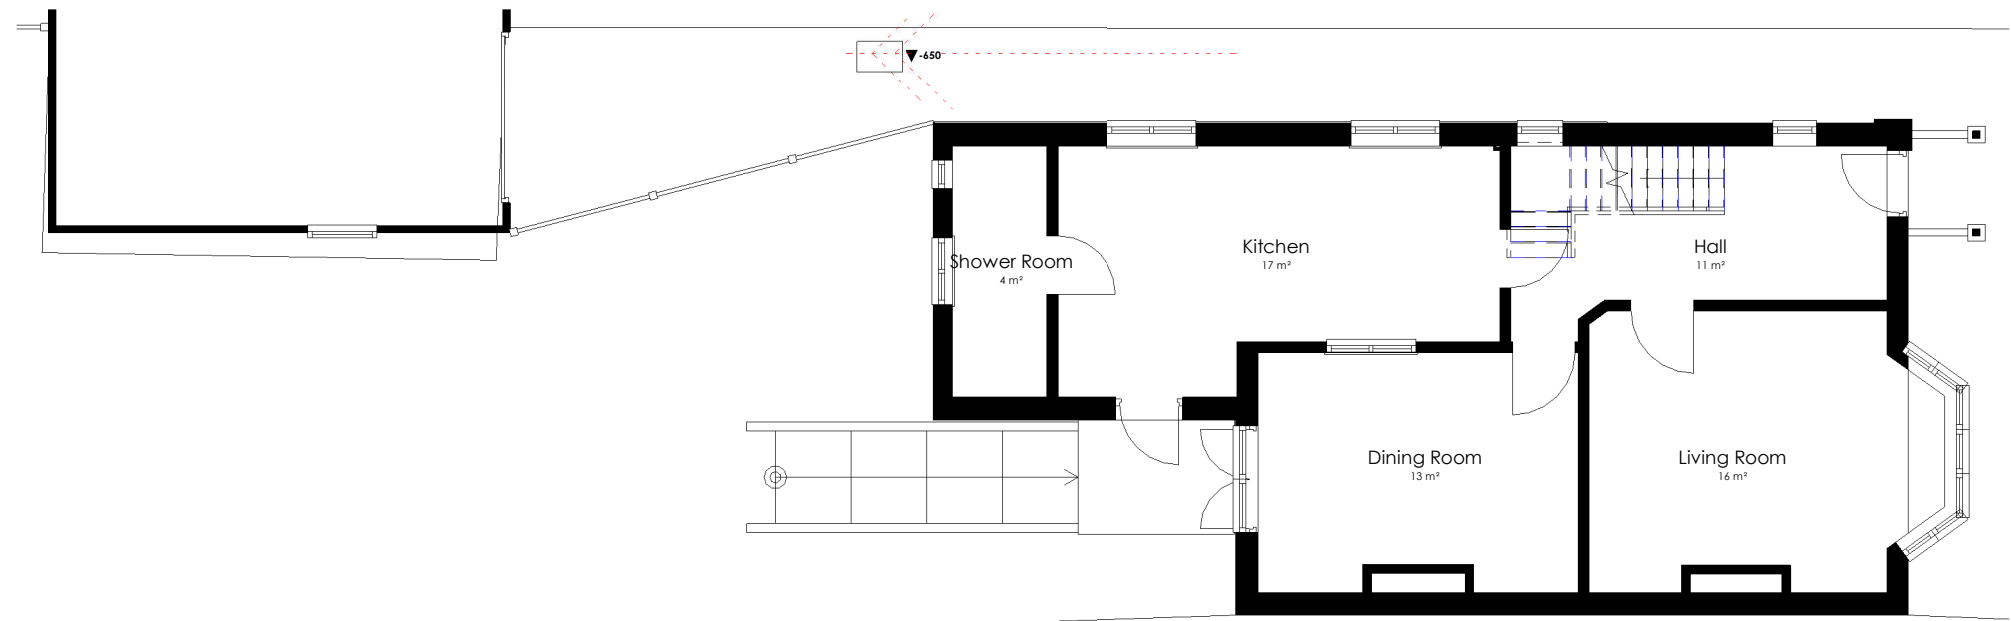


Existing Ground Floor
1 : 100

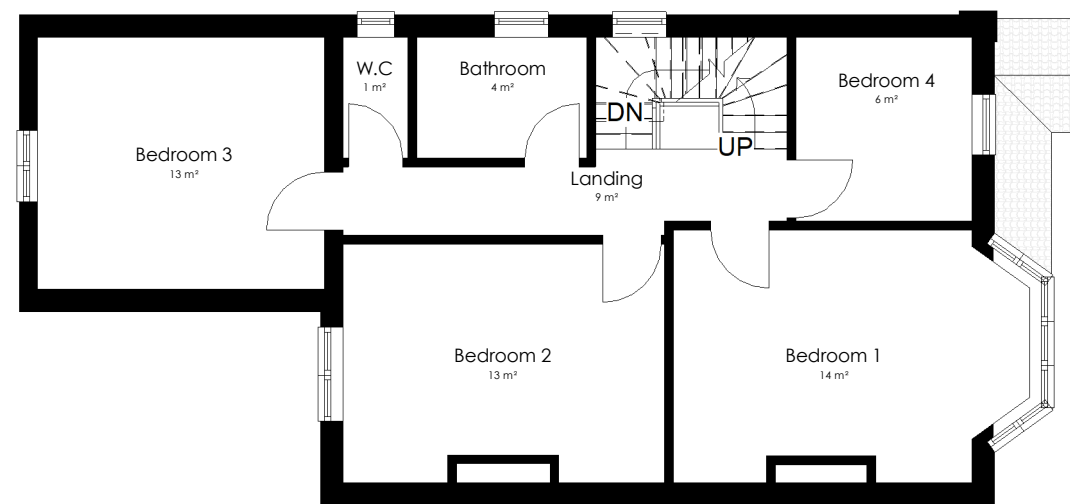


Existing First Floor
1 : 100

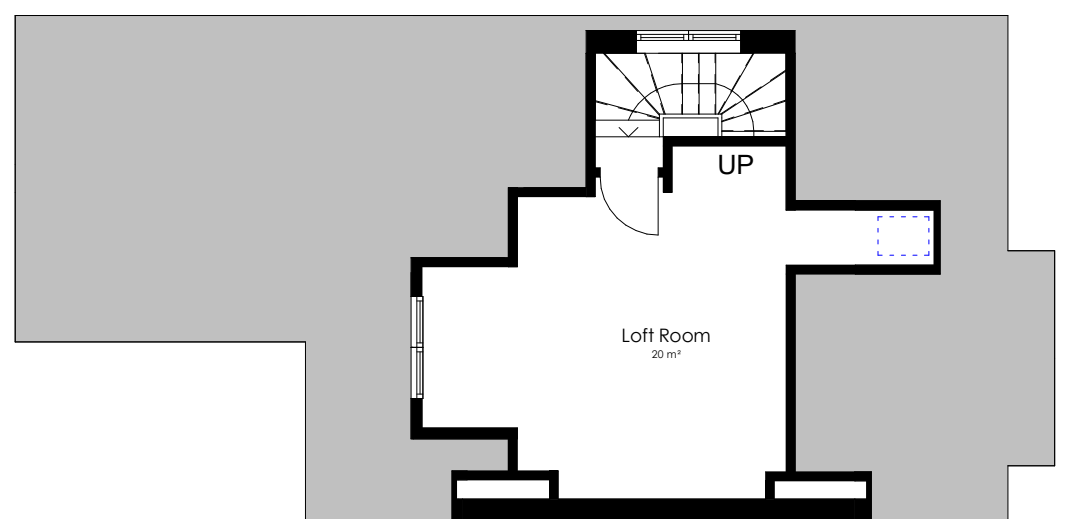


Existing Loft Floor
1 : 100

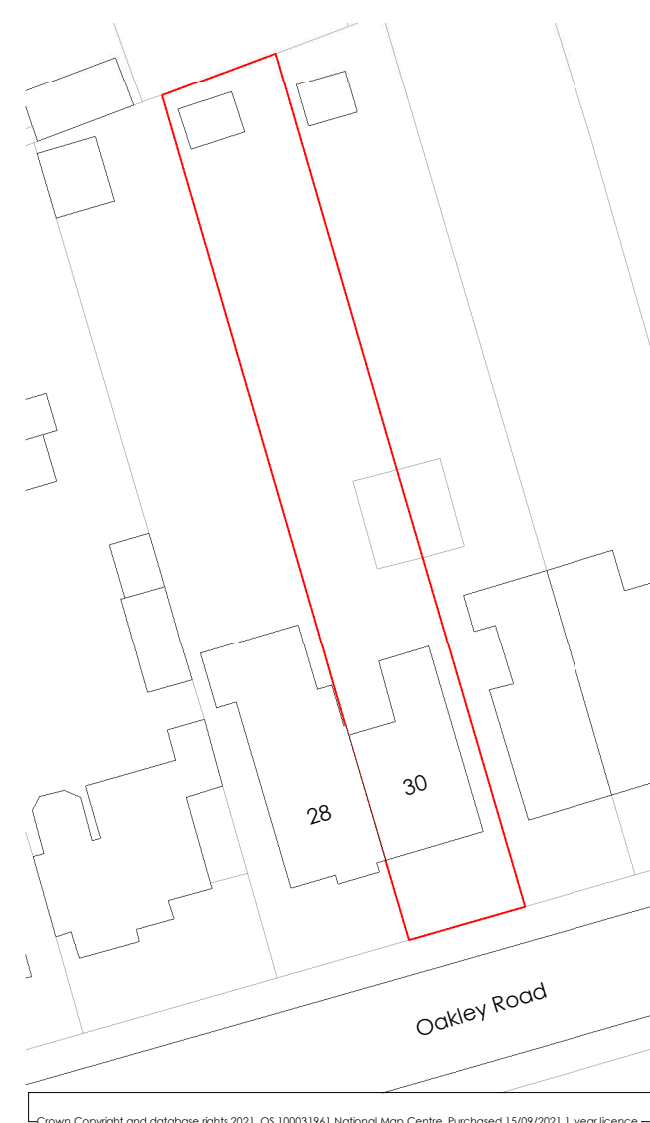

Existing Block Plan
1 : 500

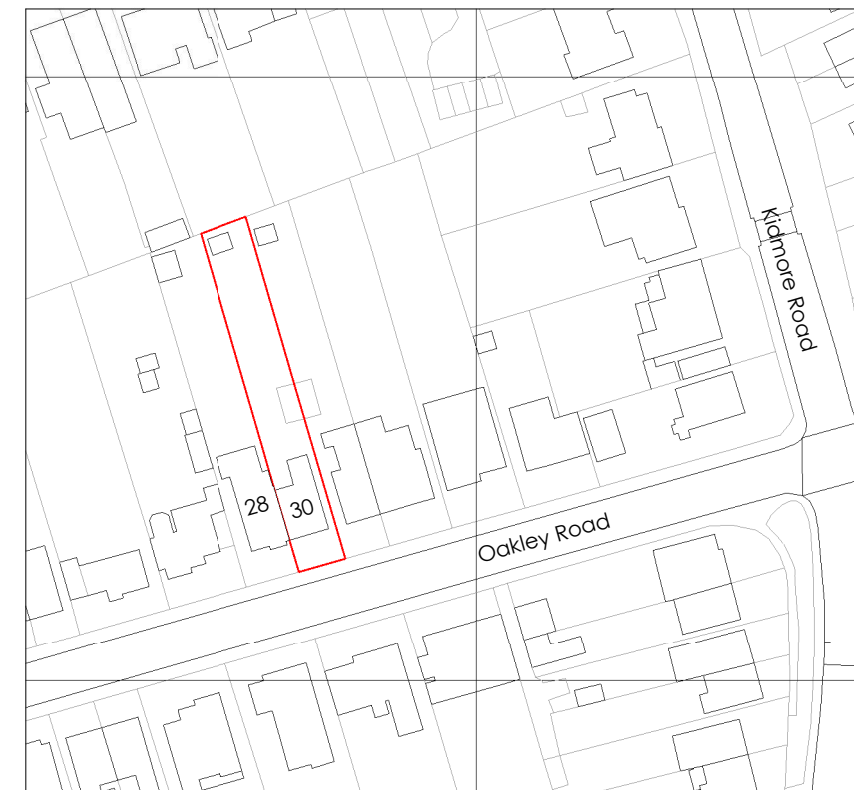

Existing Location Plan
1 : 1250

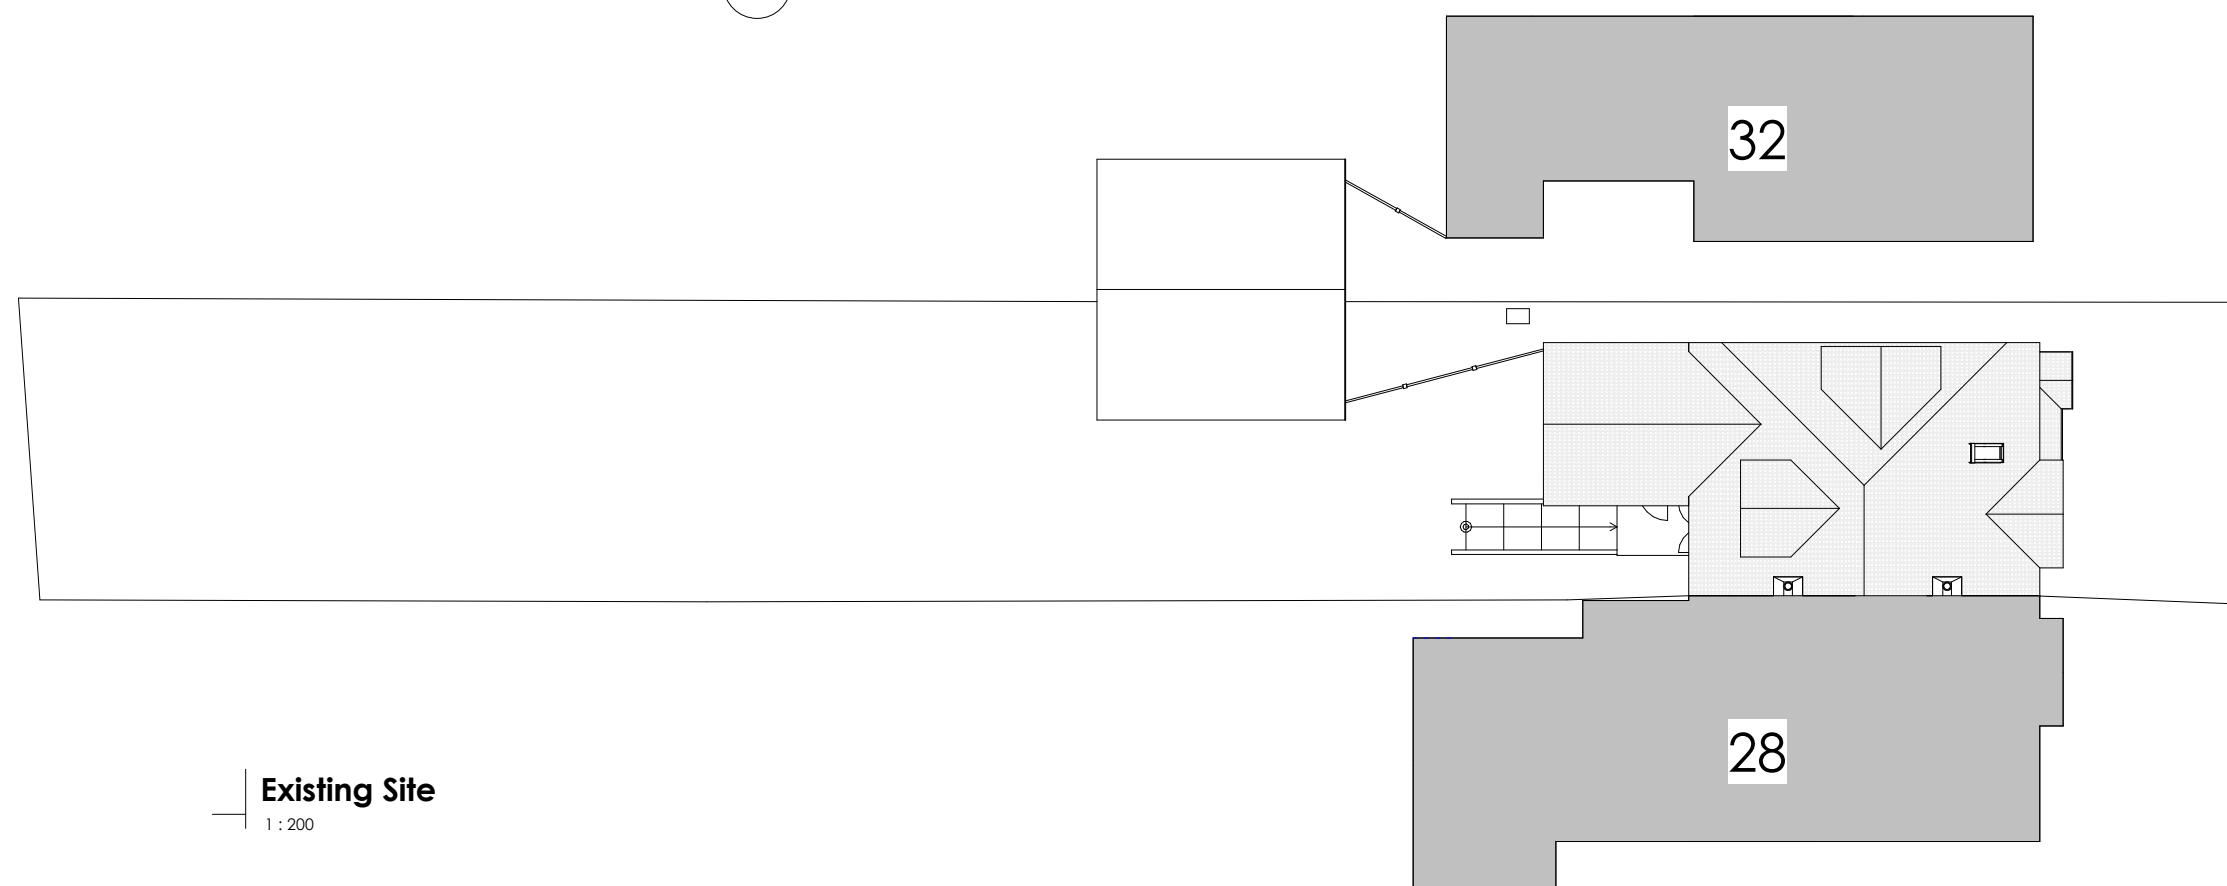

Existing Site
1 : 200