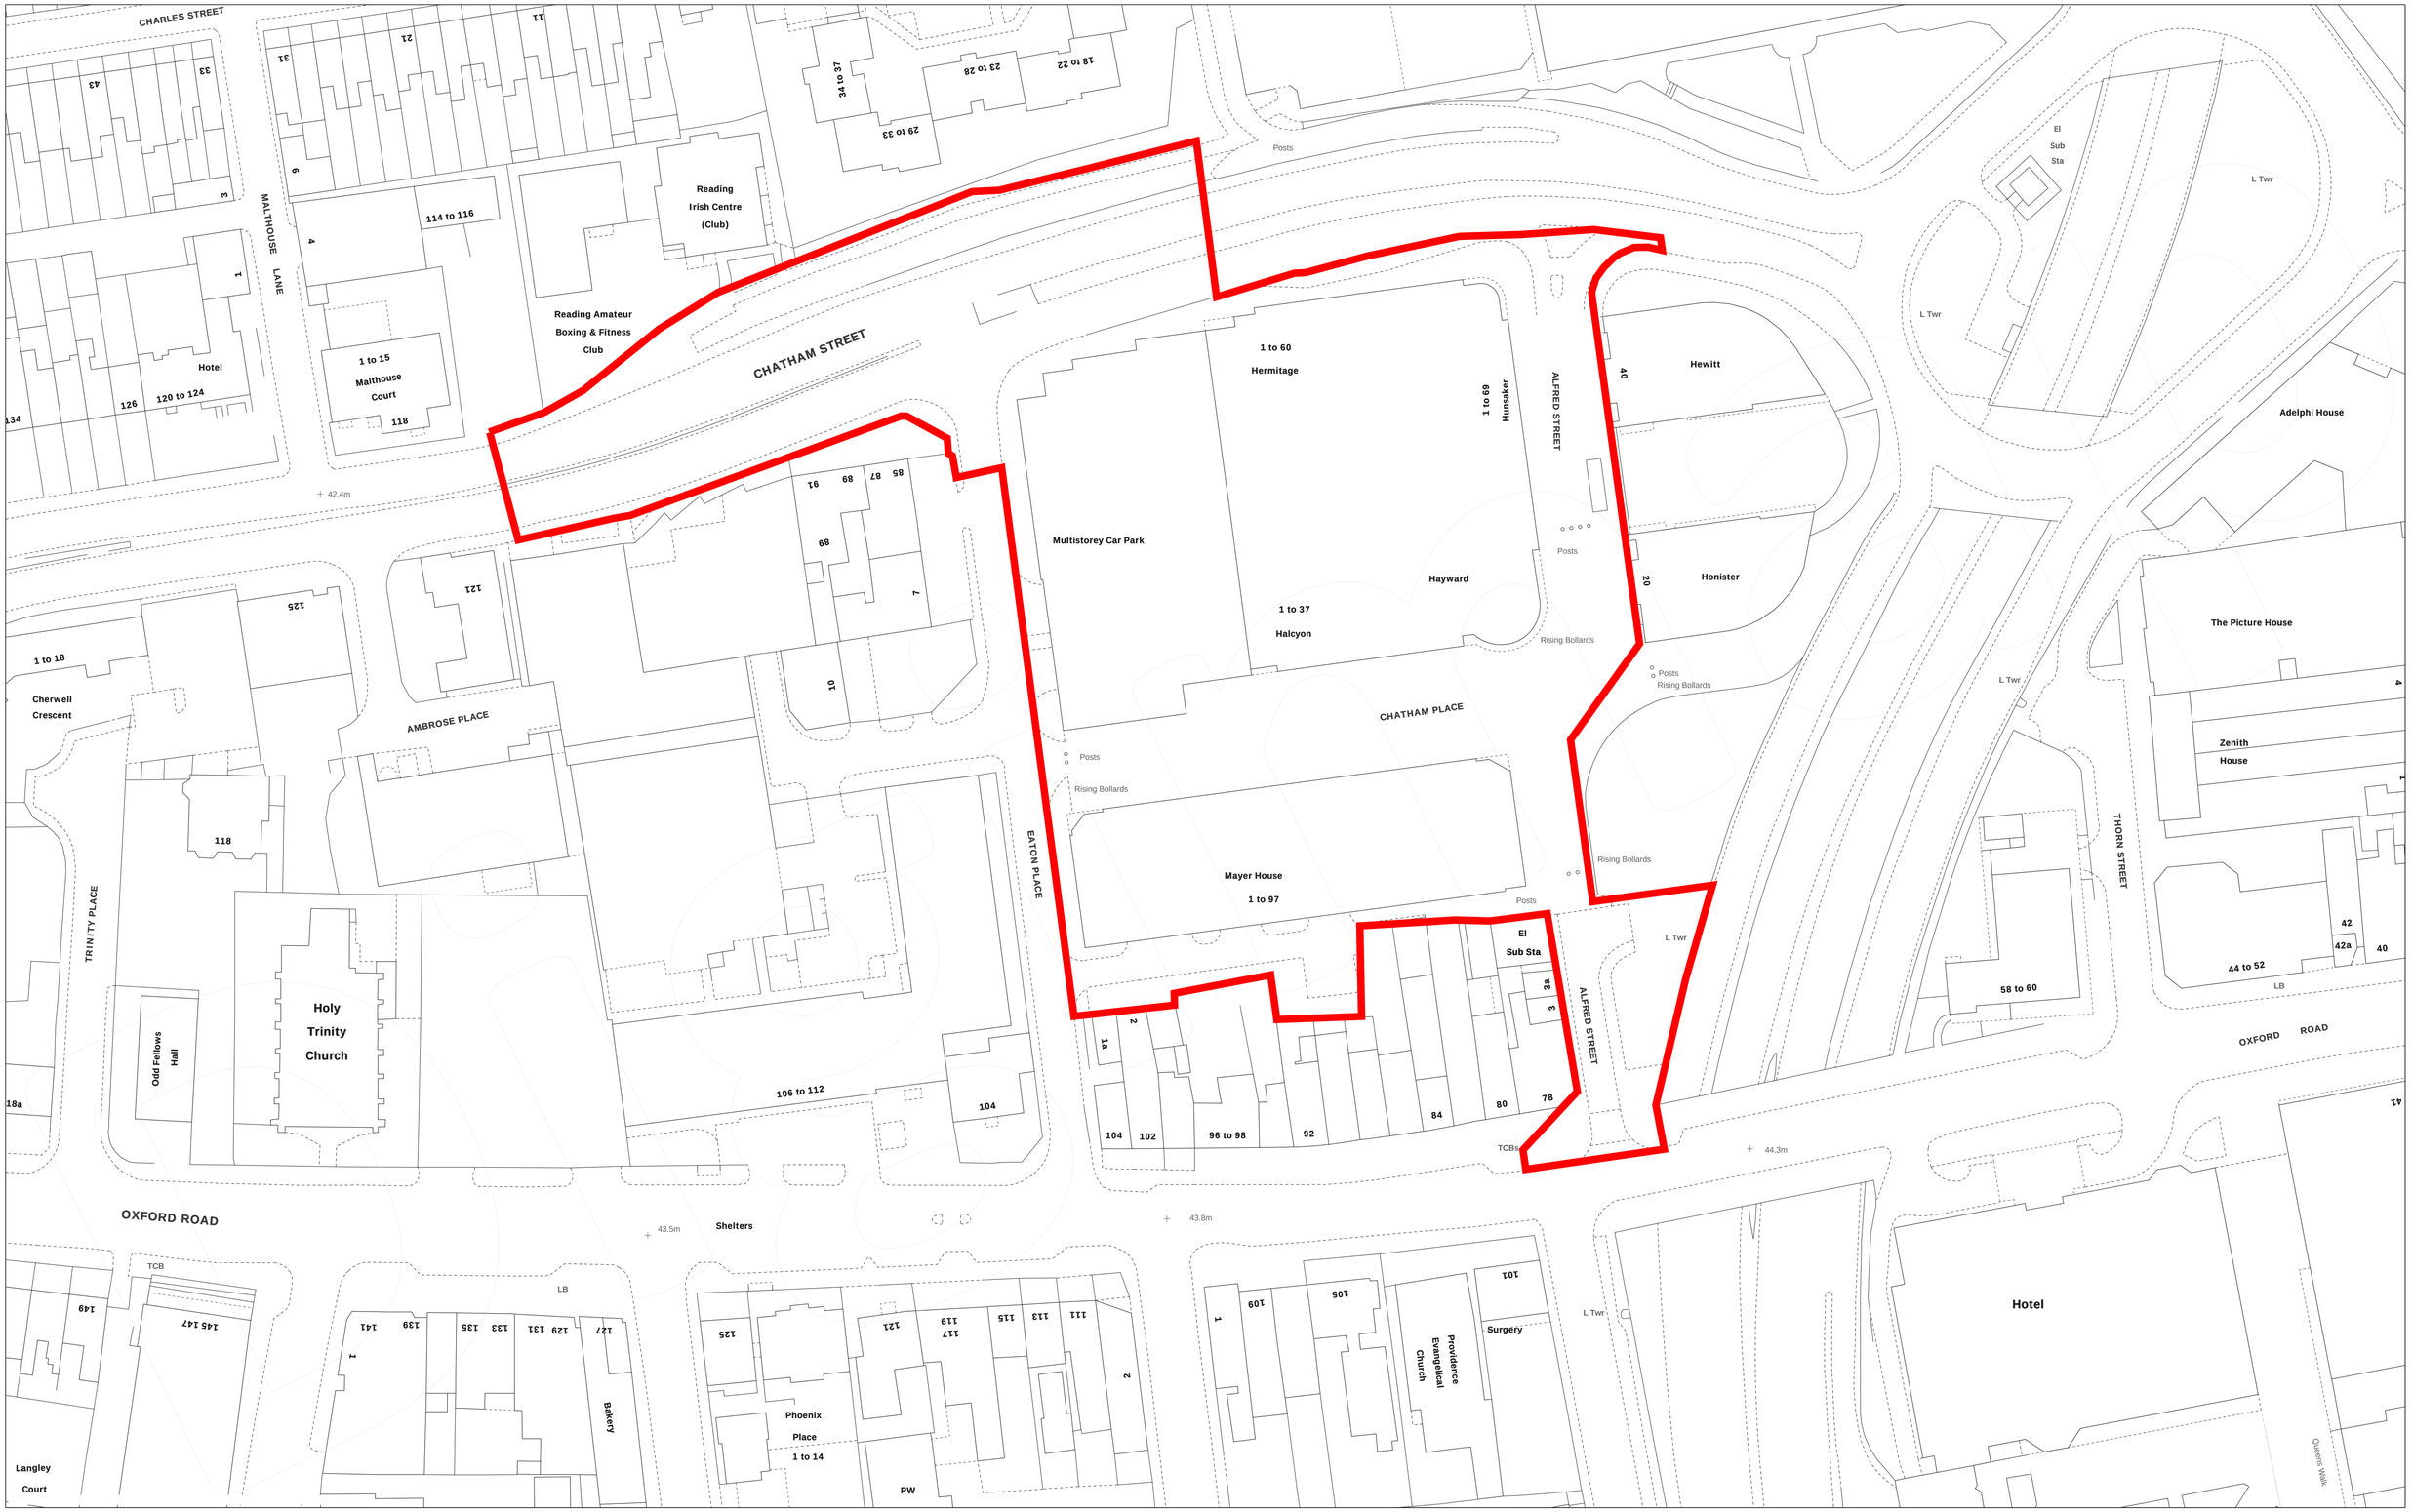

Scale 1:500

0 5 10 15 20 25 30 35 40 45 50 m

Projection: British National Grid

N

Revision	Date	Amendment
P1	08.11.21	For information

FAT
t +44(0) 208 144 6225
e enquiries@fatfacades.co.uk
w www.fatfacades.co.uk
a The Pyramid Building
31 Queen Elizabeth Street
London SE1 2LP, UK

Scale 1:500 @ A1

Status For information

Drawn by AC

Title LOCATION PLAN
Scale 1:500 @ A1

Client - - -

Project 377 - Mayer House

Sketch No

MAY-FAT-ZZ-SKE-301_P1_Preliminary_LOCATION PLAN (Scale 1:500@A1)