


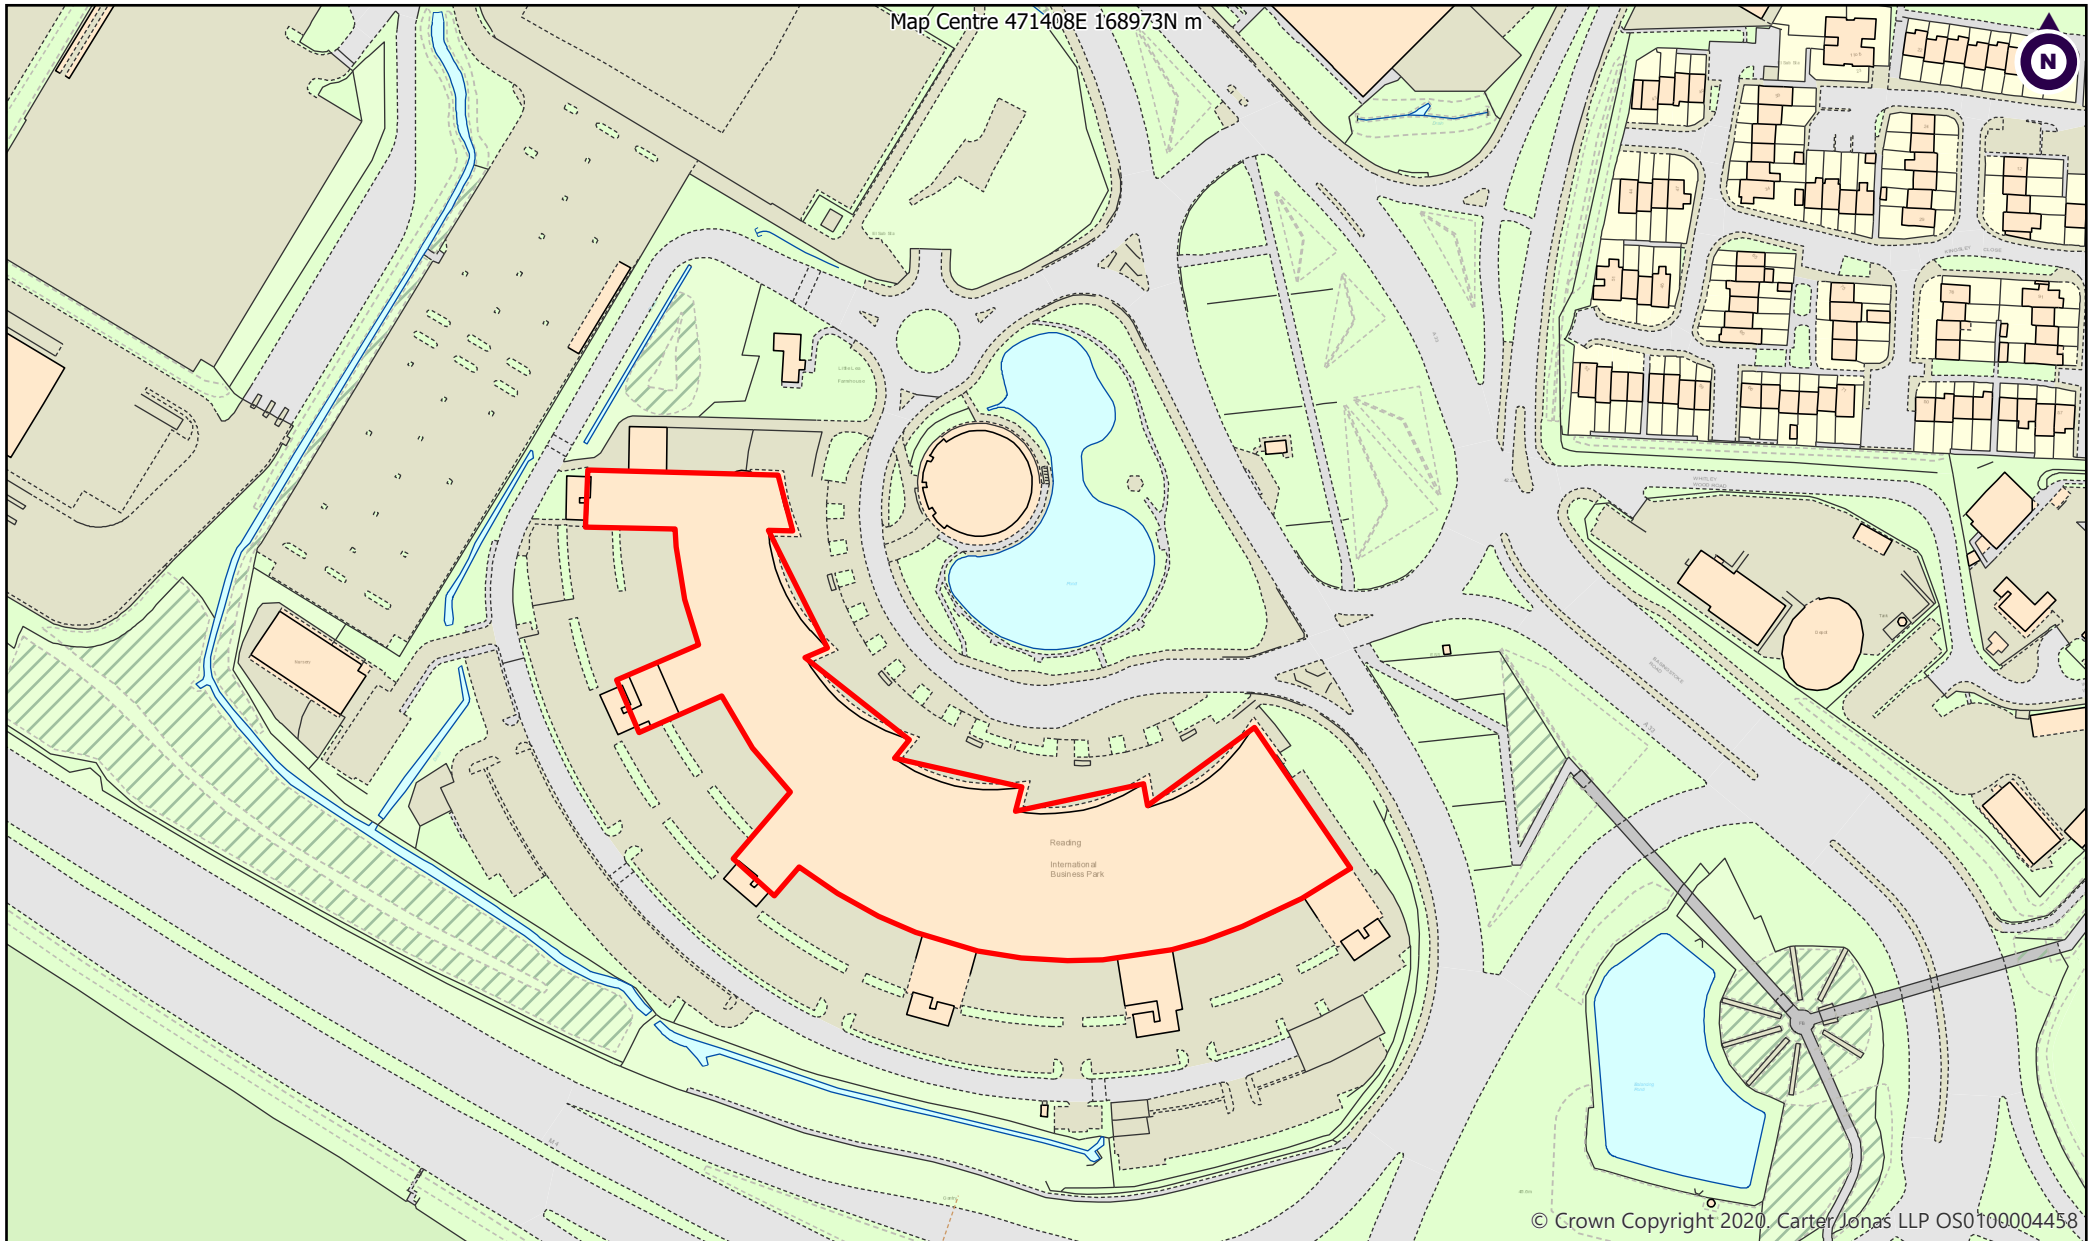


Client: Tristan Capital Partners

Project: RIBP Prior Approval

Title: Site Location Plan

Carter Jonas

Two Snow Hill, Birmingham, B4 6GA
T: 0121 794 6250
carterjonas.co.uk

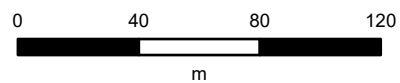

Scale 1:2,500 @A4

Drawn By: MG

Date: 10/19/2021

Dwg no: J0035789_1