




LOCATION PLAN
SCALE 1:1250

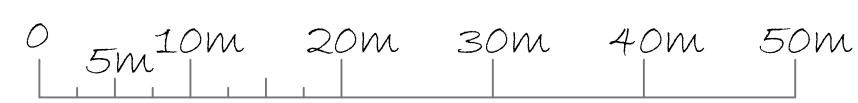

BLOCK PLAN
SCALE 1:500



PROJECT: 34 MILL ROAD CAVERSHAM RG4 8DP	DRAWING TITLE BLOCK AND LOCATION PLANS	CREATIVE DESIGN AND STRUCTURE	NEWTOWN HOUSE NEWTOWN ROAD HENLEY-ON-THAMES RG9 1HG Tel 01491 411922	DRAWN BY:	DRAWING NO. 27521-15	REV.
				SCALE: AS STATED		
				DATE: OCTOBER 2022		