

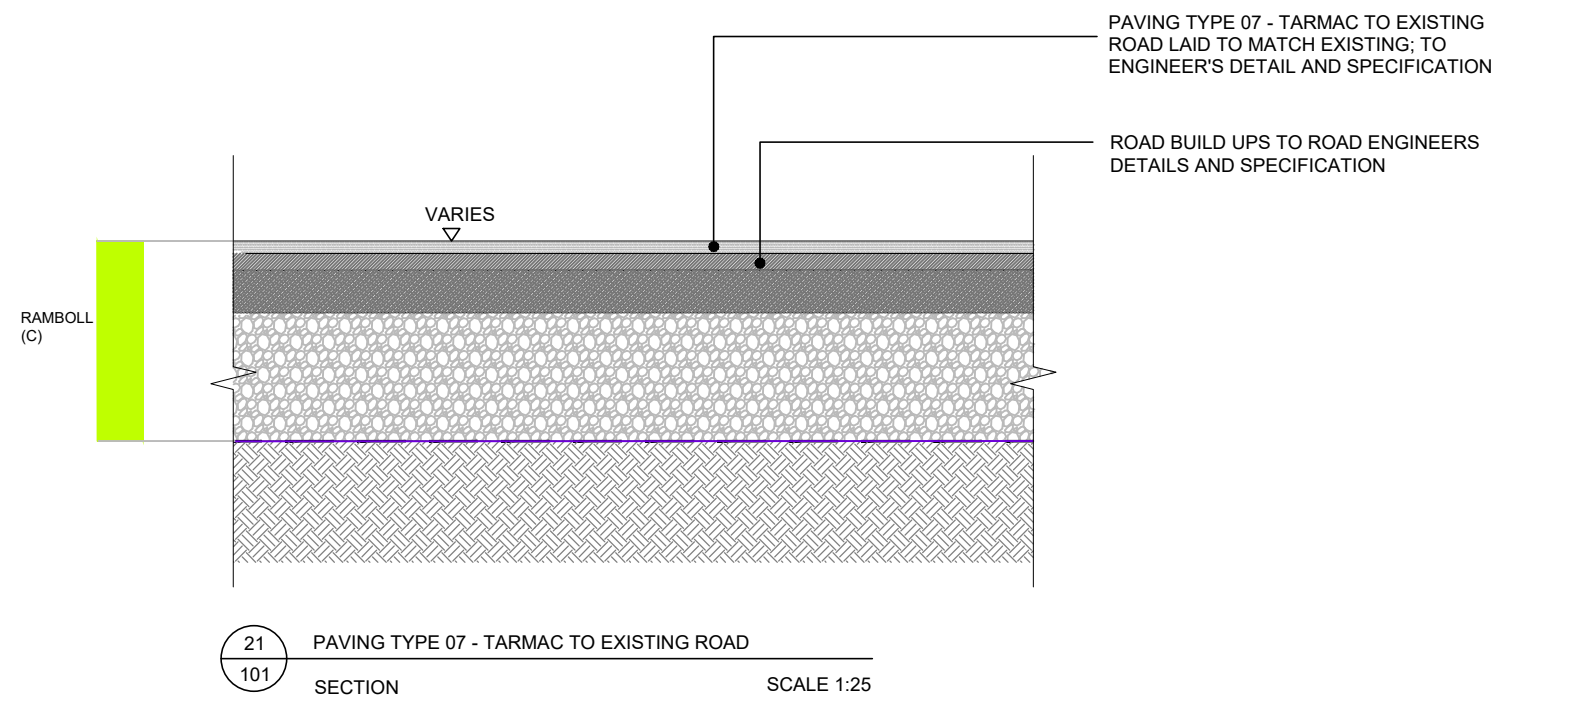
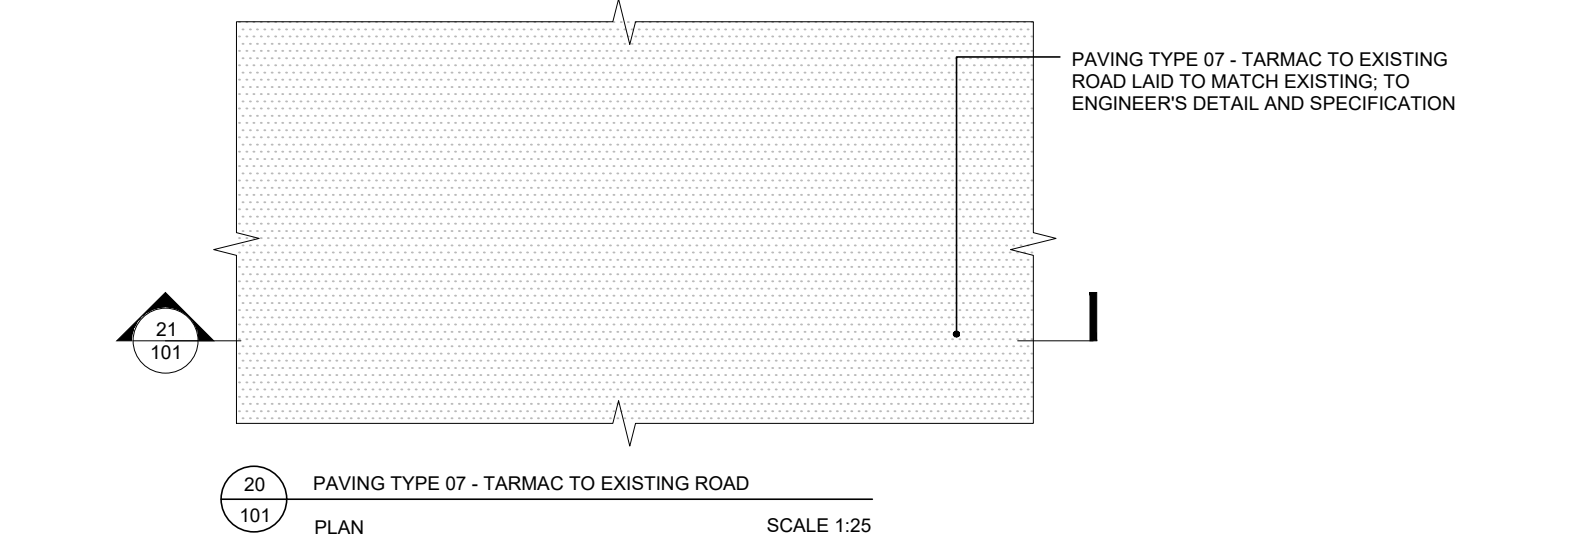
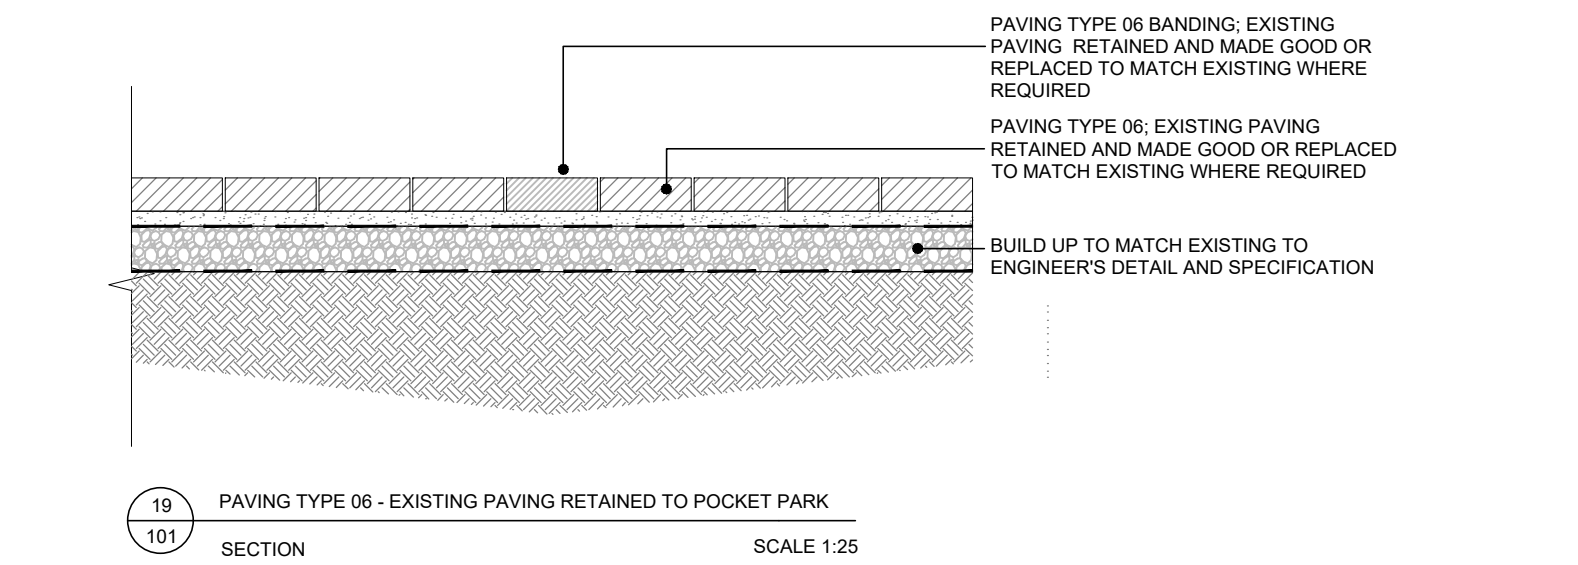
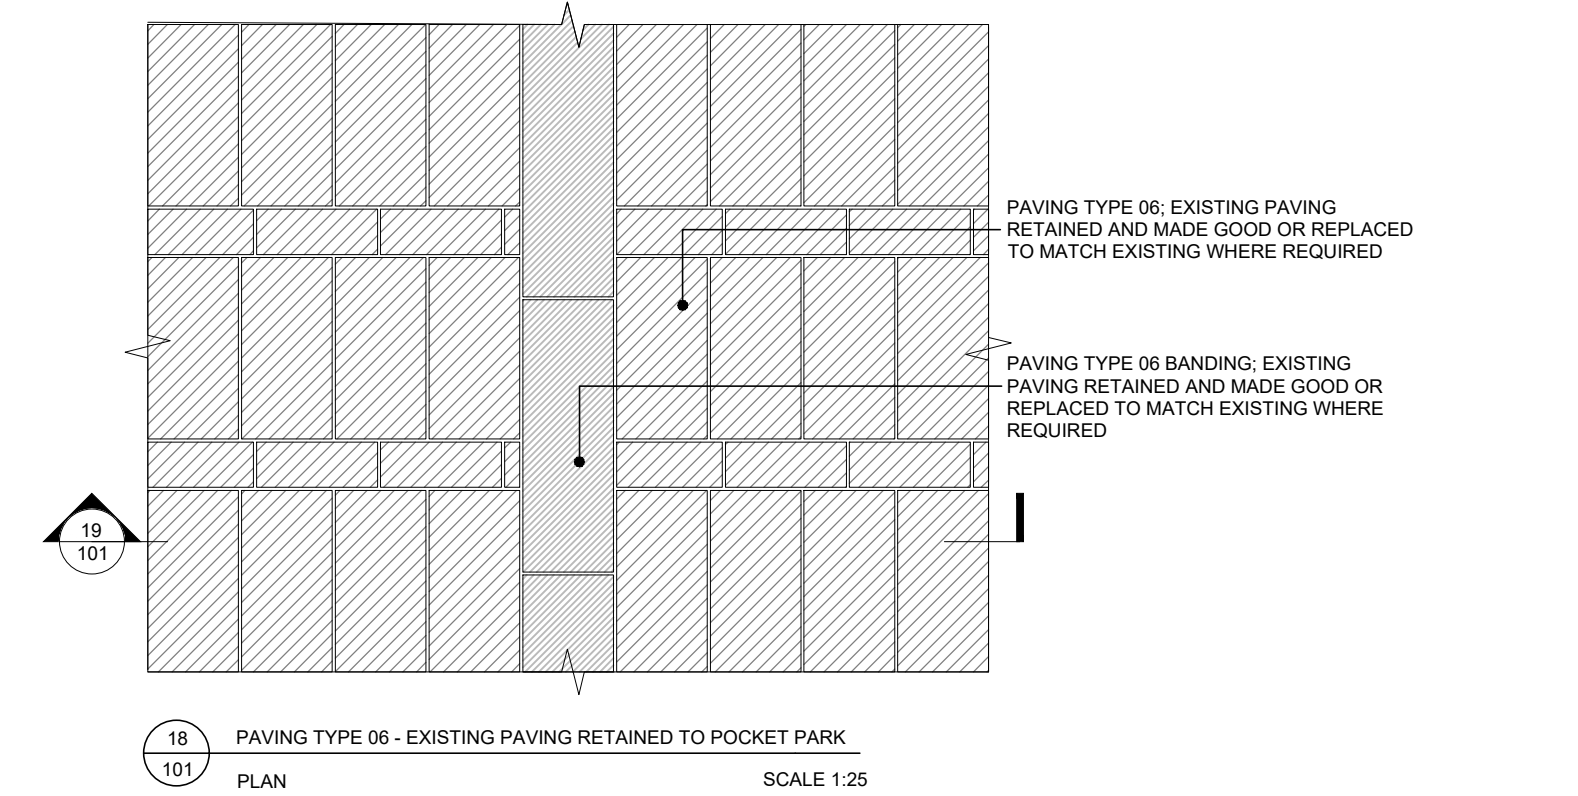
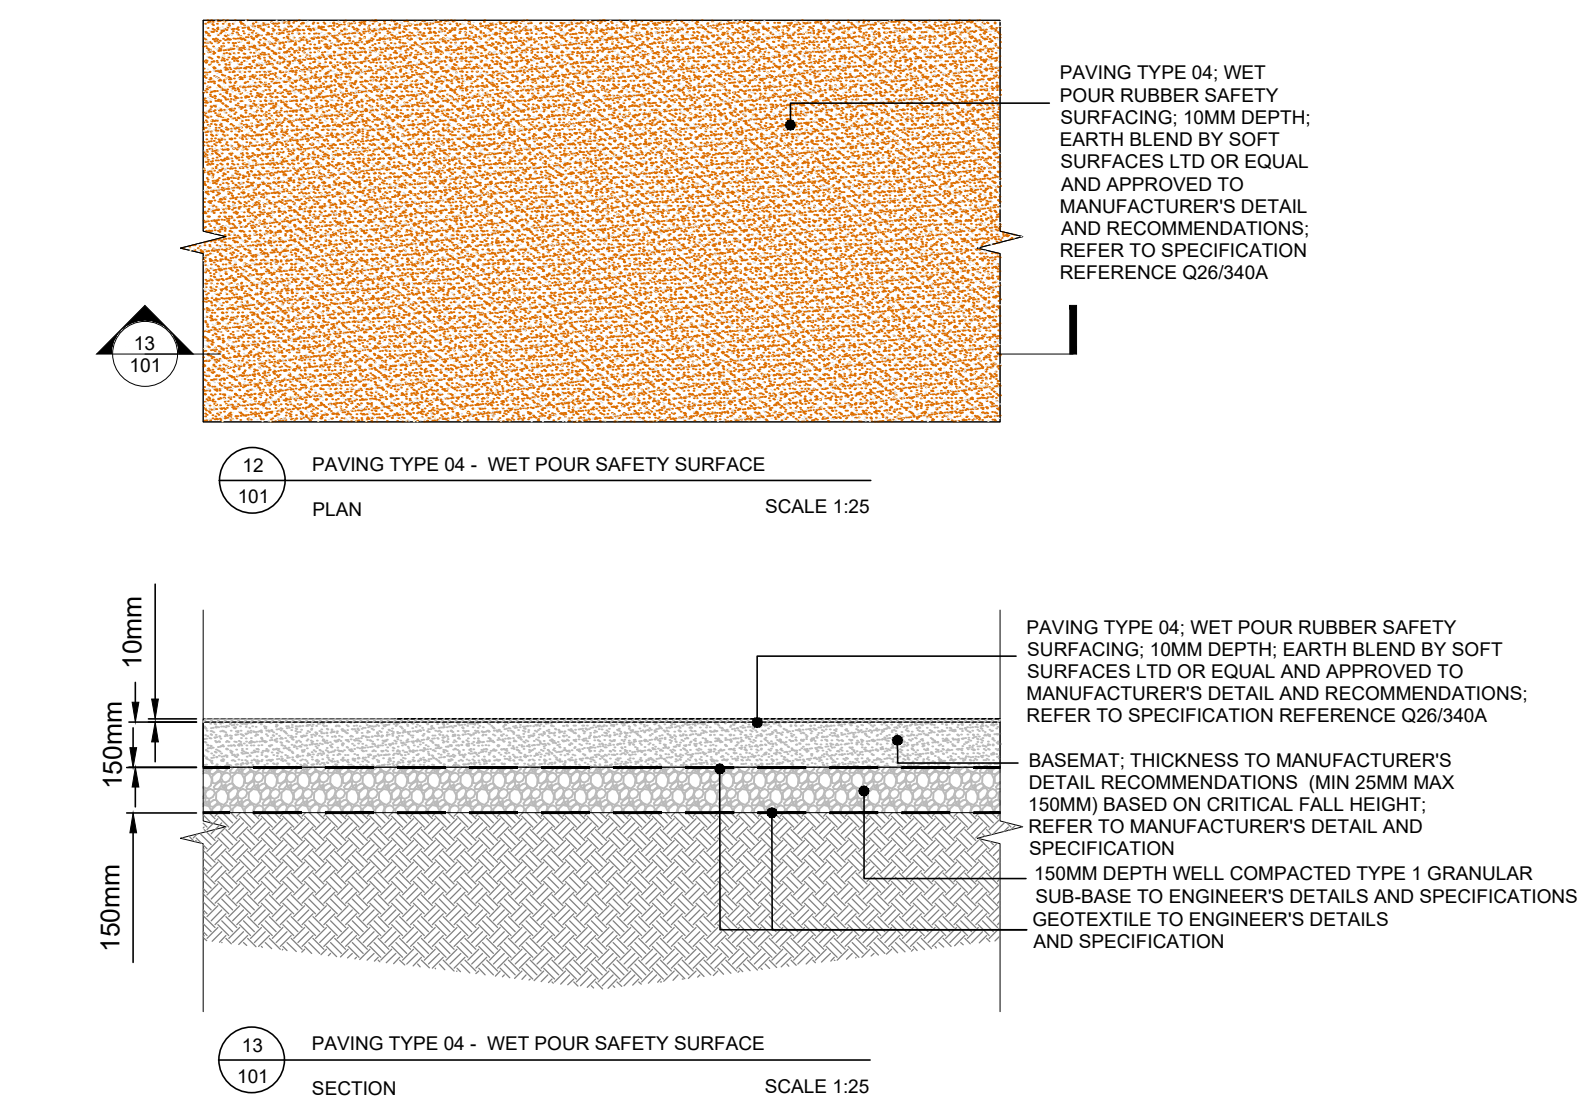
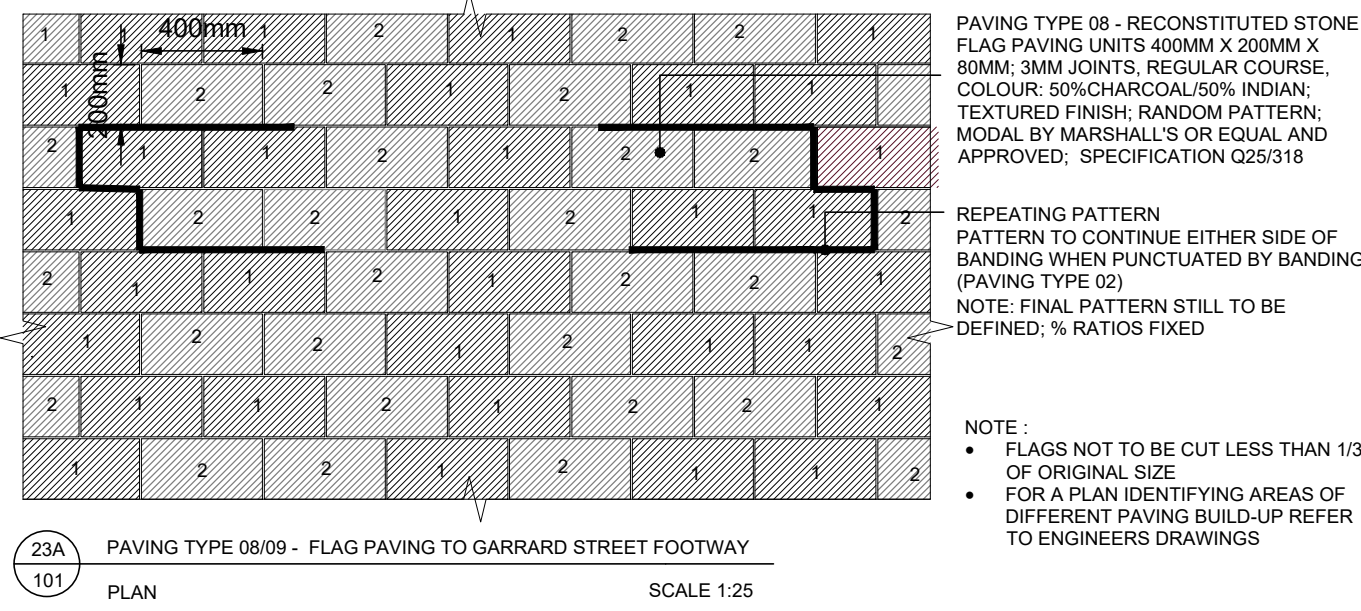
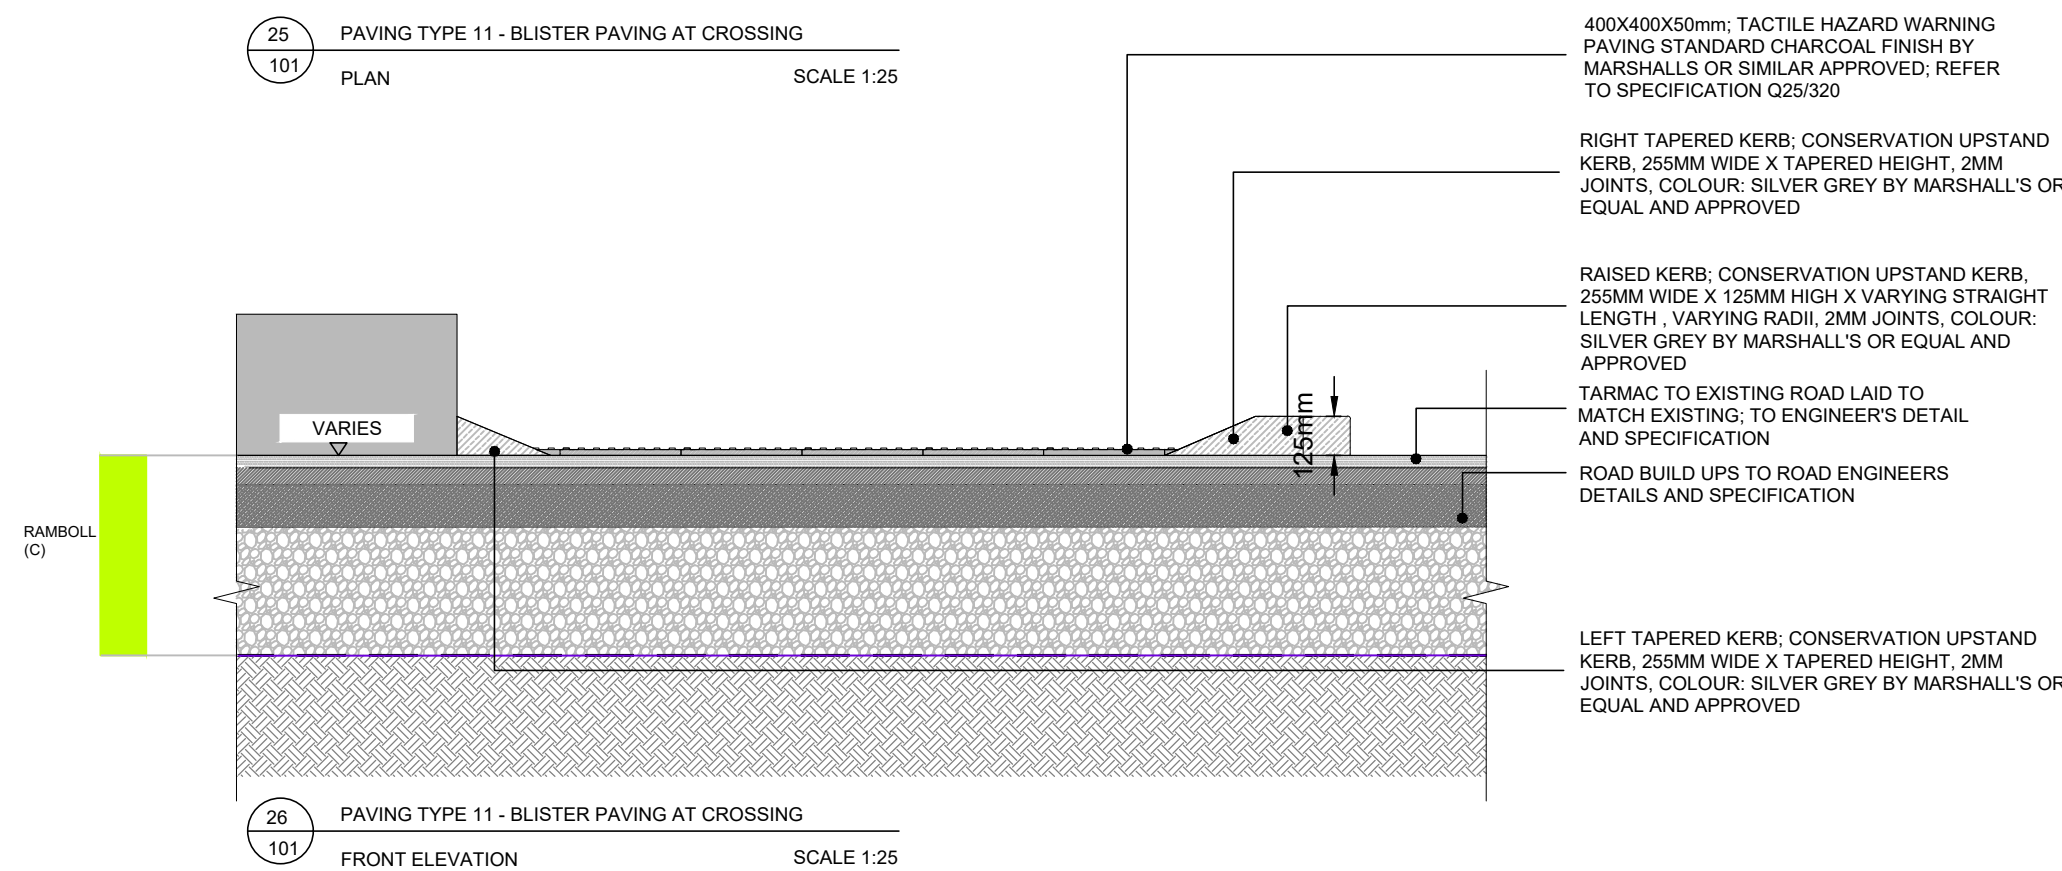
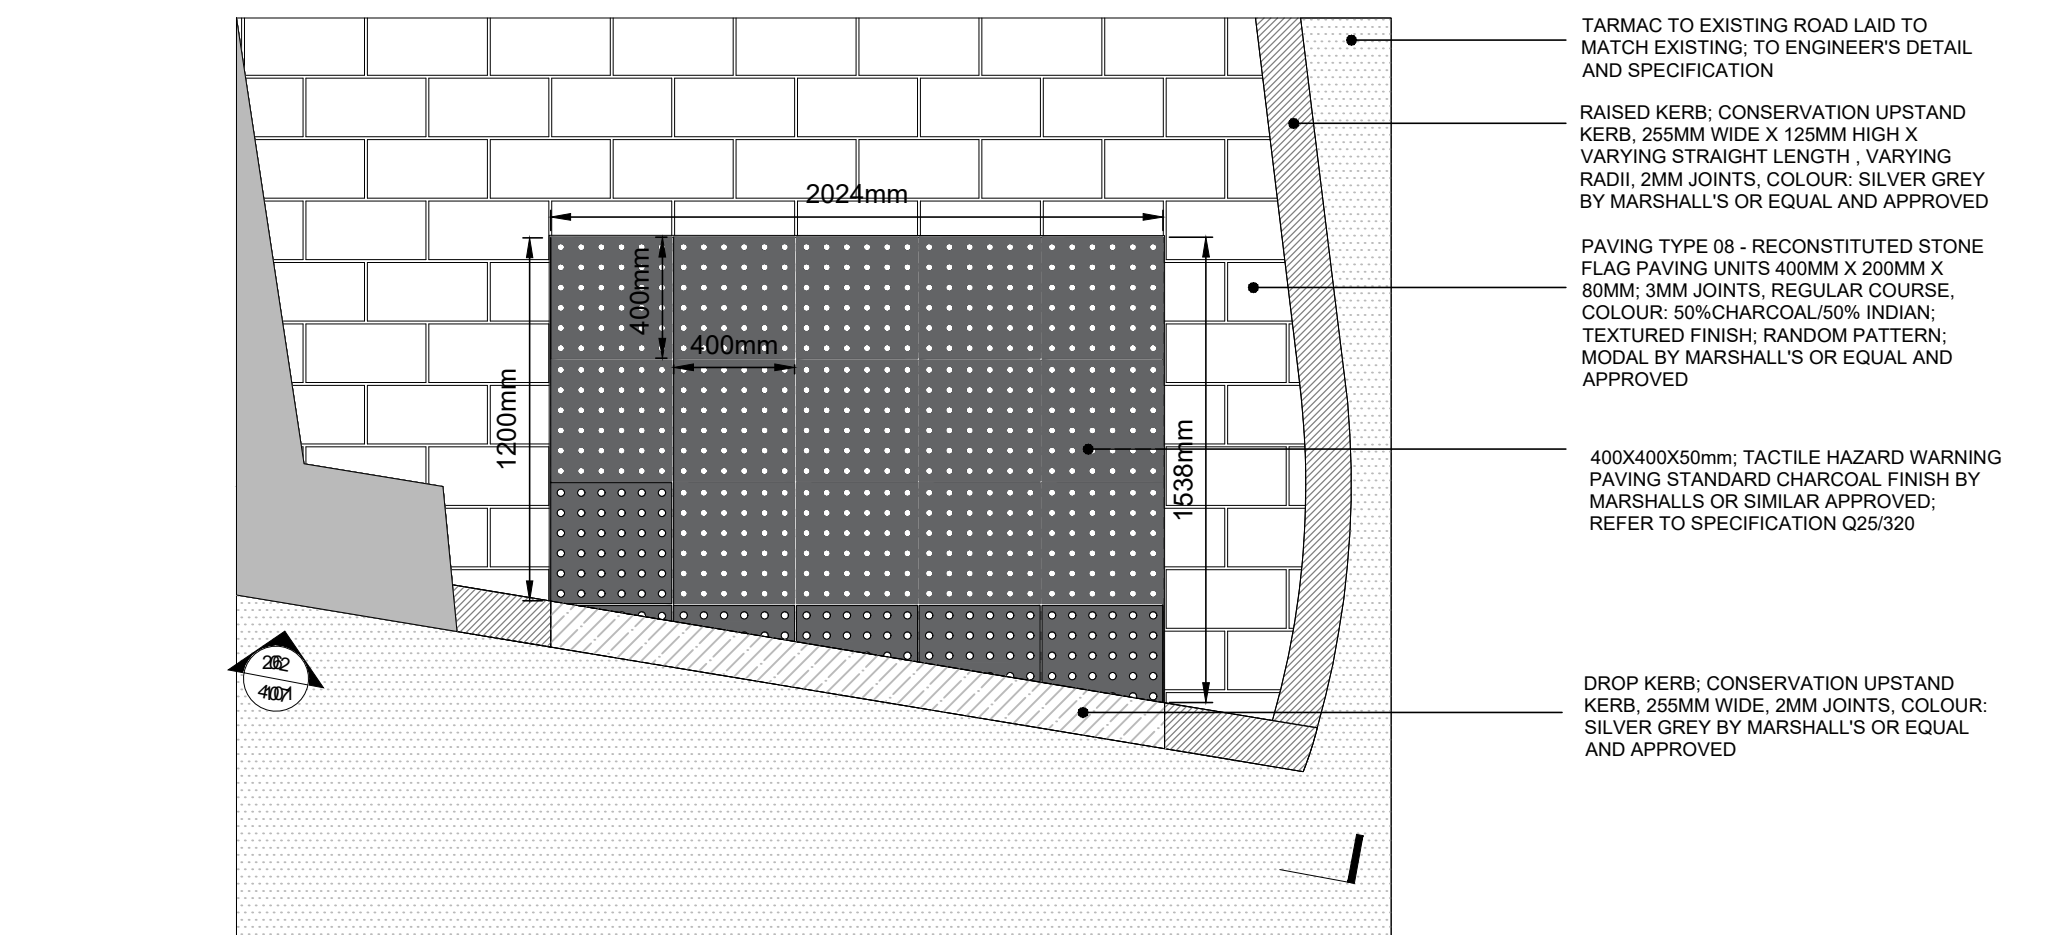
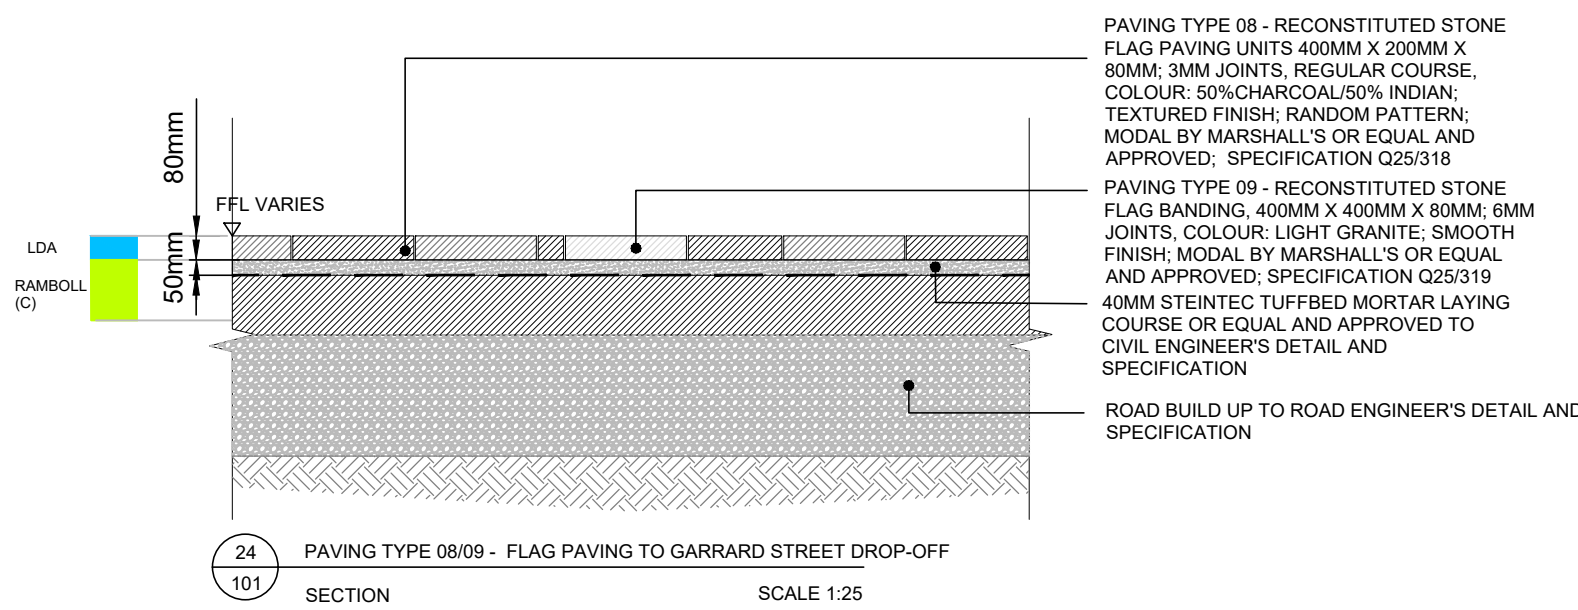
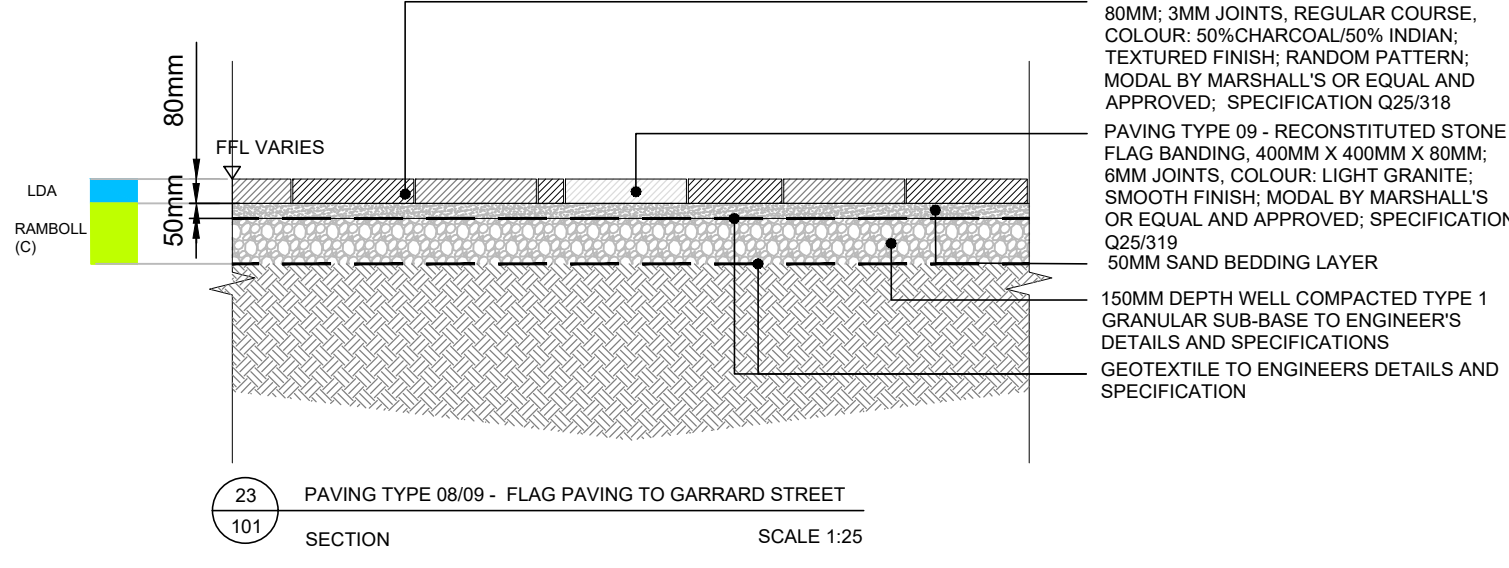
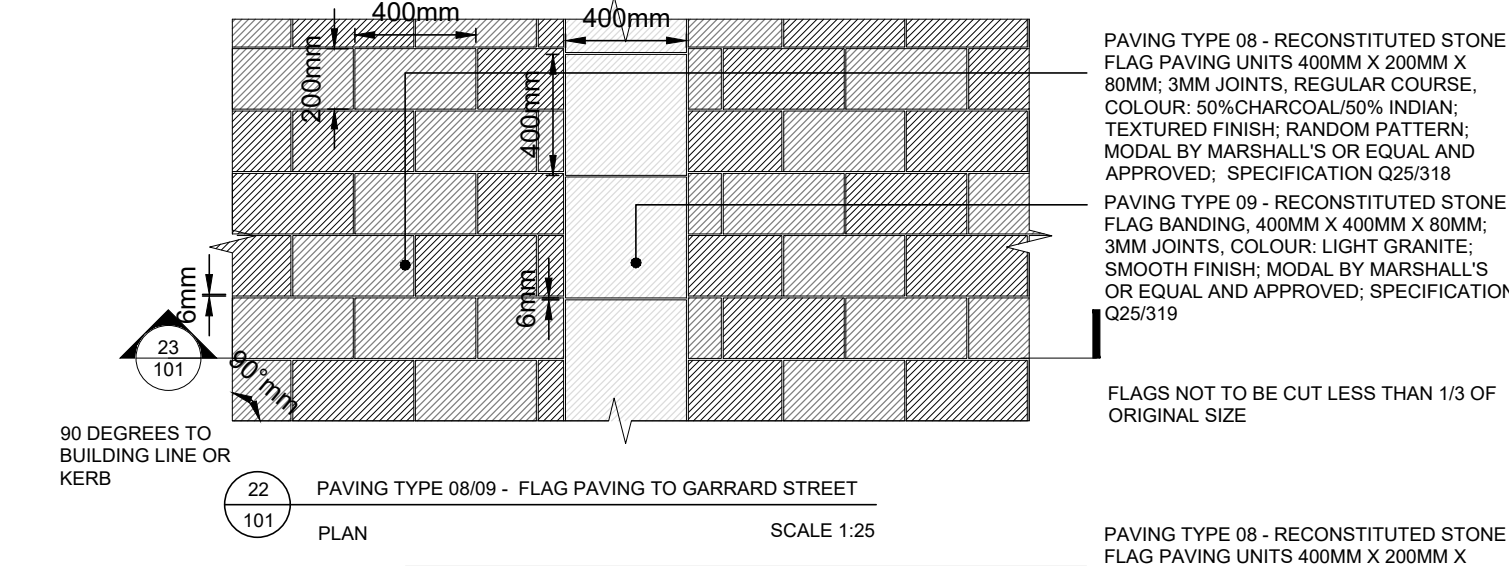
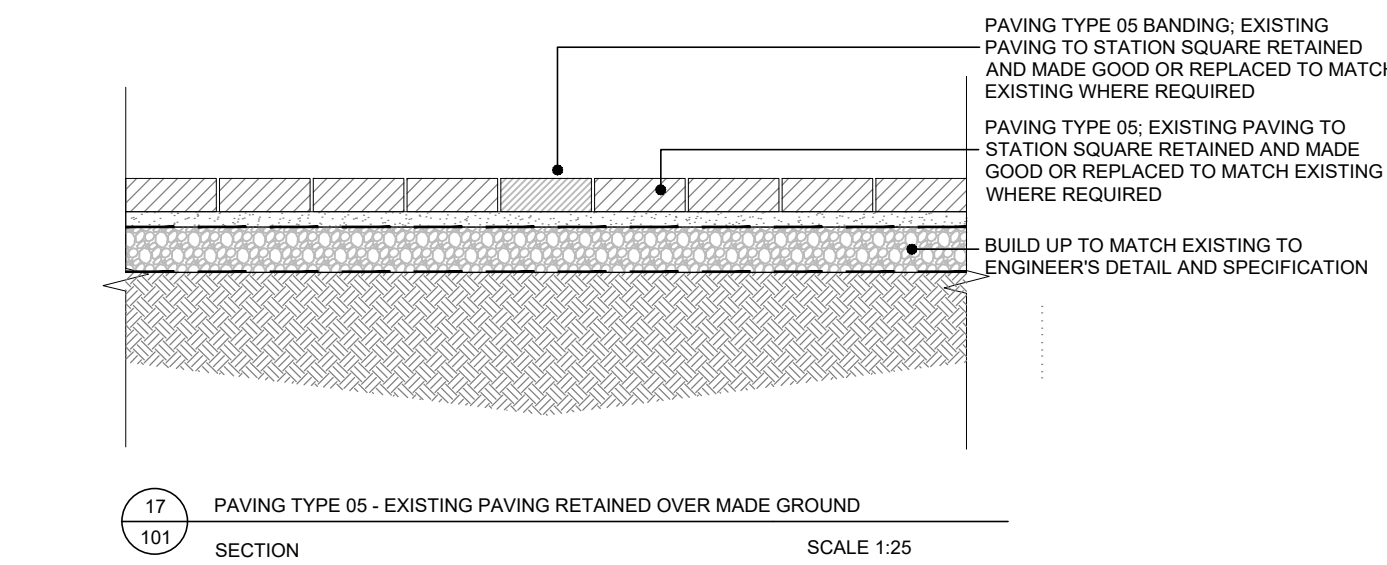


X:\JOBS\6516_STATION_HILL_READING_PHASE_2_370CAD\DRAWINGS\6516_PHASE 2 STAGE 4\SHRN-LDA-S2-ZZ-DR-L-500-100.D

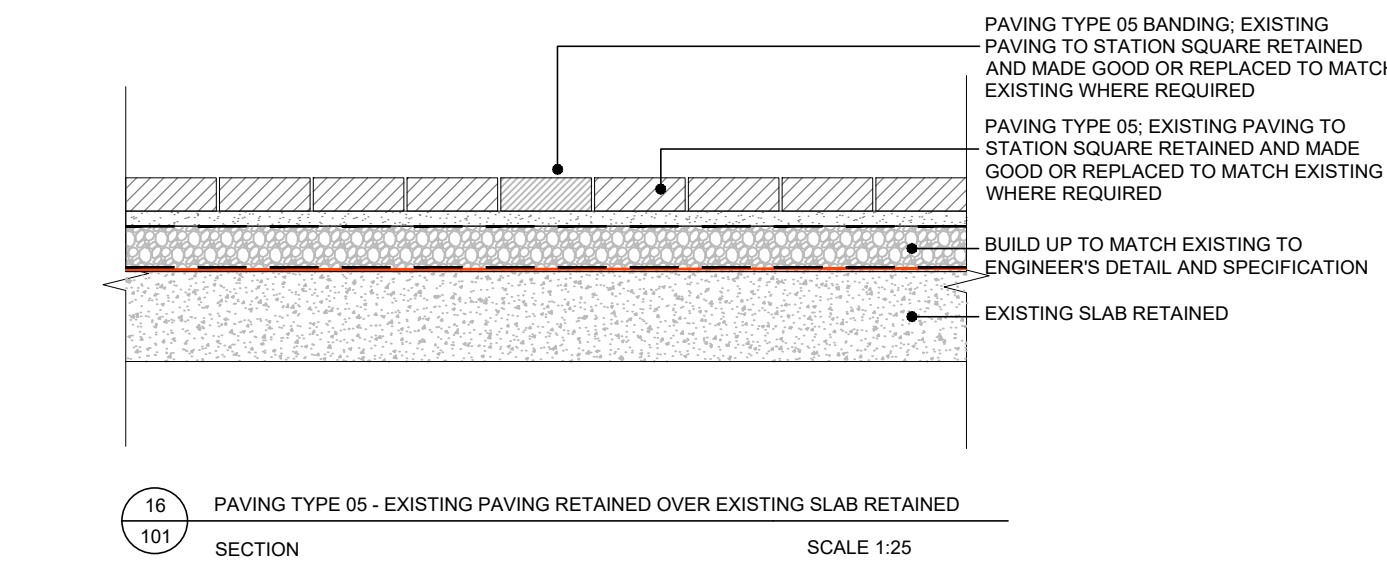

Scale as shown

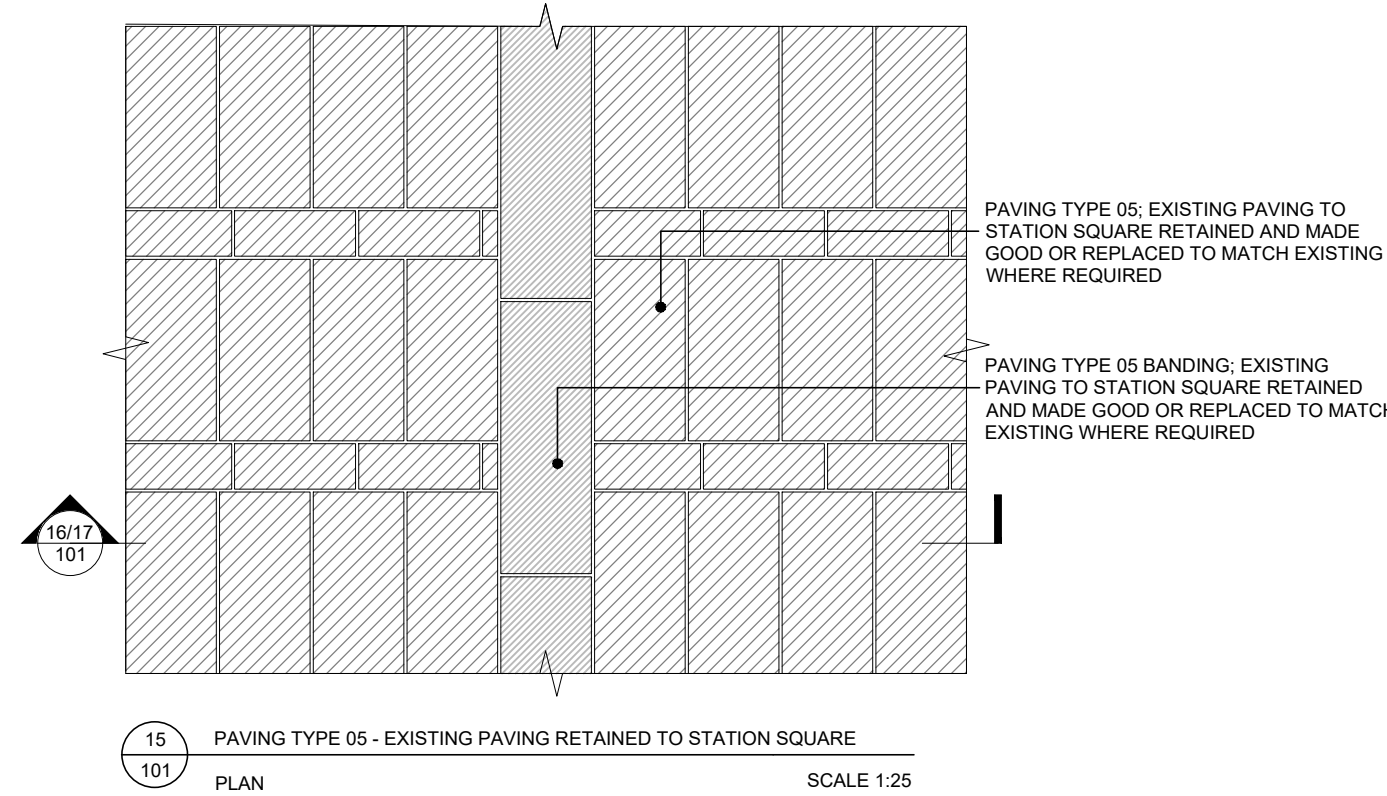

READ THIS FIRST

Note for Contractors

This drawing should be considered along with the risk information contained in the CDM Pre Construction Information. This information will include details of the SIGNIFICANT risks which LDA Design has identified which may arise from constructing their designs shown on this drawing. A Competent Contractor should be aware of the typical risks associated with doing this work.

Note for Workers

DO NOT START YOUR WORK unless you know the Risks and Controls relating to the work on this drawing (including SAFE SEQUENCES OF WORK and EQUIPMENT).

Do not issue copies of parts of this drawing without the above Note for Workers (unless you are sure that the Workers can undertake the work safely).

T02	STAGE 4a ISSUE	CJ	03/07/20
T01	STAGE 4a ISSUE	CJ	05/06/2020
REV.	DESCRIPTION	APP.	DATE

LDA DESIGN

PROJECT TITLE
STATION HILL READING PHASE 2

DRAWING TITLE
PHASE 2 - TYPICAL PAVING
DETAILS SHEET 2 OF 2

ISSUED BY	London	T: 020 7467 1470
DATE	OCT 2019	DRAWN ER
SCALE@A1	As shown	CHECKED TW
STATUS	Tender	APPROVED CJ

DWG. NO SHRN-LDA-S2-ZZ-DR-L-500-101

No dimensions are to be scaled from this drawing. All dimensions are to be checked on site. Area measurements for indicative purposes only.

© LDA Design Consulting LLP. Quality Assured to BS EN ISO 9001 : 2000

Sources Ordnance Survey