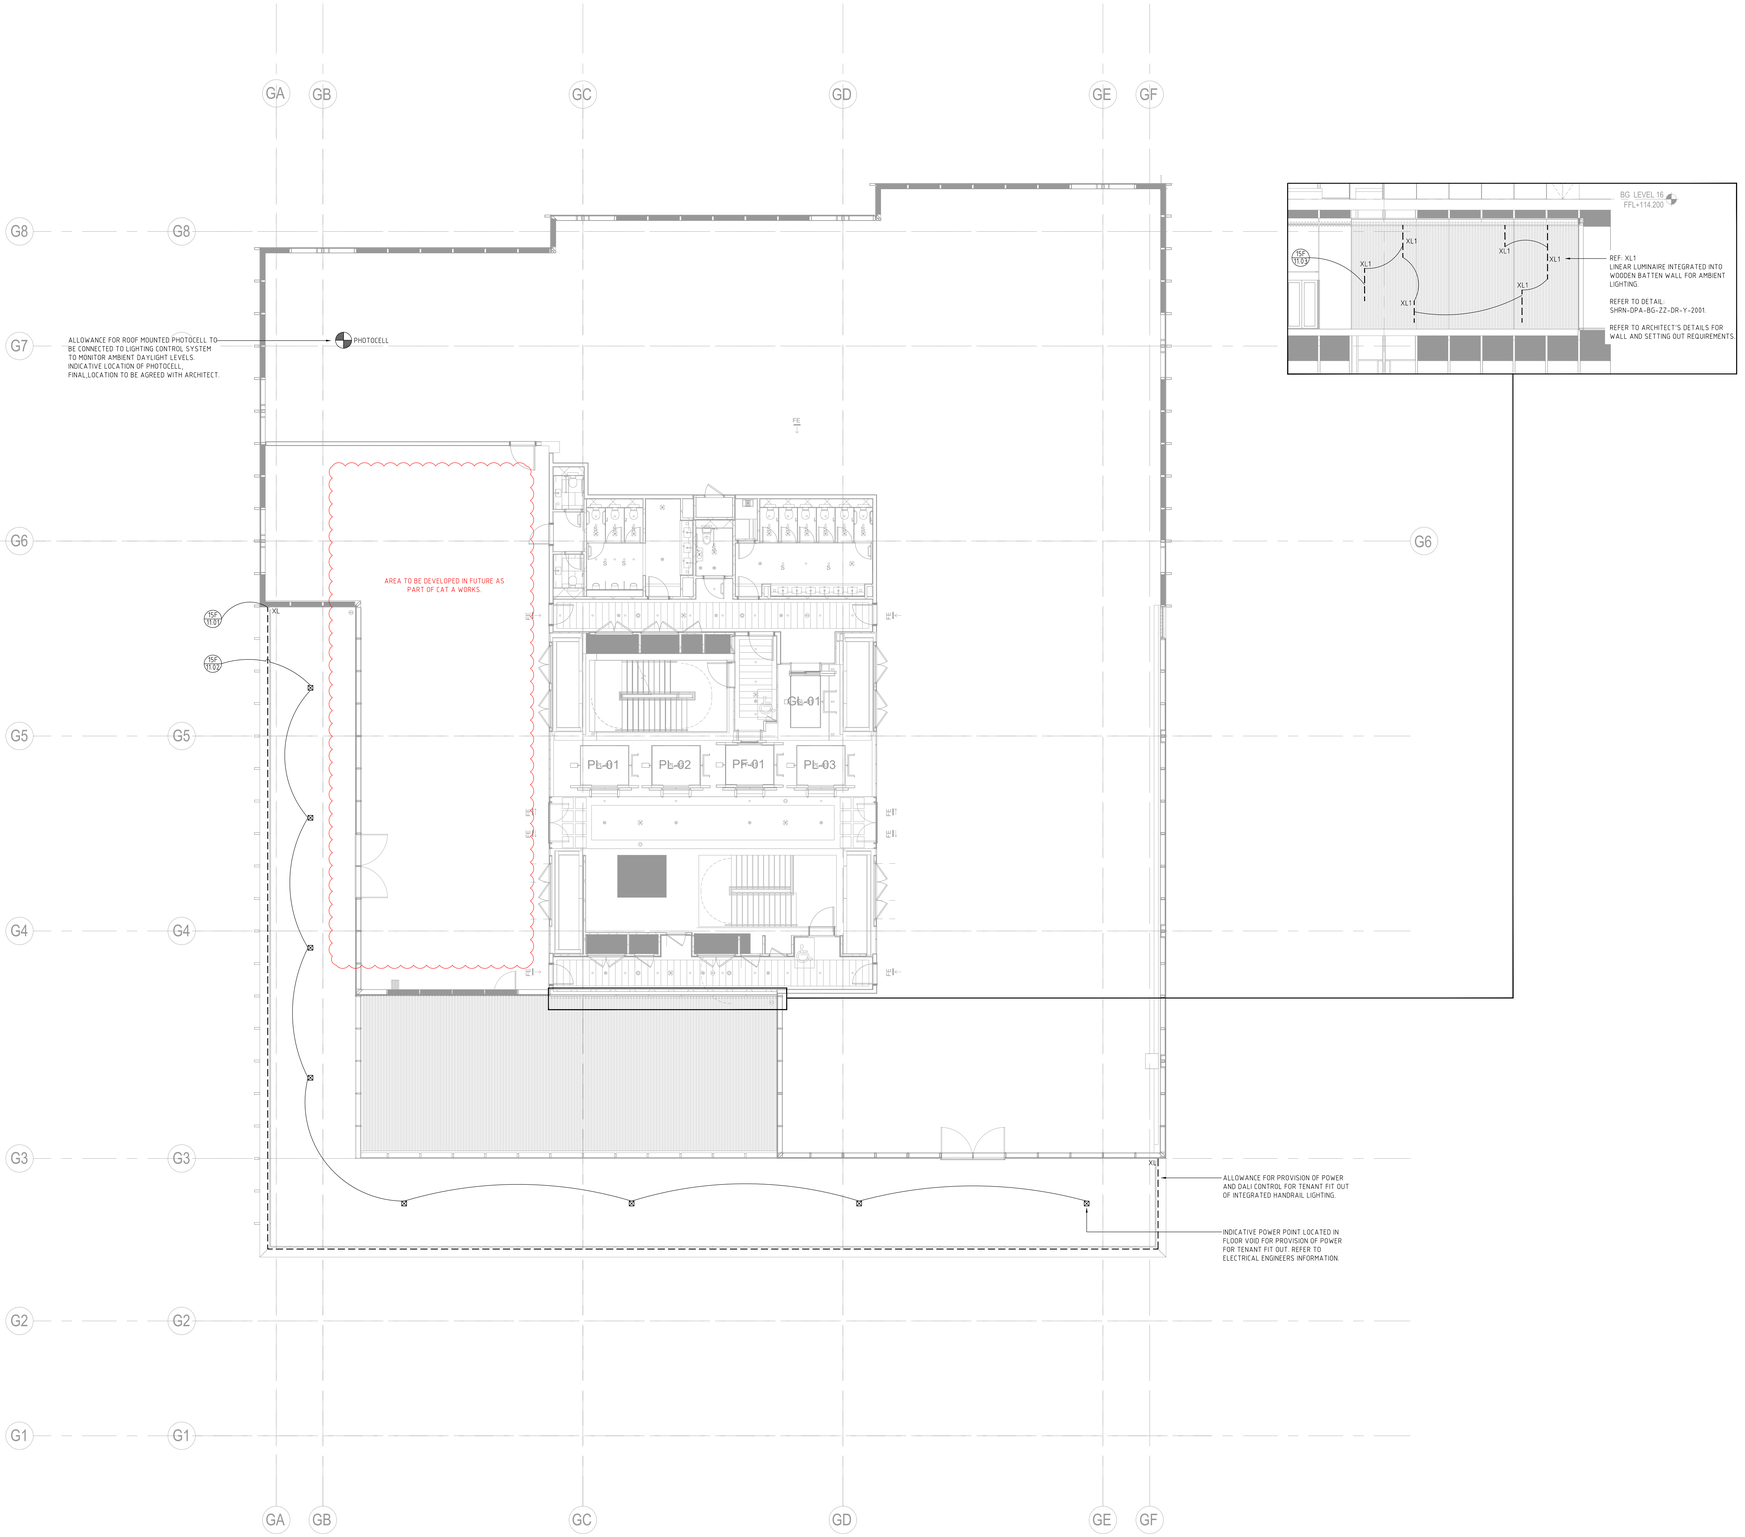

LIGHTING NOTES:

R / 01	Indicates lighting control area / Indicates lighting control channel
D1	Indicates luminaire type

1. Refer to appropriate dpa luminaire and lighting control schedules for further details.
2. Scaled dimensions should not be taken from this drawing. All dimensions to be checked on-site.
3. Where appropriate refer to associated lighting detail drawings for the exact location of luminaires.
4. All equipment supplied by the installing contractor shall comply with the relevant EN, BS, CE & IEC regulations, and be capable of installation in accordance with the current edition of the IEE wiring regulations. All equipment shall comply with all other statutory and local authority requirements.
5. Installing Contractor to ensure that all transformers and control gear are compatible with the lighting control system dimmers.
6. Final locations of lighting control plates, manual sliders and dimmer racks to be co-ordinated with Architect and M&E consultant. Exact locations to be agreed on-site and approved by client.
7. Emergency lighting system and signage by others.

Revision:	Description:	By:	Date:
T02	T02 Issue	HR	26.06.2020
T01	Stage 4 Design - Final Issue	CHL	05.06.2020
01	Stage 4 Design - Update	HR	15.05.2020
First Issue	Stage 4 Design	HR	14.05.2020

lighting consultants London

1 Aylesford Street
London, SW1V 3RY, UK

Telephone +44 (0) 20 3142 6300
Email london@dpalighting.com

Project:

STHN STATION HILL, READING

Drawing Title:

PHASE 2 - ONE STATION HILL
AMENITIES - LEVEL 15
LOW LEVEL LIGHTING LAYOUT

Scale:	Drawn By:	Date:	Drawing No:	Revision:
1:100@A0	CHL	26.06.2020	SHRN-DPA-BG-15-DR-Y-1501	T02

© Copyright **dpa** lighting consultants London. Do not scale drawing. Figured dimensions must be used. Any detail or dimensional conflicts should be referred to **dpa** lighting consultants London for clarification.