


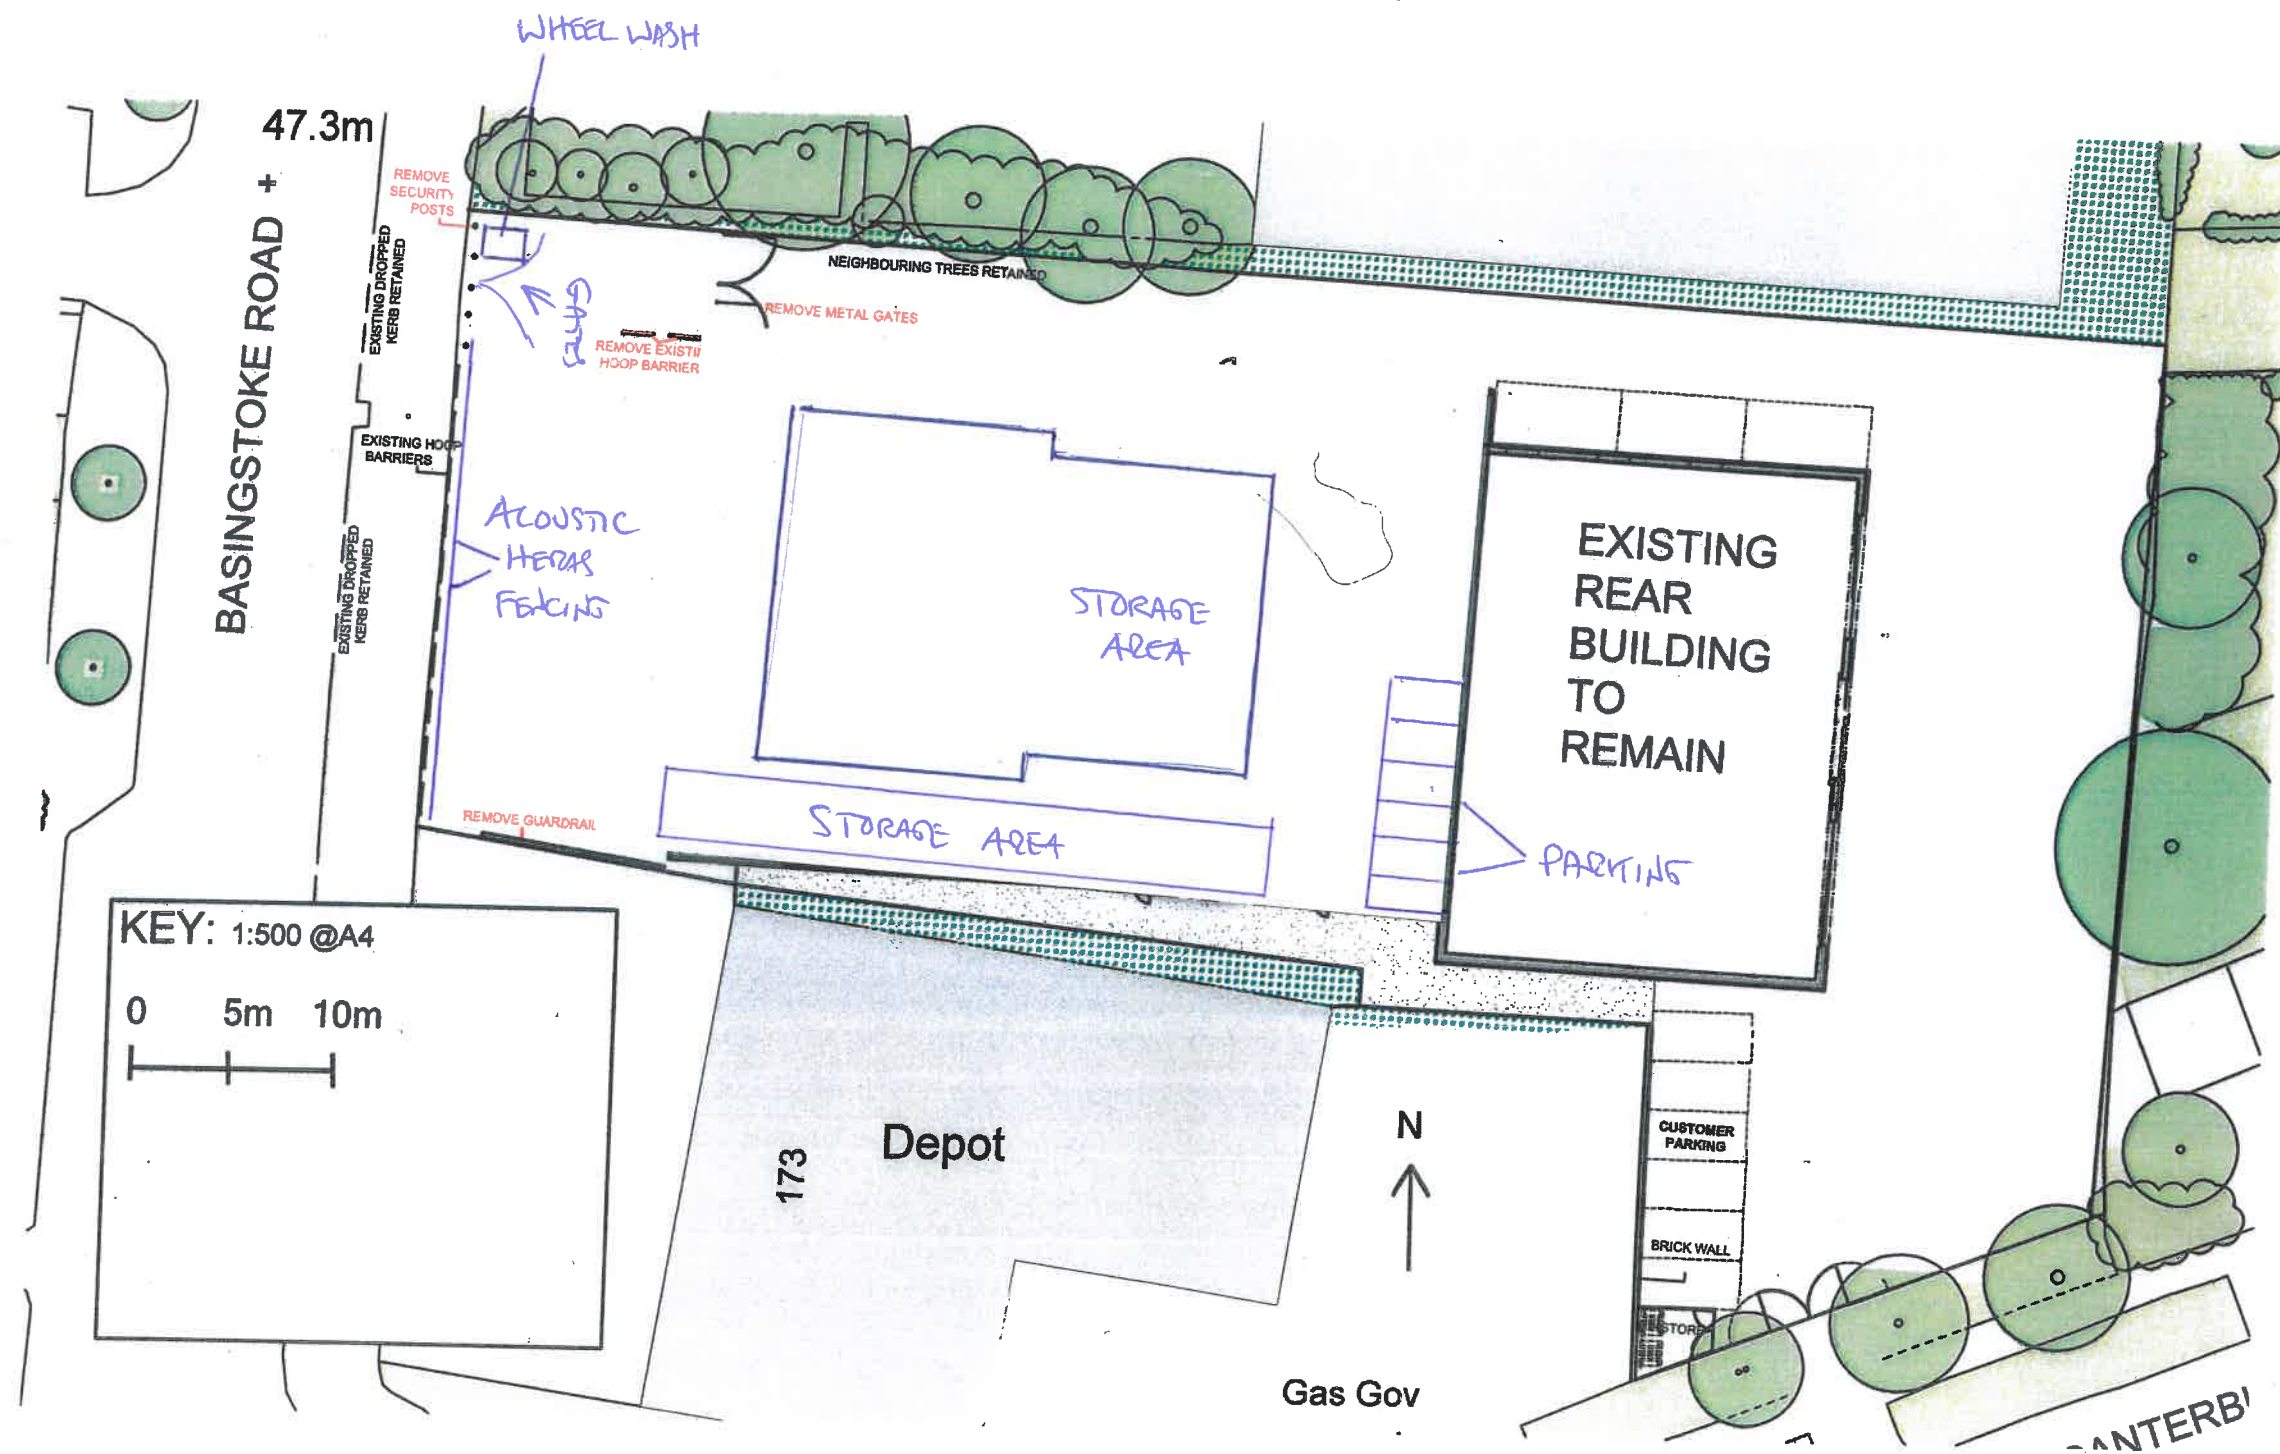

KEY: 1:500 @A4
0 5m 10m

Demolition Plan
ERAC004