


133 wokingham road rg61lw

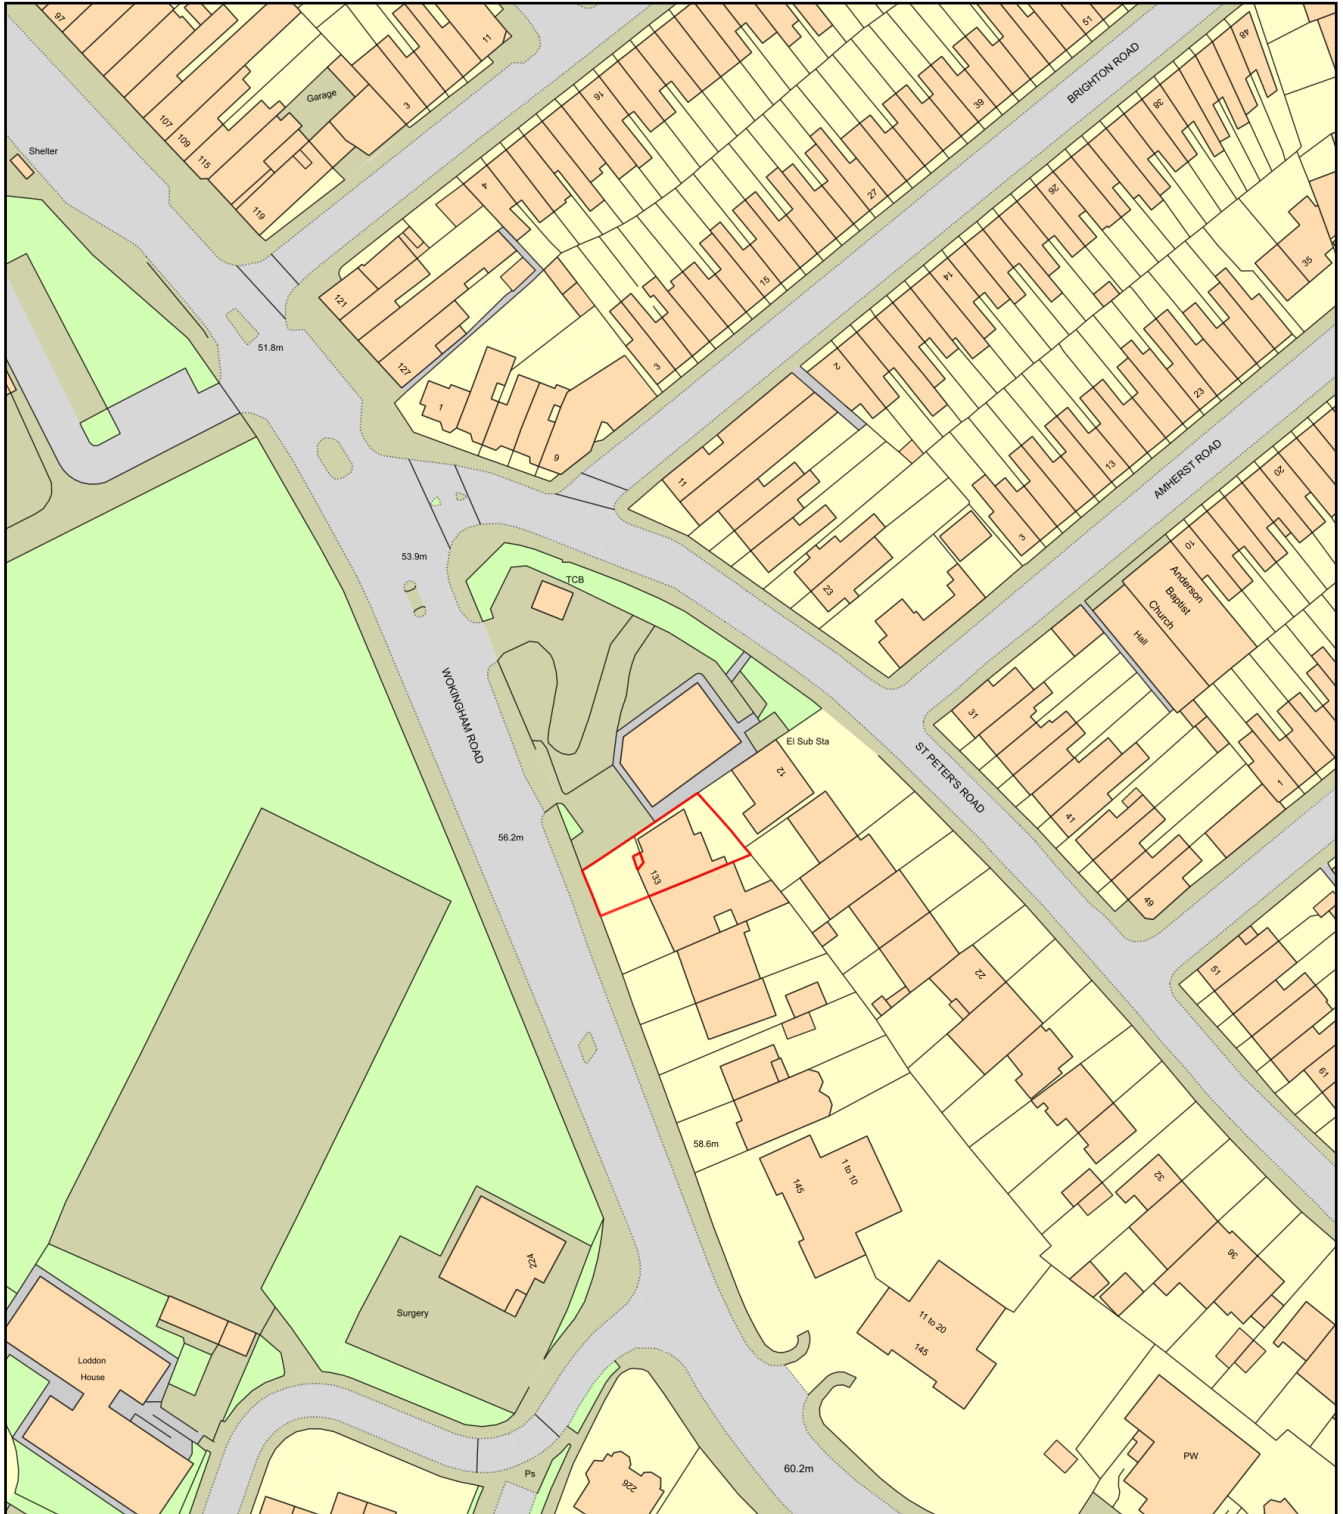

0 50
Metres



Plan Produced for: Mr Azizula Peran
Date Produced: 09 Aug 2021
Plan Reference Number: TQRQM21221163325878
Scale: 1:1250 @ A4