


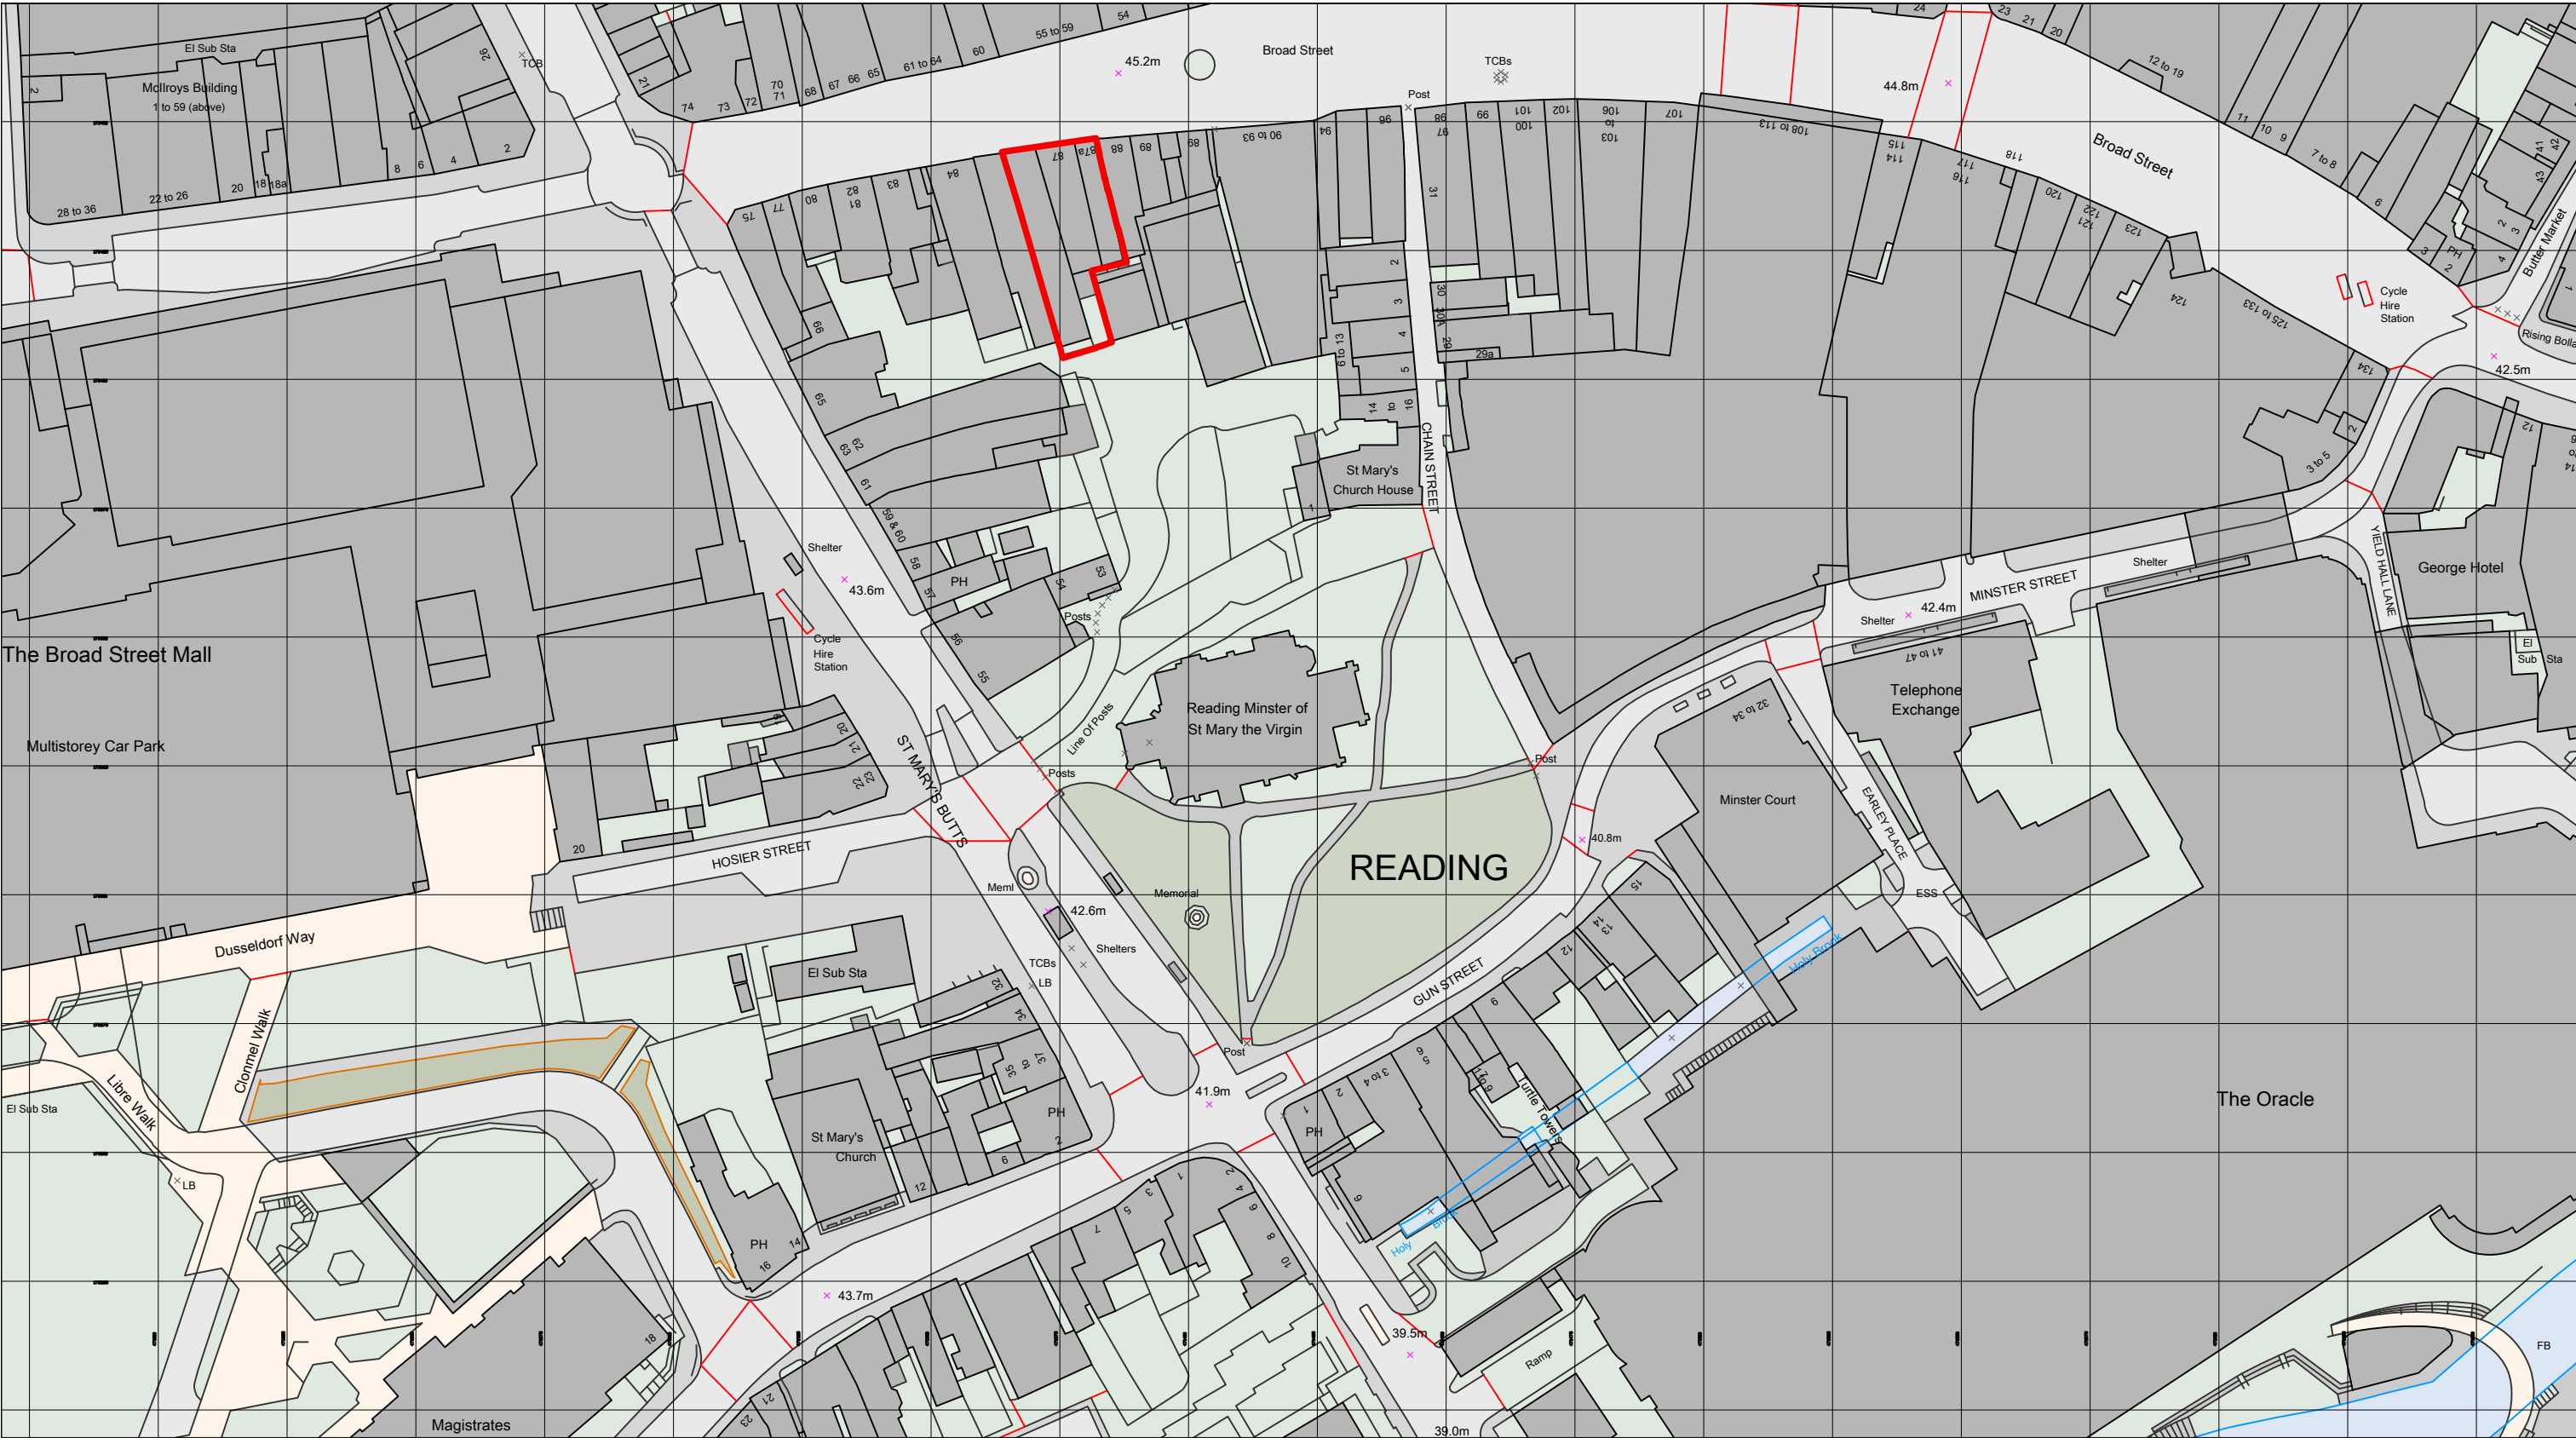

Ordnance Survey, (c) Crown Copyright 2020. All rights reserved. Licence number 100022432

Key

 Application Boundary



RESPONSIBILITY IS NOT ACCEPTED FOR ERRORS MADE BY OTHERS IN SCALING FROM THIS DRAWING. ALL CONSTRUCTION INFORMATION SHOULD BE TAKEN FROM FIGURED DIMENSIONS ONLY

DETAILS AND SIZES SHOWN ARE INDICATIVE ONLY AND ARE SUBJECT TO CONFIRMATION BY THE RELEVANT SUB CONTRACTOR.

IT IS THE CONTRACTOR'S RESPONSIBILITY TO CHECK ALL DIMENSIONS ON SITE.

ANY DISCREPANCY IS TO BE REPORTED TO THE ARCHITECTS FOR CLARIFICATION.

ANY INFORMATION ISSUED BY THE ARCHITECTS IN DIGITAL FORMAT IS COPYRIGHT AND ISSUED SOLELY FOR THE ADDRESSEE AND FOR THE PROJECT TITLED.

FULL ORIGINAL RECORD COPIES OF ANY DOCUMENTATION ISSUED ARE KEPT AT THE ARCHITECTS OFFICES.

© COPYRIGHT SUTTONCA LTD.

| Rev | Description                                                 |
|-----|-------------------------------------------------------------|
| A   | Boundary amended to exclude no. 88. Issued for RIBA Stage 3 |
| B   | Issued for planning                                         |
| C   | Issued for planning                                         |
| .   | .                                                           |
| .   | .                                                           |
| .   | .                                                           |
| .   | .                                                           |

| Date     | Drawn by | Checked by |
|----------|----------|------------|
| 14.01.21 | PH       | CS         |
| 31.08.21 | PH       | CS         |
| 16.09.21 | IR       | CS         |
| .        | .        | .          |
| .        | .        | .          |
| .        | .        | .          |



76 Charlotte Street, London W1T 4QS, T.02076364508  
E. studio@suttonca.co.uk

**Broad Street, Reading**  
Site  
Location Plan

|                   |             |               |              |               |        |
|-------------------|-------------|---------------|--------------|---------------|--------|
| Scale 1:1250 @ A3 | Drawn by ED | Checked by CS | Job No. 1316 | Drig.No. 0500 | Rev. C |
| Date May 2020     |             |               |              |               |        |

Stage  
PLANNING