


32 Whitley Wood Lane extension boundary plan

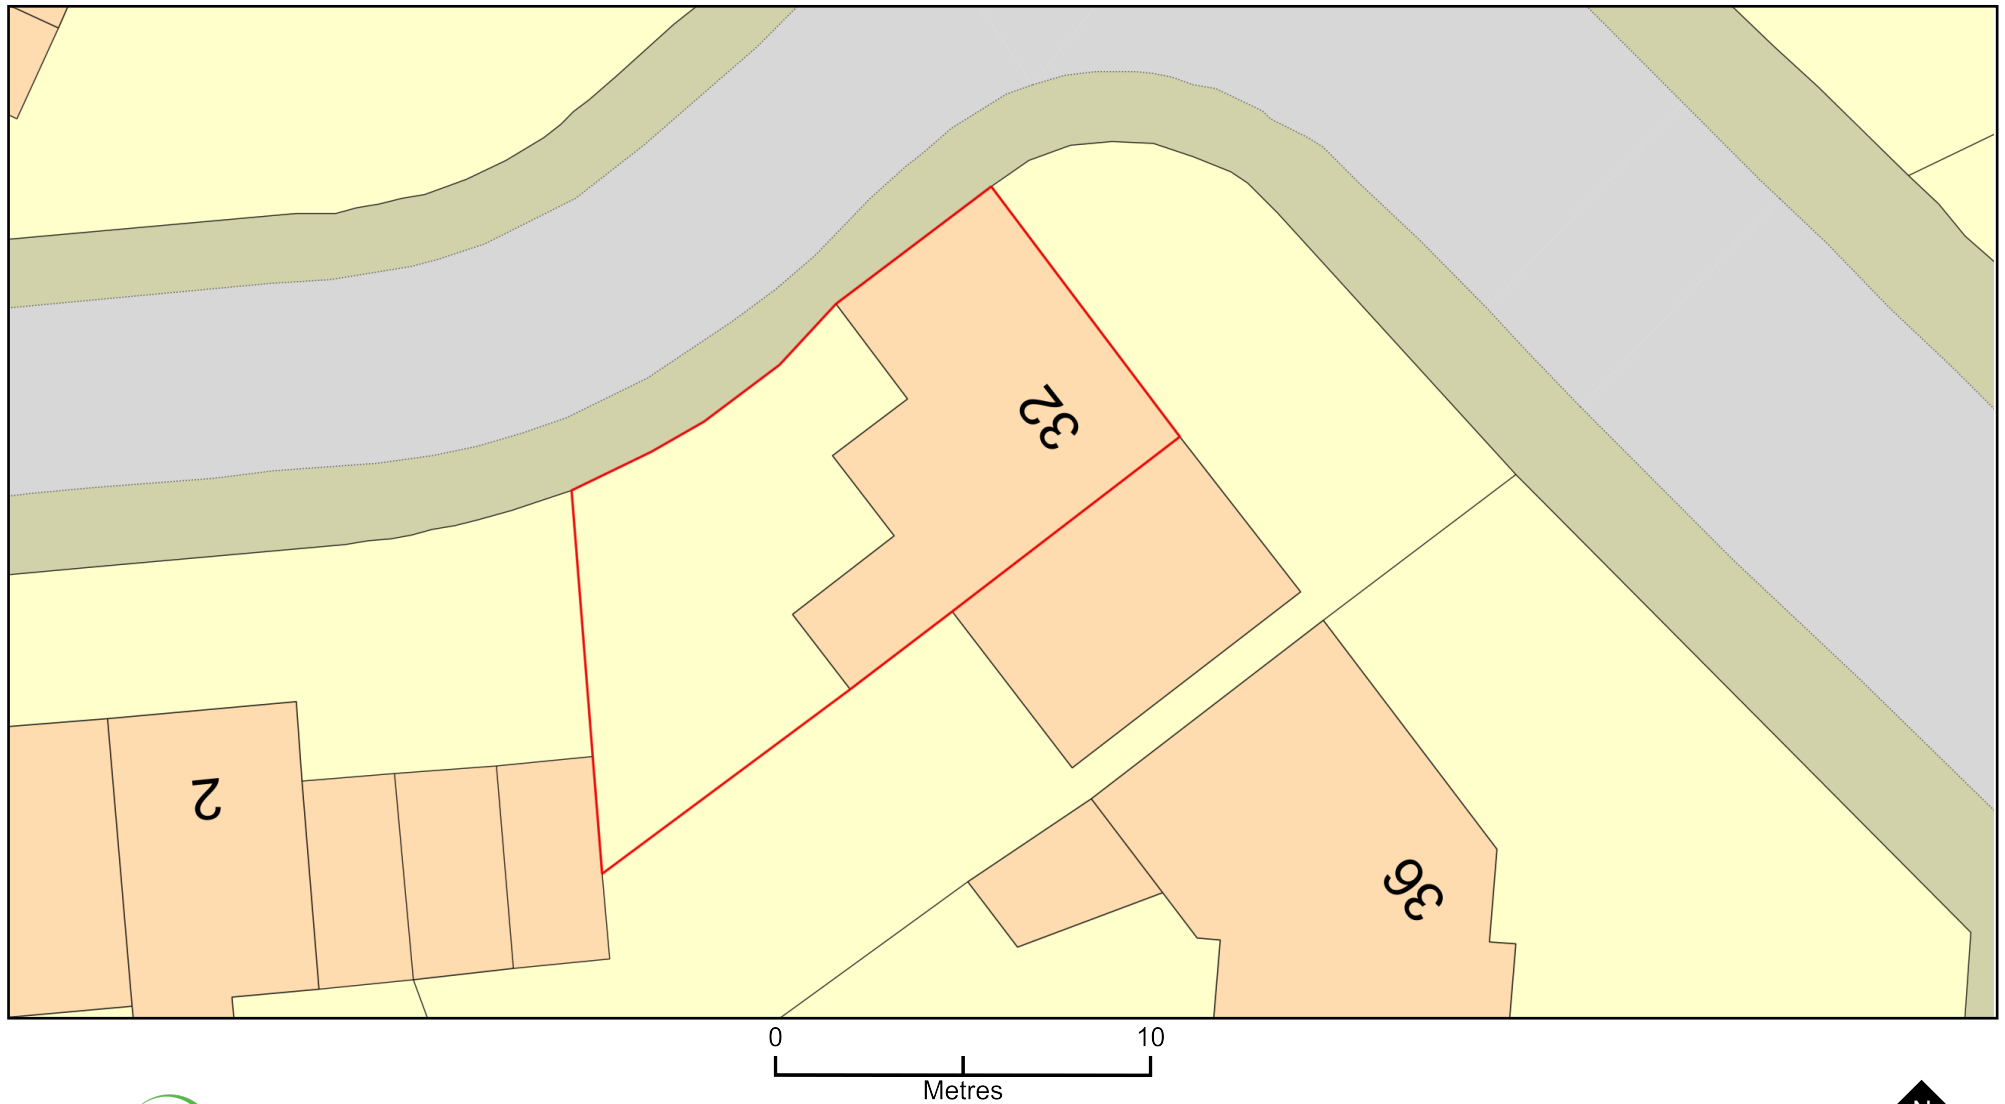

Plan Produced for: Gabriel Ratica

Date Produced: 29 Jun 2021

Plan Reference Number: TQRQM21180221623403

Scale: 1:200 @ A4

© Crown copyright and database rights 2021 OS 100042766