


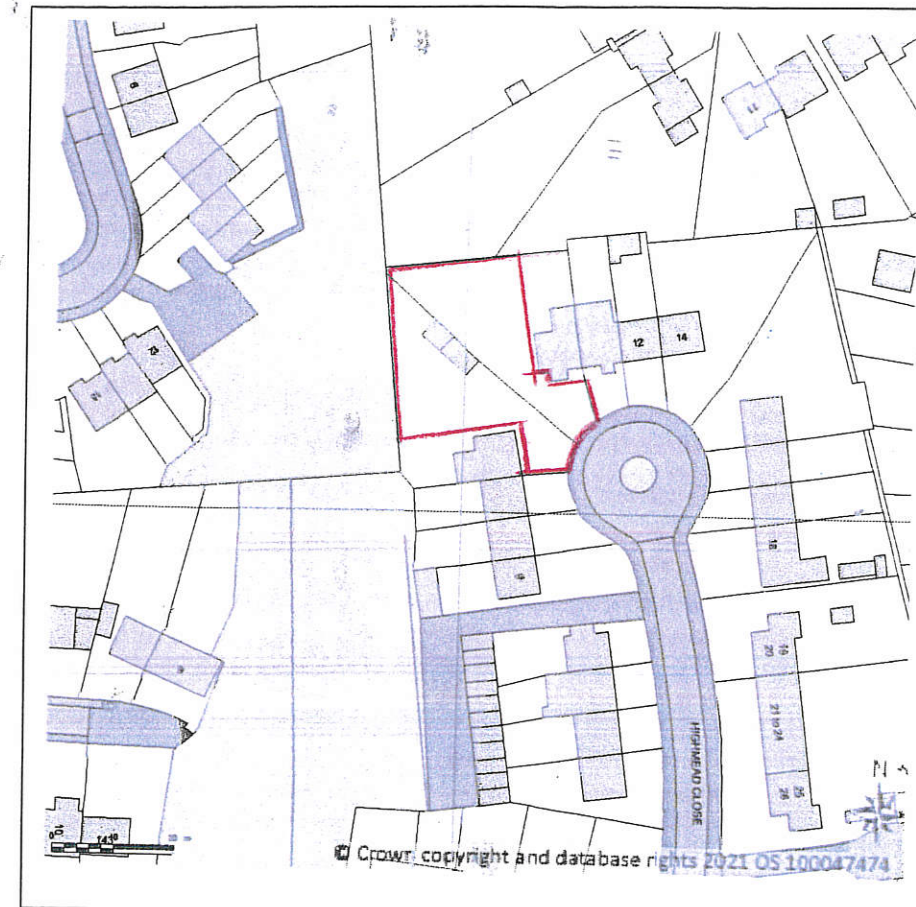

CLIENT PNM Construction Ltd
 PROJECT Land adjacent 9-10 Highmead Close, Reading
 DWG TITLE Block and Location Plan

BARRY J MILLS LTD

Tel : 01202 290469 barryjmillsltd@gmail.com

DATE 24.05.21

Architectural & Planning Consultant

Wessex House
 St. Leonards Road
 Bournemouth BH8 6QS

A3 size SCALE As shown

DWG NO J.14.2021-01