


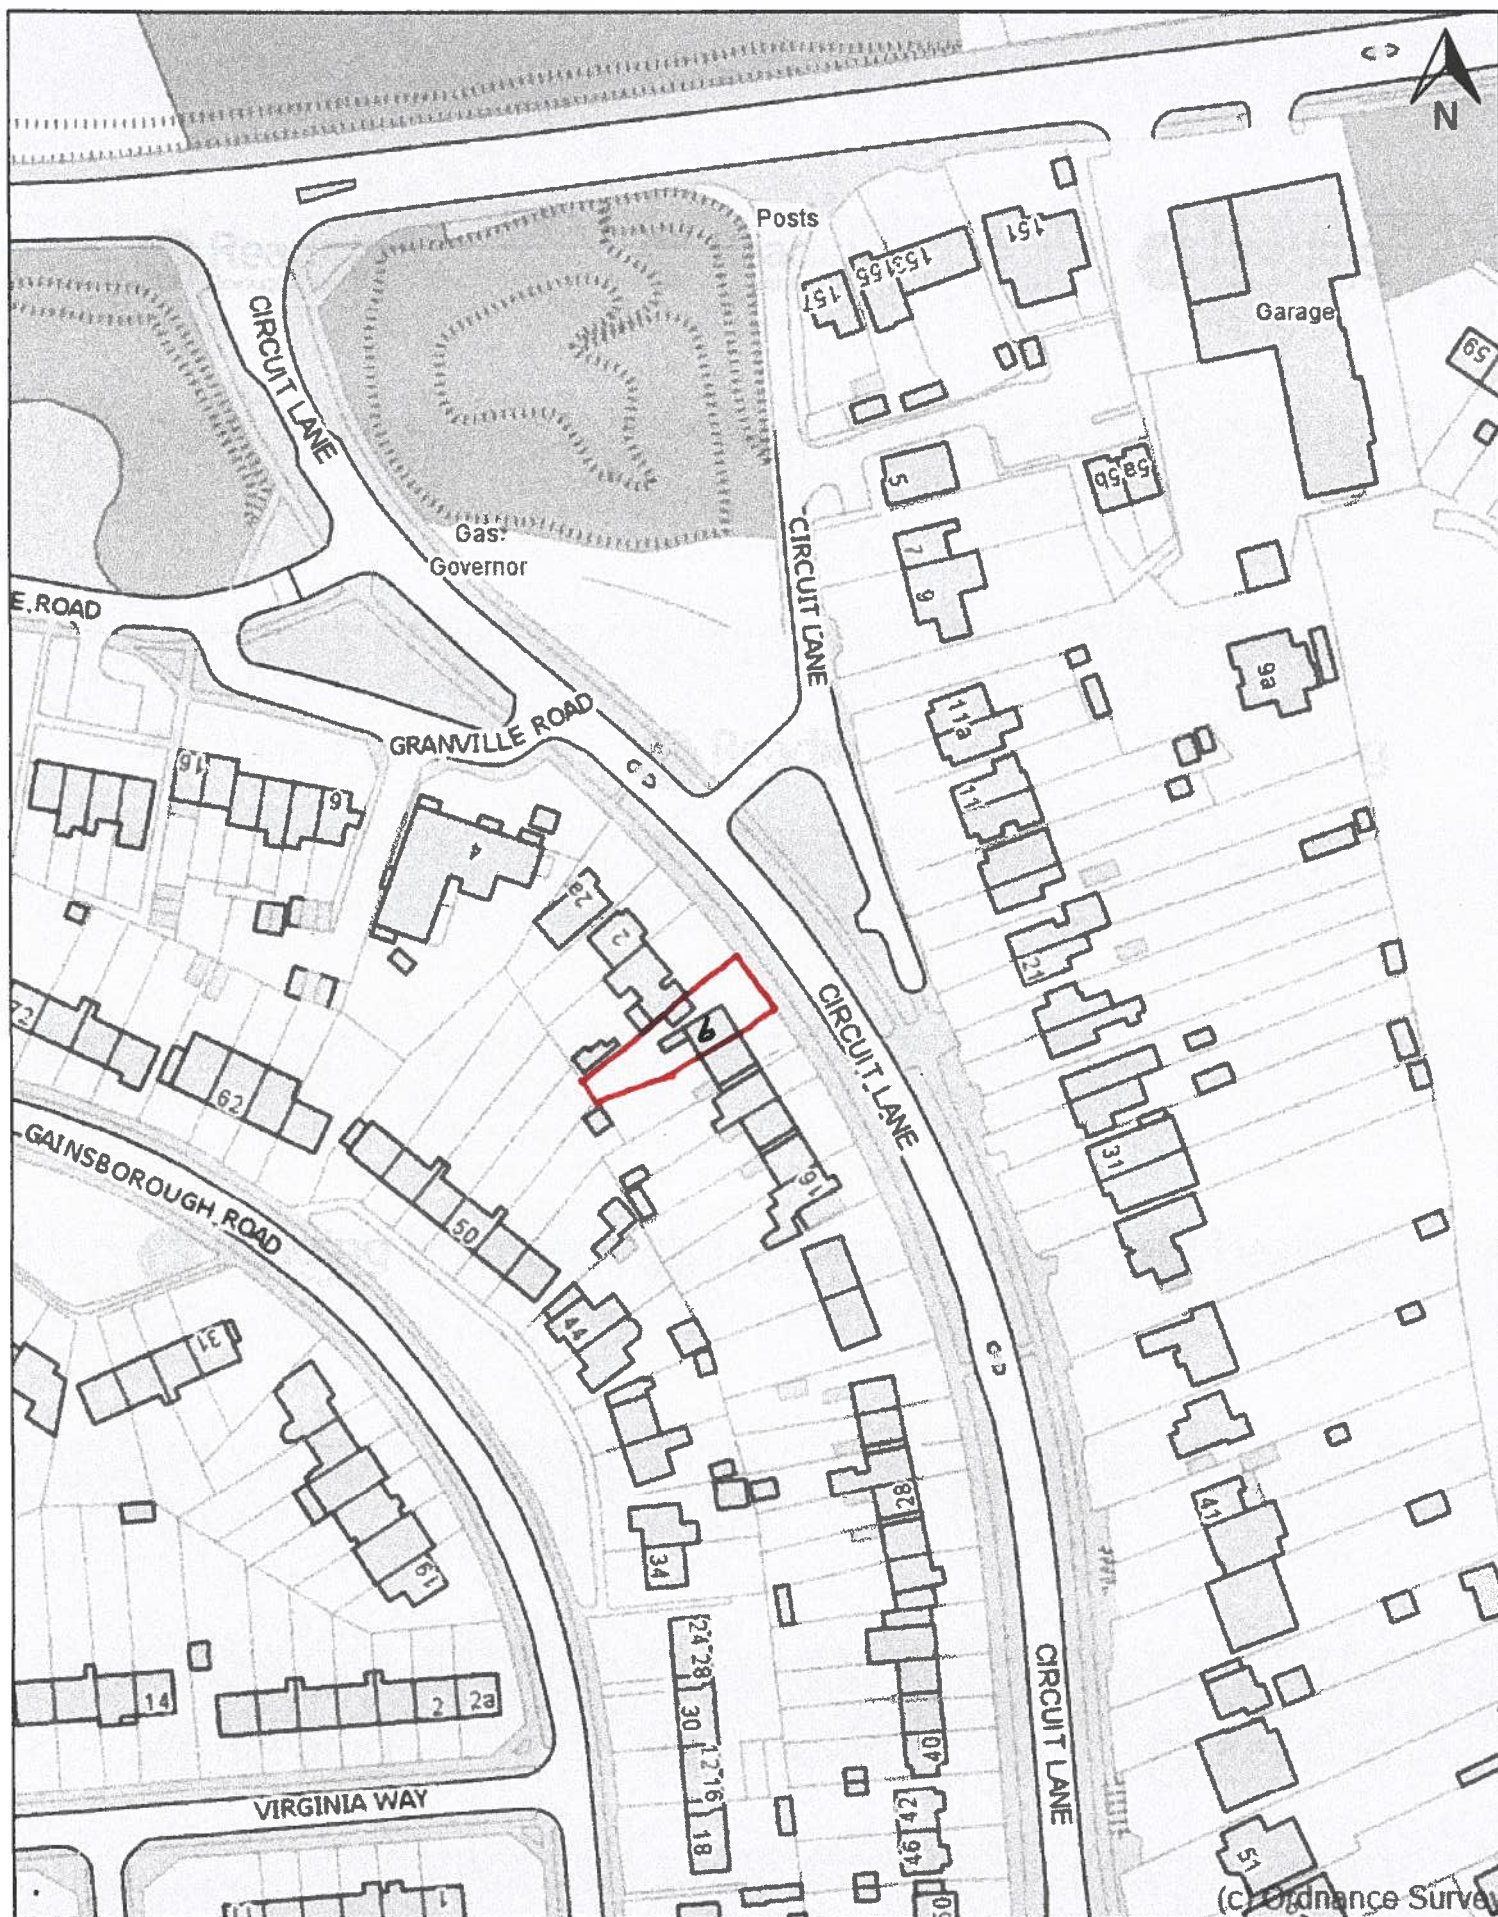

6 Circuit Lane, Reading RG30

3HA
Scale: 1:1250

LOCATION PLAN

Printed on: 2021-08-05 14:44:21 *DRG No CIR-LP1*



Reading
Borough Council
Working better with you