



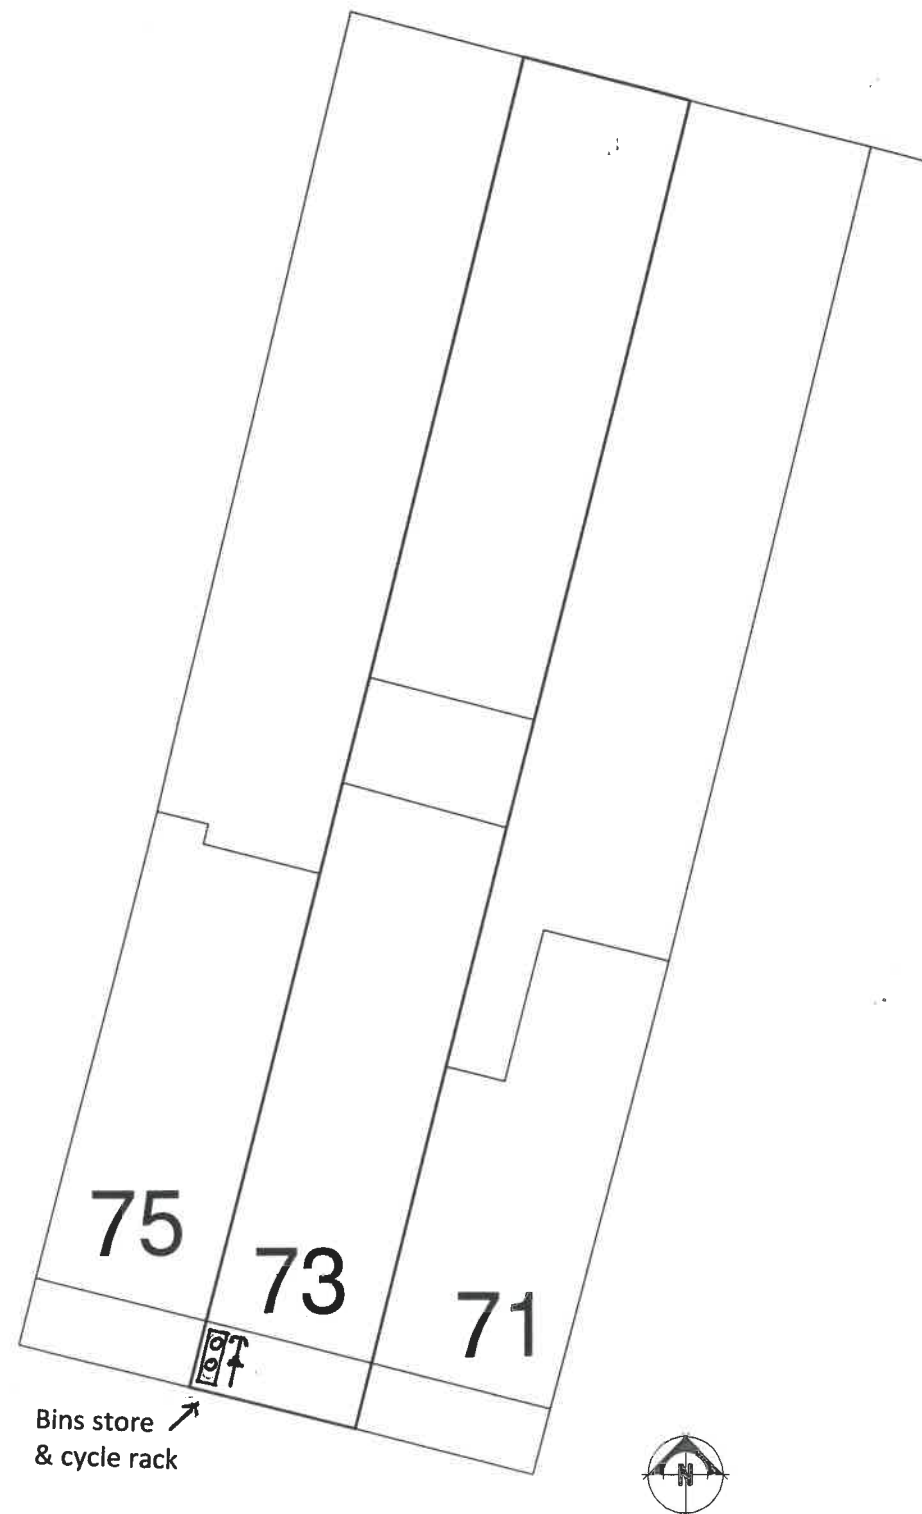

Block Plan

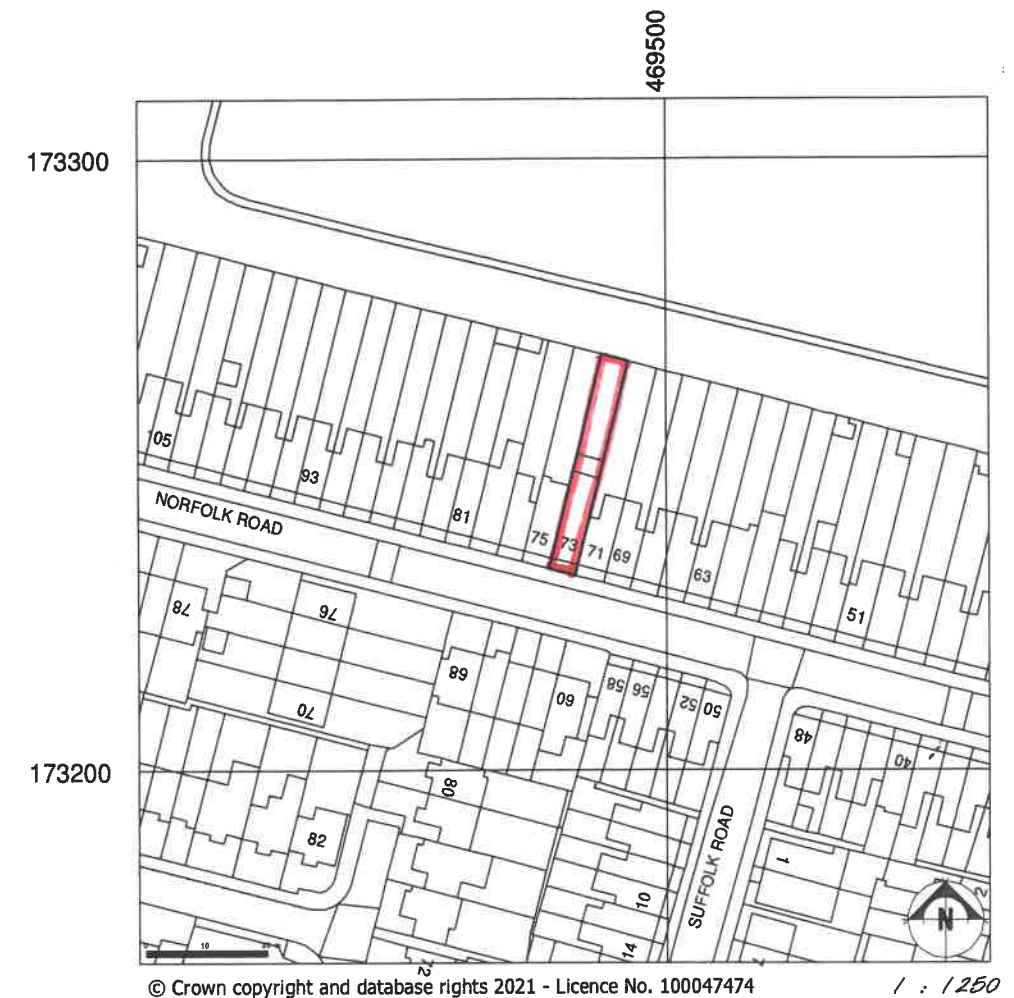

Location Plan

THIS DRAWING SHOULD BE READ IN
CONJUNCTION WITH THE SPECIFICATION.
IT REMAINS THE COPYRIGHT OF THE DESIGNER AND MUST NOT
BE USED, ALTERED OR COPIED WITHOUT PERMISSION

Proposed Conversion of Shop into
Single Family Dwelling House

SITE: 73 Norfolk Road,
Reading.
RG30 2EG



PROPERTY SERVICES
Architectural Designers
& Surveyors
Newbury (01635) 864956

DRAWN: DAF	SCALE: 1 : 200 @ A3	DATE: April '21
DRAWING NO: 21/185/05		REV:

