



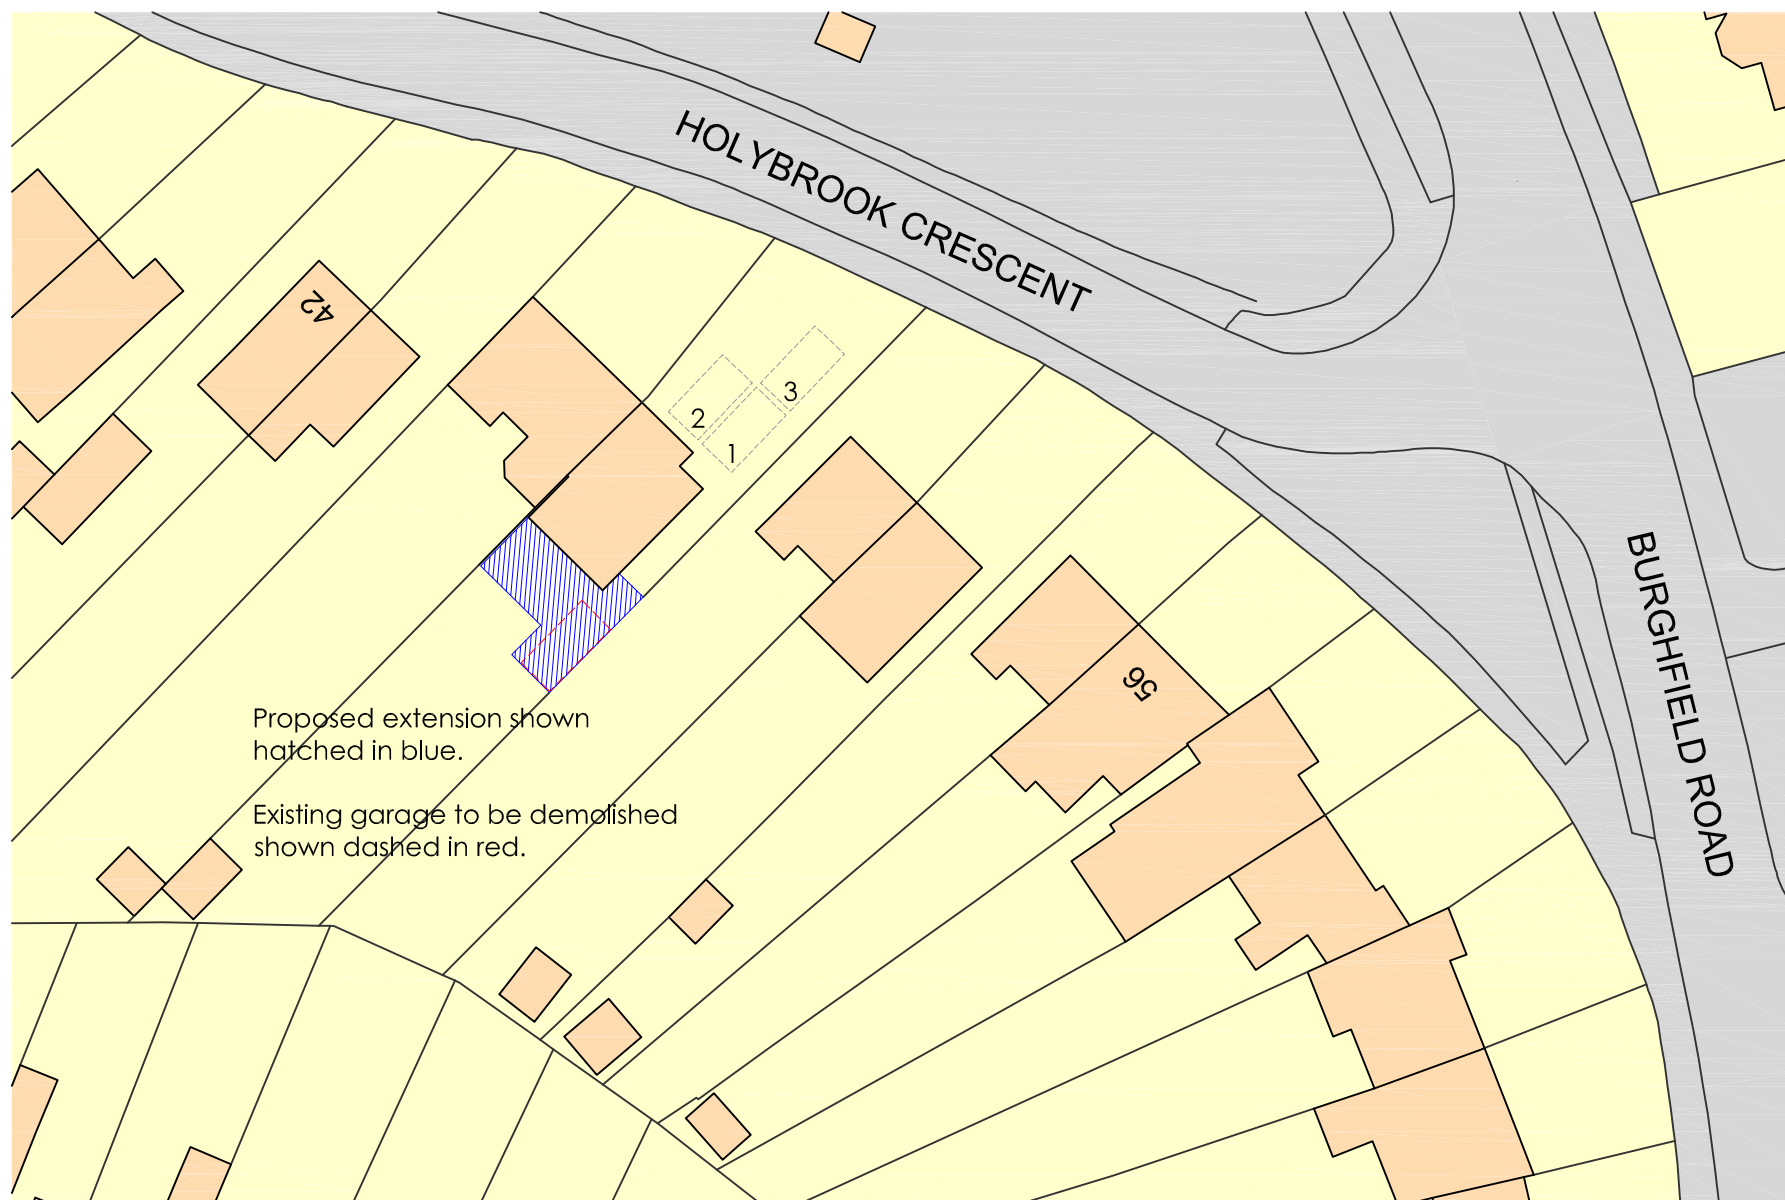

Proposed Block Plan
Scale: 1:500

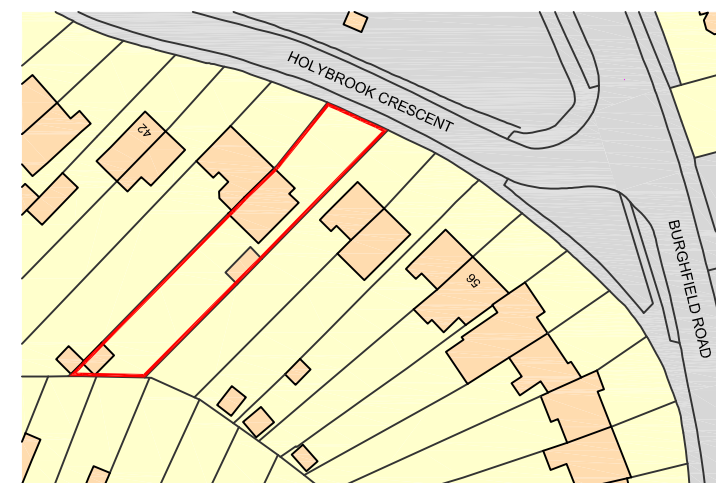

Ordnance Survey, (c) Crown Copyright 2021.
All rights reserved. Licence number 100022432

Site Location Plan
Scale: 1:1250



rob leary
architecture

127 Worting Road, Basingstoke,
Hampshire. RG22 6NL
rlarchitecture@live.co.uk
07919 070760

0m 1m 2m 3m 4m 5m

Scale 1:100

0m 10m 25m

Scale 1:500

0m 20m 50m

Scale 1:1250

Rev:	Date:	Description:	Drawn:	Project:	Status:
-	-	-	-	Proposed Single-Storey Rear Extension and Alterations to 48 Holybrook Crescent, Reading, Berkshire, RG30 3LN.	Planning (Not For Construction)
				Client:	Date:
				Mr and Mrs K. Harper	September 2021
				Drawing:	Scale:
				Proposed Block Plan and Site Location Plan	1:500 and 1:1250
					Drawn:
					RL
					Rev:
					-
					Drawing No:
					2127 - PL01