







Block Plan
Scale 1:200

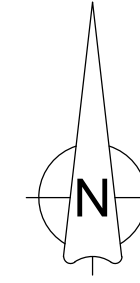

LOCATION OF APPLICATION SITE

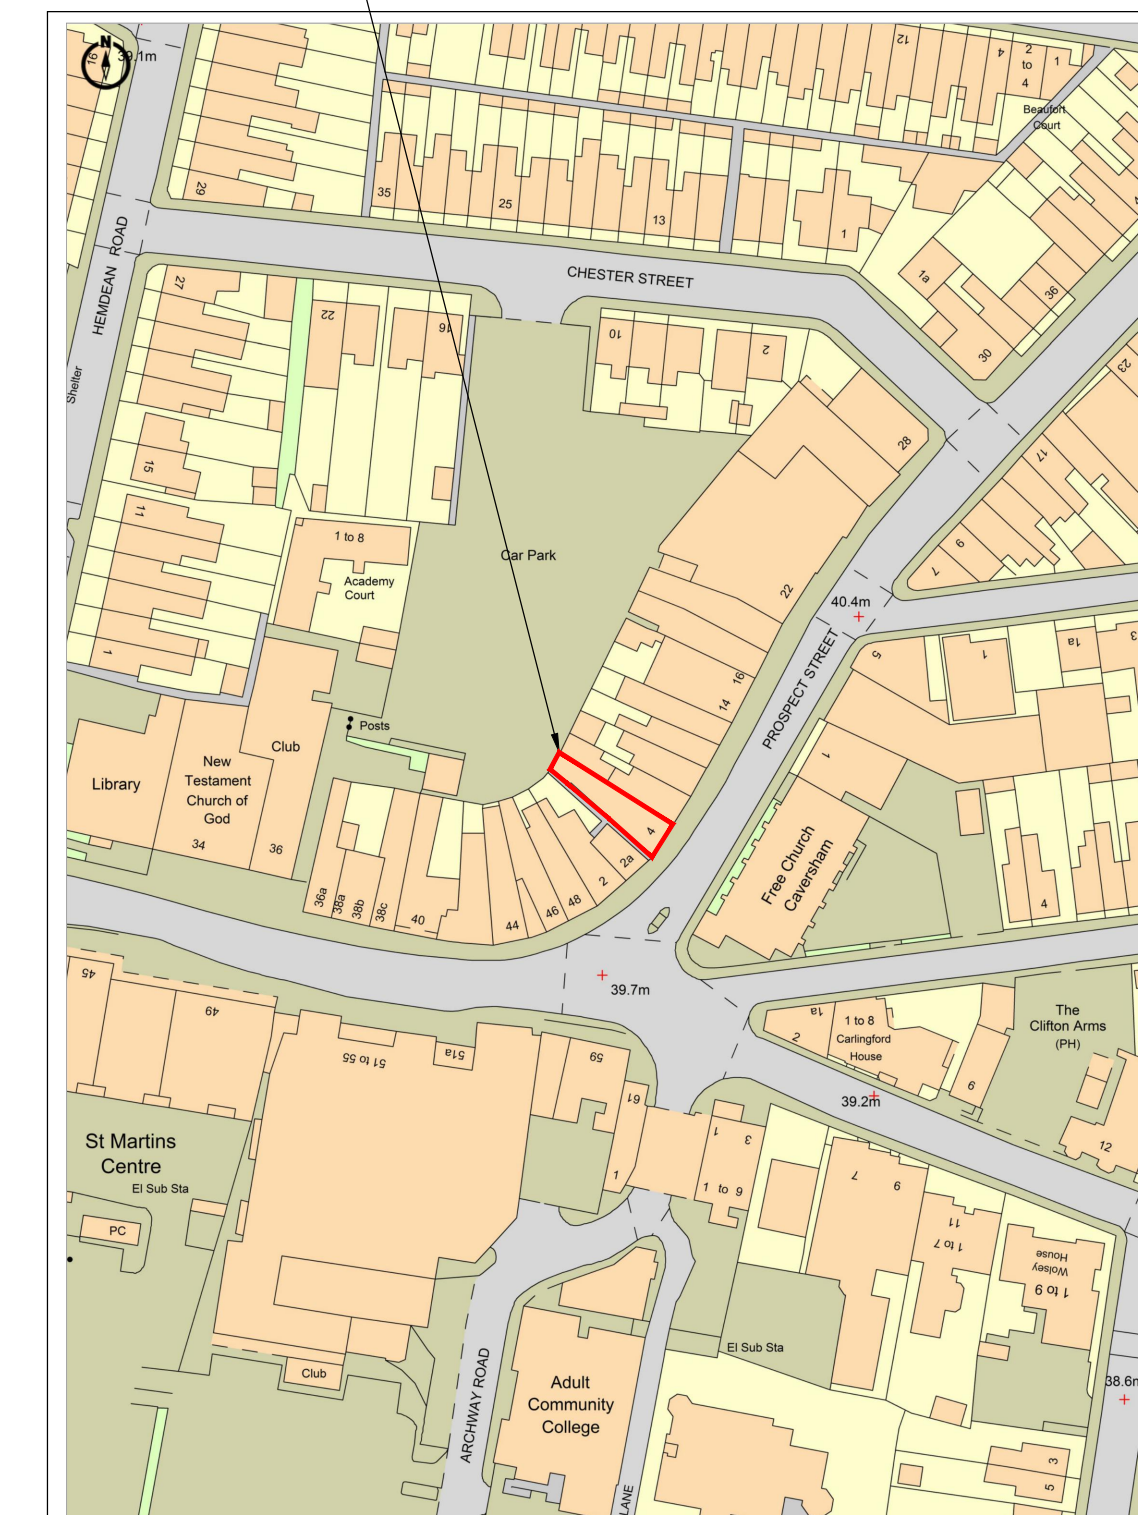

Site Location Plan
Scale 1:1250

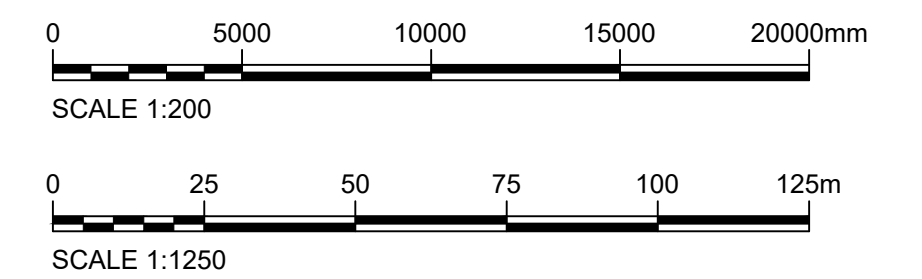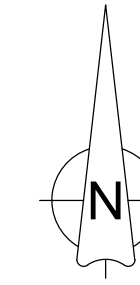

A	09.09.21	GS	DA	JA	ISSUED FOR PLANNING PRIOR APPROVAL
REV	DATE	DRN	CHKD	APPD	DESCRIPTION
DRAWING STATUS					

For Approval



E: info@bluebirdengineering.co.uk
T: 0118 9583 551
A: 46 London Street, Reading, RG1 4SQ

CLIENT			Mrs Liza Smith		
PROJECT			4 Prospect Street Caversham		
TITLE			Site Location Plan & Block Plan		
DRAWN GS		DATE Sept 2021		SCALE As Shown @ A1	
DRG NO A-1000				REV A	

PLEASE NOTE THAT THE CURRENT OS-MAP AVAILABLE FOR THE LOCATION PLAN MAY NOT BE COMPLETELY ACCURATE OR UP TO DATE. PLEASE CONSULT THE PLANNING HISTORY FOR THE AREA FOR MORE UP TO DATE DEVELOPMENT.