
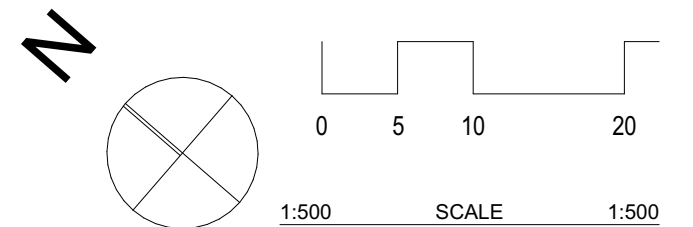


READ IN CONJUNCTION WITH PLANS BY LANDSCAPE ARCHITECT AND 004 EXISTING AND PROPOSED STREET ELEVATIONS

EXISTING FOLIAGE/TREES

PROPOSED FOLIAGE/TREES

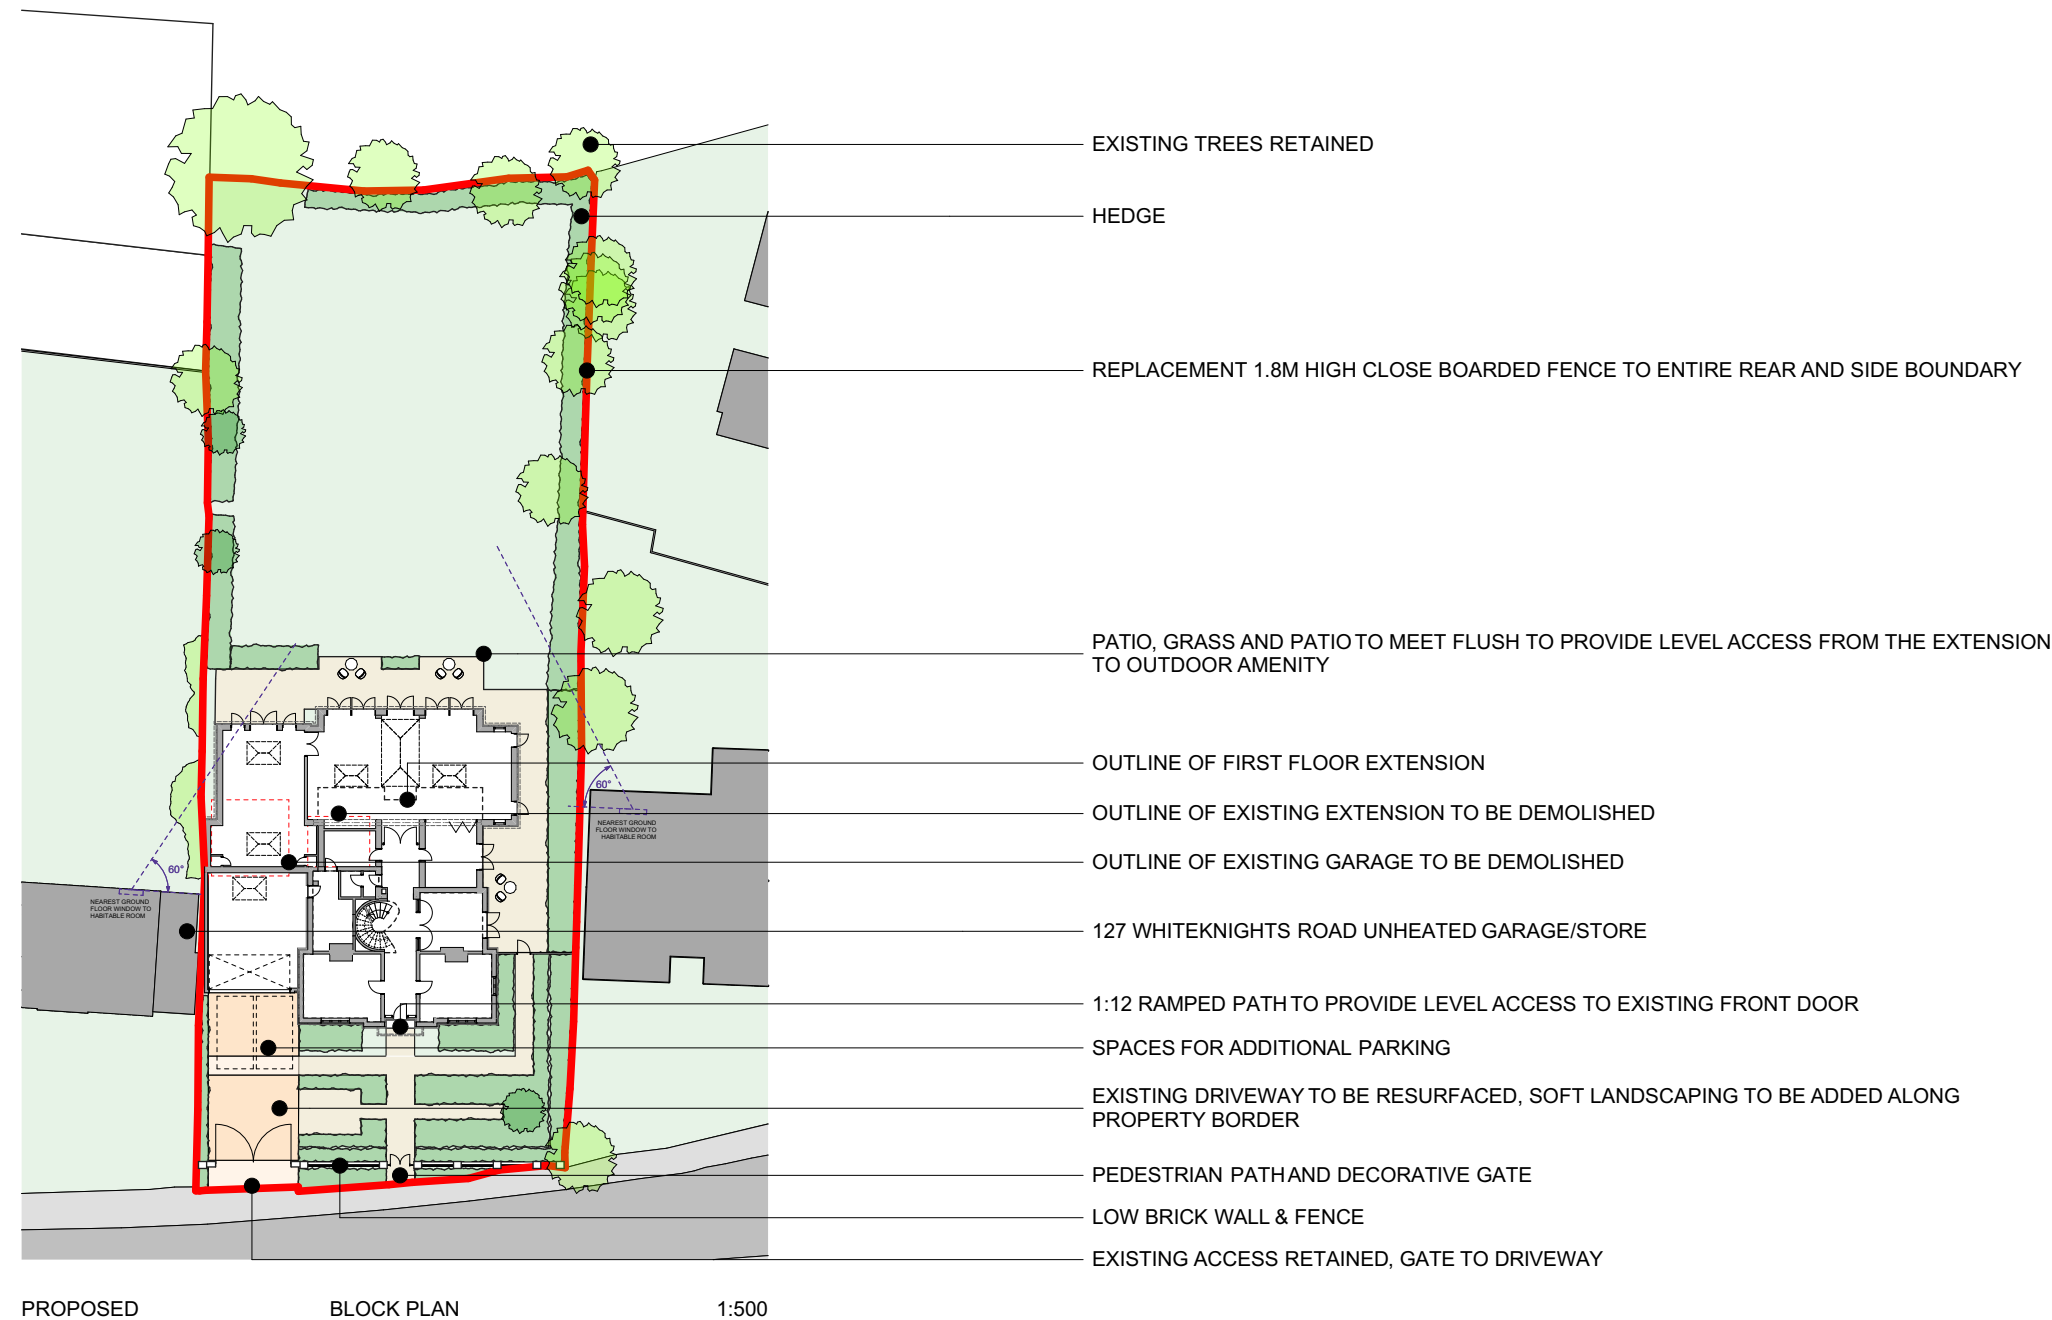

NOTES

ORIGINAL A3

NOT FOR CONSTRUCTION
THIS DRAWING IS FOR PLANNING STAGE ONLY
SUBJECT TO PLANNING APPROVAL, DETAILED DESIGN, DESIGN COORDINATION
WITH OTHERS AND BUILDING CONTROL APPROVAL.
SURVEY BY OAKRIDGE BESPOKE HOMES LTD
ARBORETCULTURAL SURVEY AND REPORT BY ANDREW BELSON
ECOLOGY BY MIDDLEMARCH ENVIRONMENTAL
(C) COPYRIGHT HIVES ARCHITECTS LLP

Rev

P11 1509'21 - PLANNING ISSUE

Client

MR AND MRS JAVAID

Site

**St Peters Vicarage, 129
Whiteknights Road, Reading, RG6
7BB**

Drawing Title

PROPOSED BLOCK PLAN

Scale
1:500 @ A3

Project Status
PLANNING

Drawn	Checked
CH	HW

HIVES ARCHITECTS
SINCE 1934

Hives Architects LLP
29 Castle Street, Reading, RG1 7SB
0118 958 7331, admin@hivesarchitects.co.uk

Project Drawing Revision
2822 007P11