



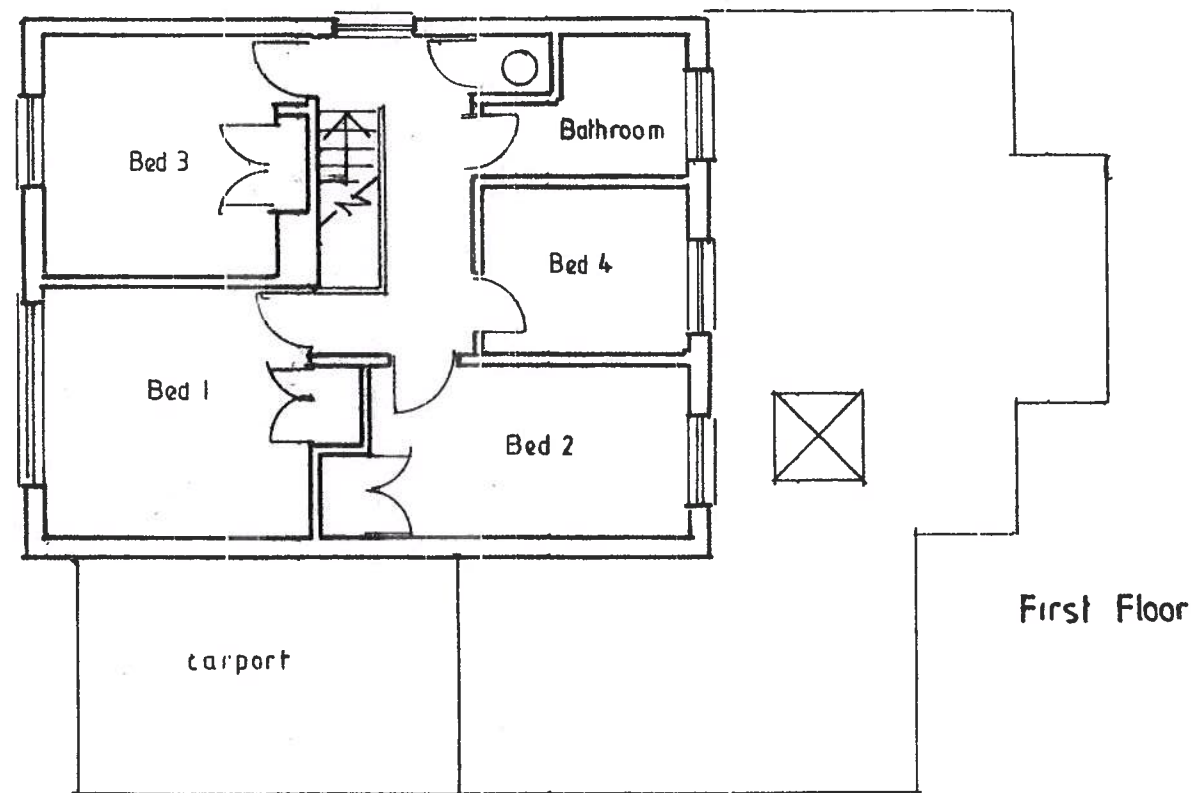

Graveney
Drive

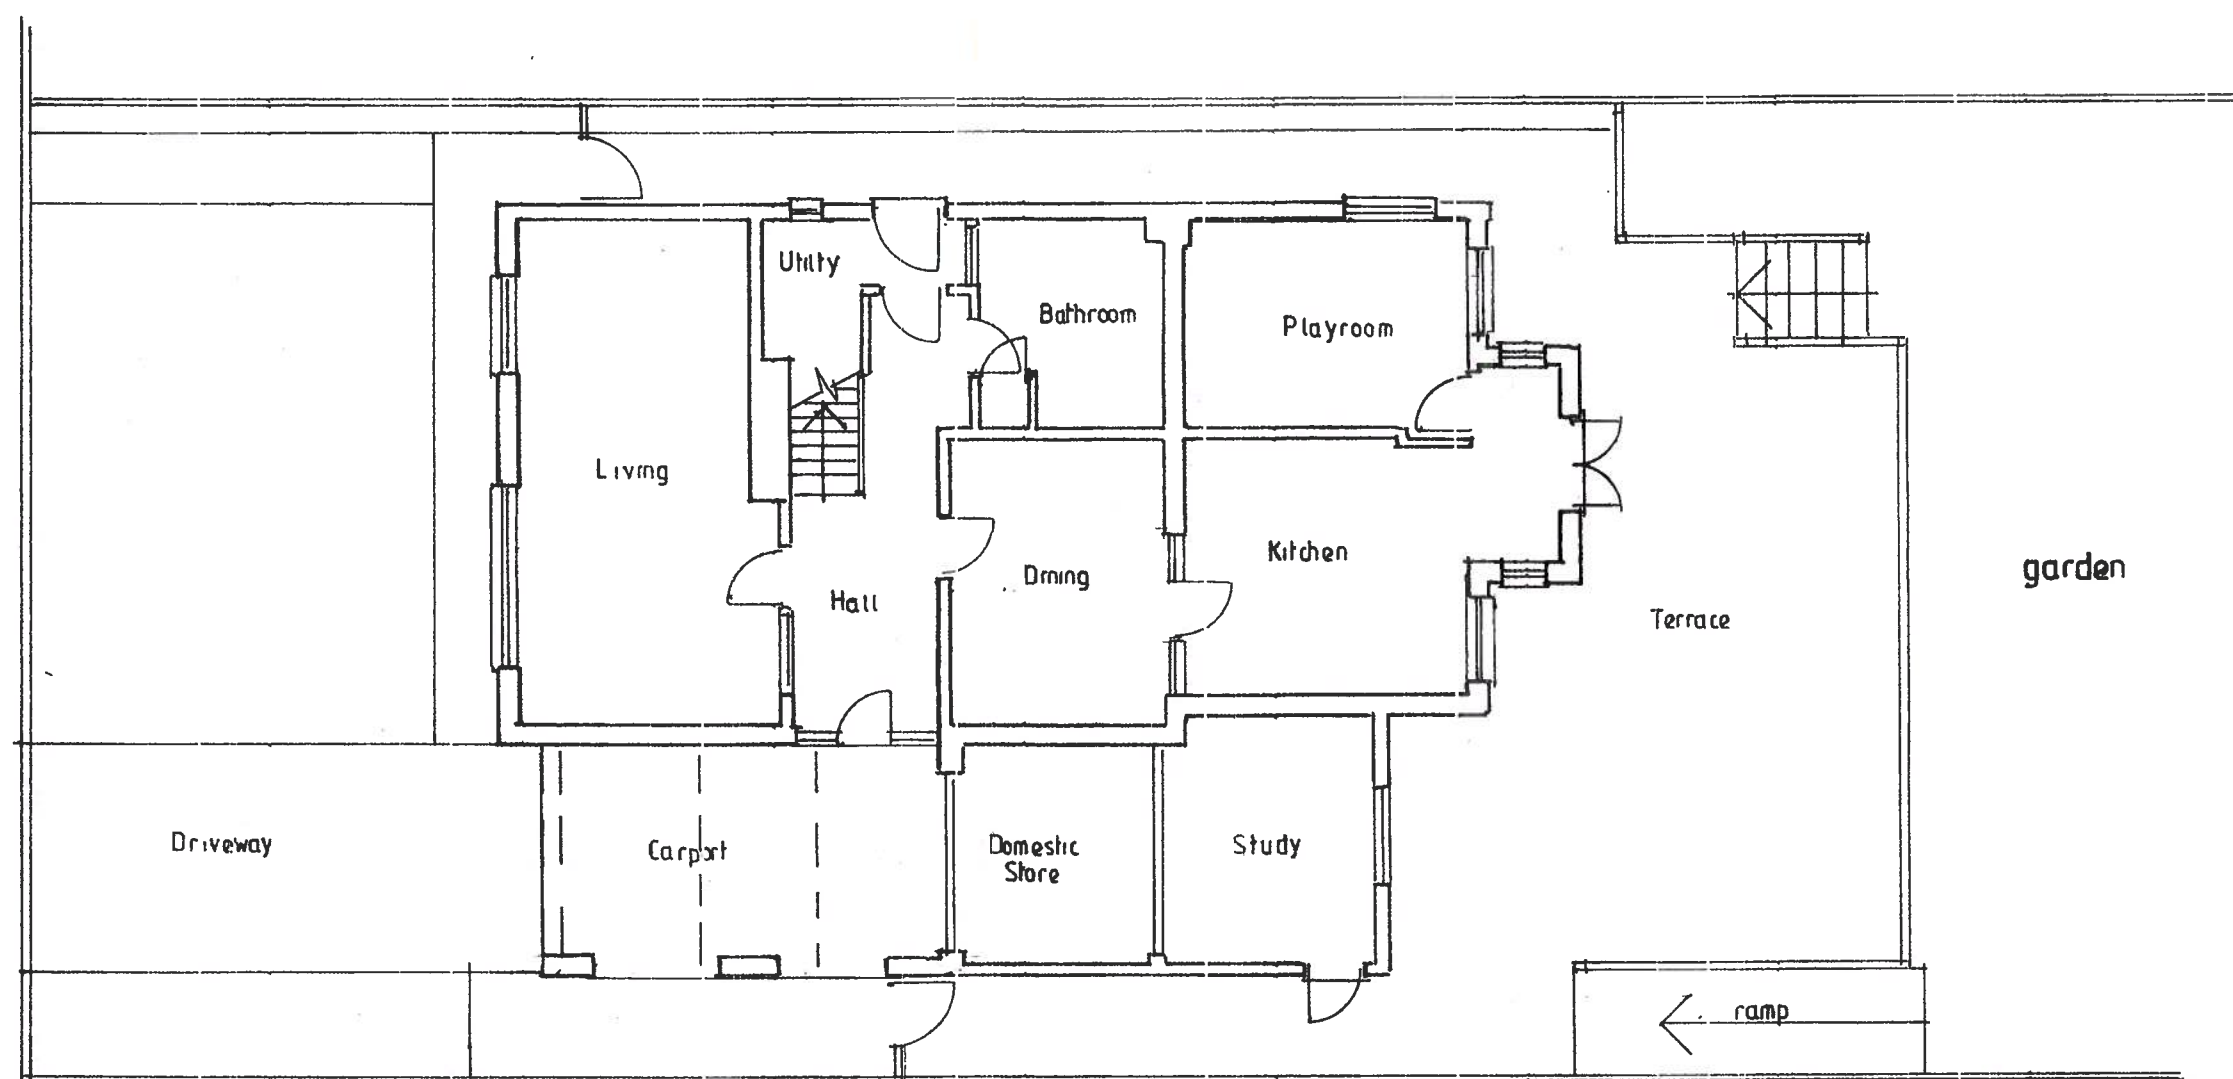

Ground Floor

Alterations to 7 Graveney Drive,
Caversham, Reading.
for Mr. & Mrs. T. Rawlinson-Winder

Existing
Floor Plans

1:100

Aug 2021

Matt Andrews
Architect
24 Northcourt Avenue
Reading RG2 7HA
Berkshire

GV 3

