



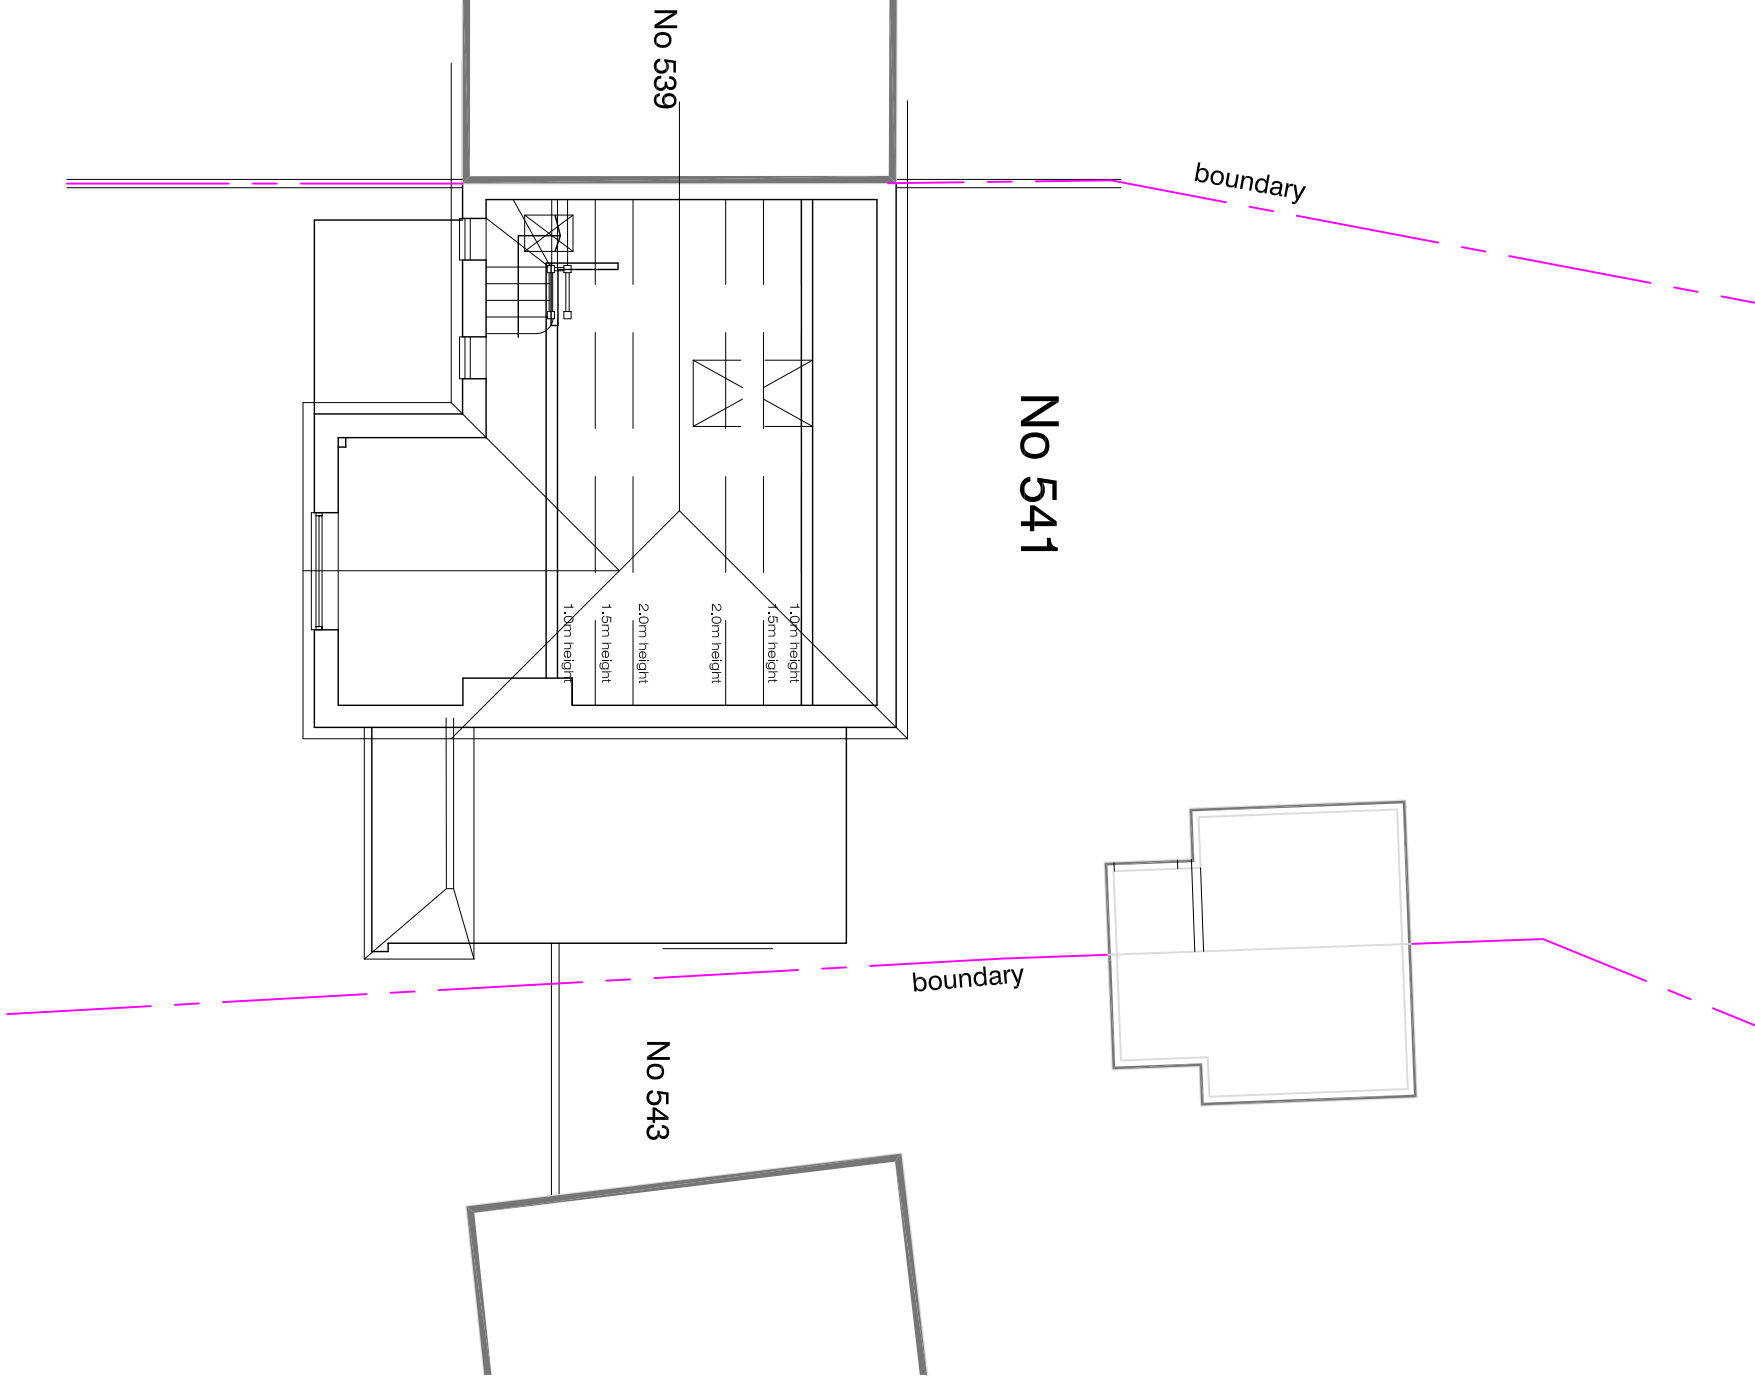

LOFT FLOOR PLAN - Pre-existing

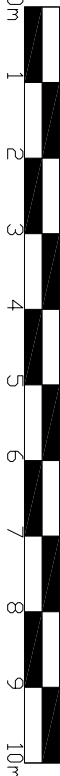

Revised proposals for part single and part double storey side and rear extensions following approval of single storey rear larger extension to existing dwelling, and as built hip to gable extension with addition of dormer to existing loft (PD Rules)
at 541, Basingstoke Road, Reading RG2 0SH
for Kennet Developments