



Site Location

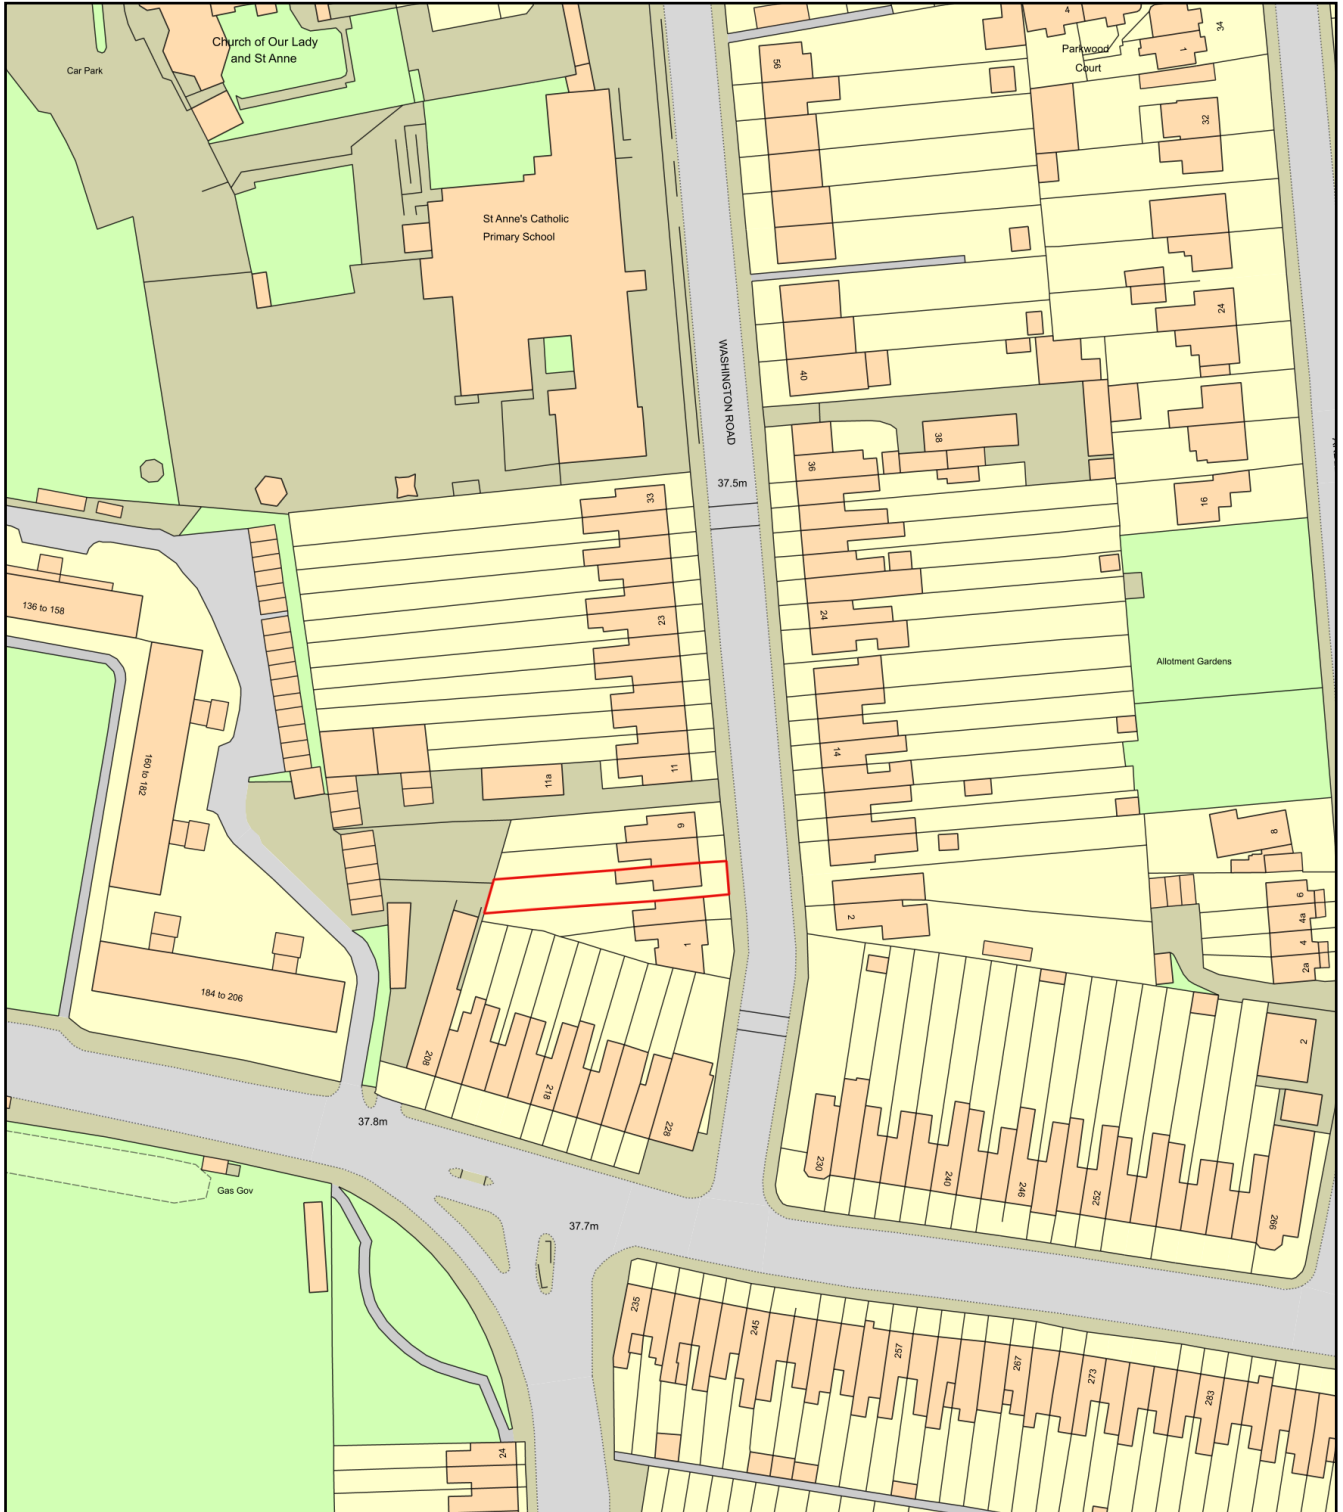

0 50
Metres

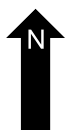

Plan Produced for: Mr & Mrs Leiper
Date Produced: 12 Nov 2021
Plan Reference Number: TQRQM21316121228551
Scale: 1:1250 @ A4