
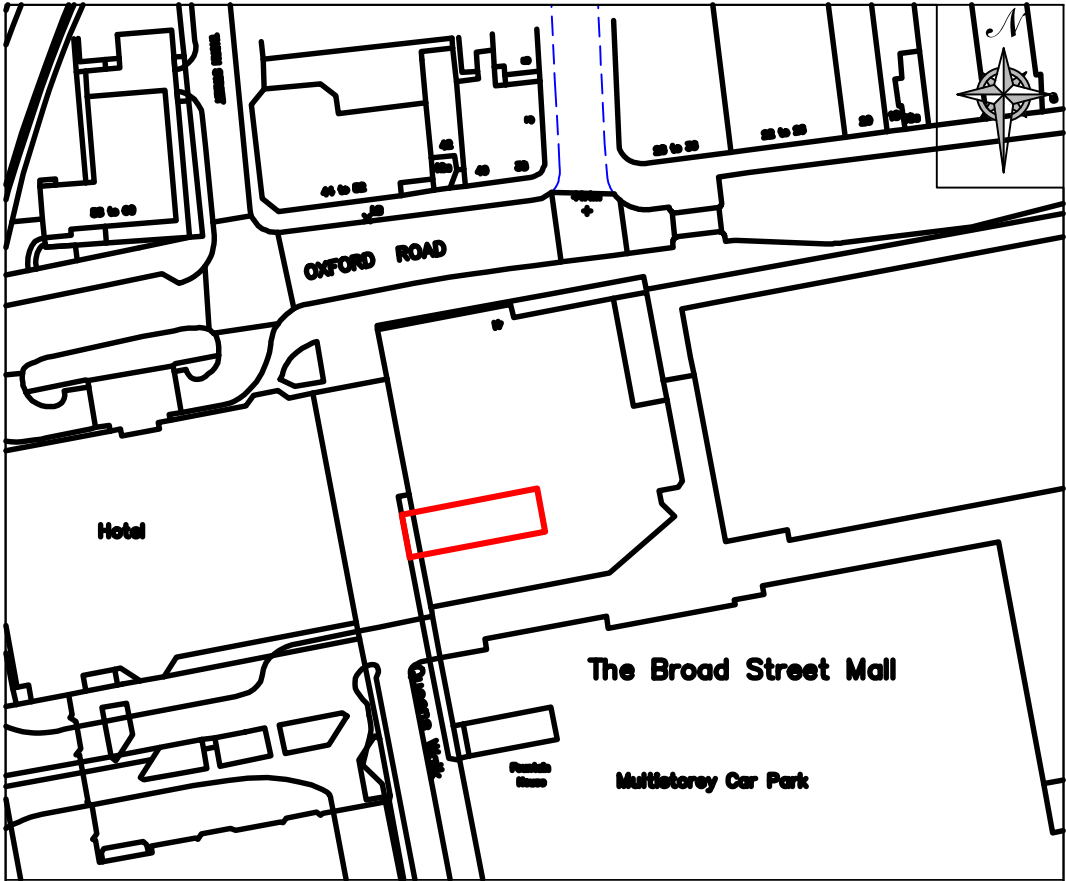
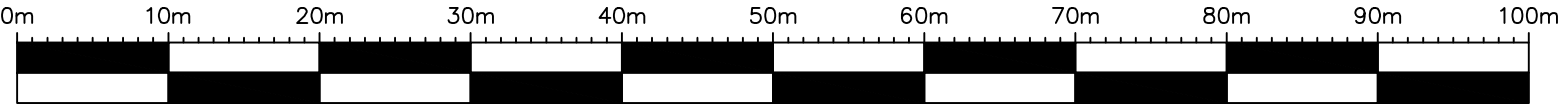


Location Plan - 1:1250

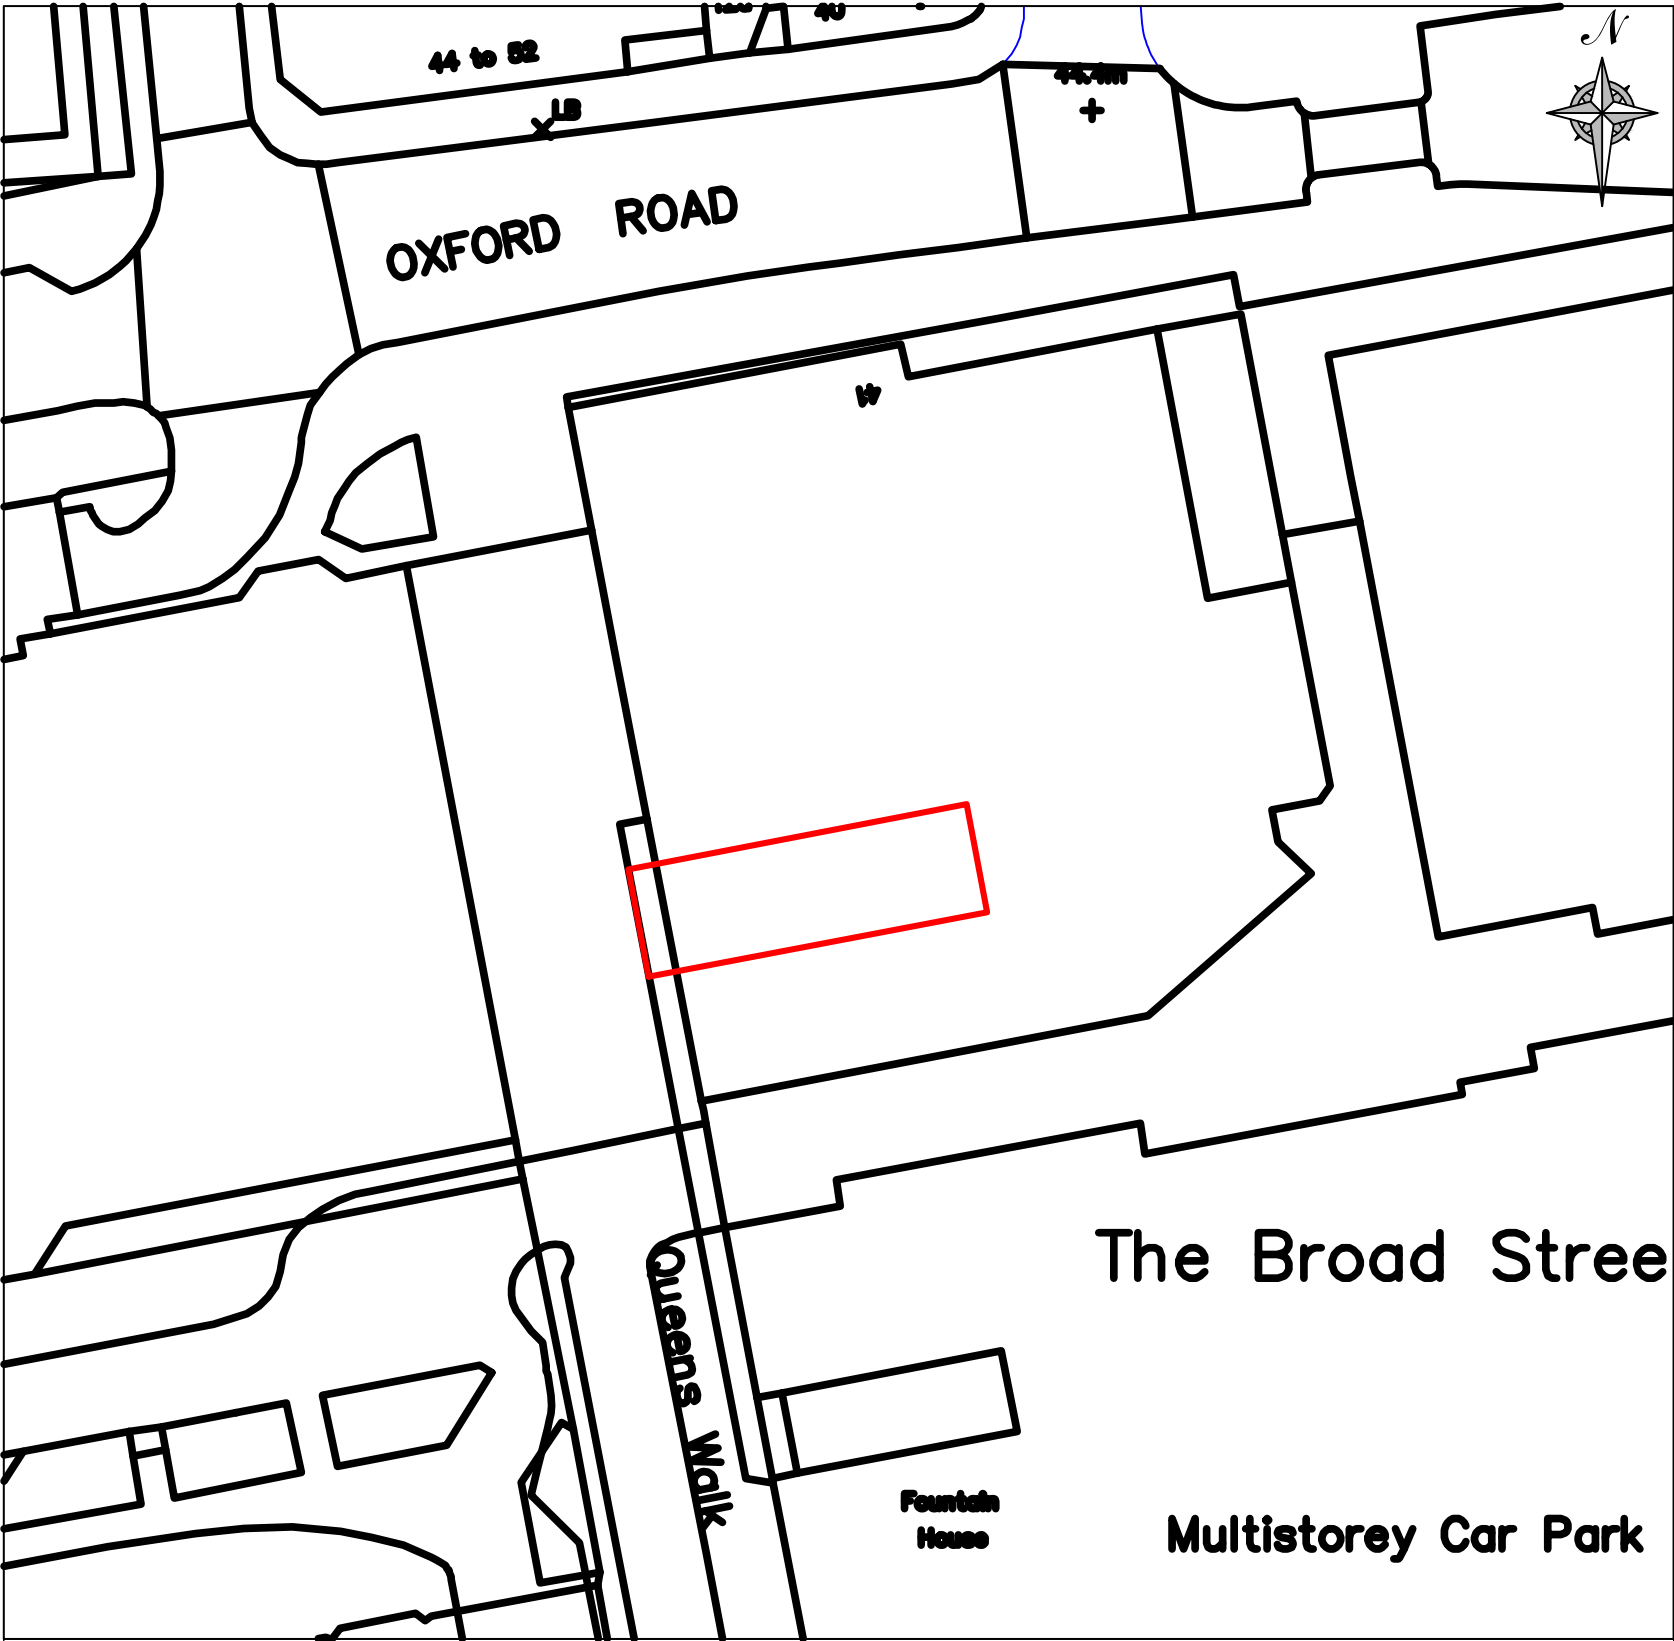

Meters

Block Plan - 1:500

NOTES

REVISIONS

0000 BLOCK AND LOCATION
PLAN

BROAD STREET MALL
UNIT ID
QUEENS WALK, READING

BLOCK PLAN
AND
LOCATION PLAN

FIRST ISSUED 1.01.2020 SCALE SEE PLAN
DRAWING NUMBER 0000 REVISION REV