


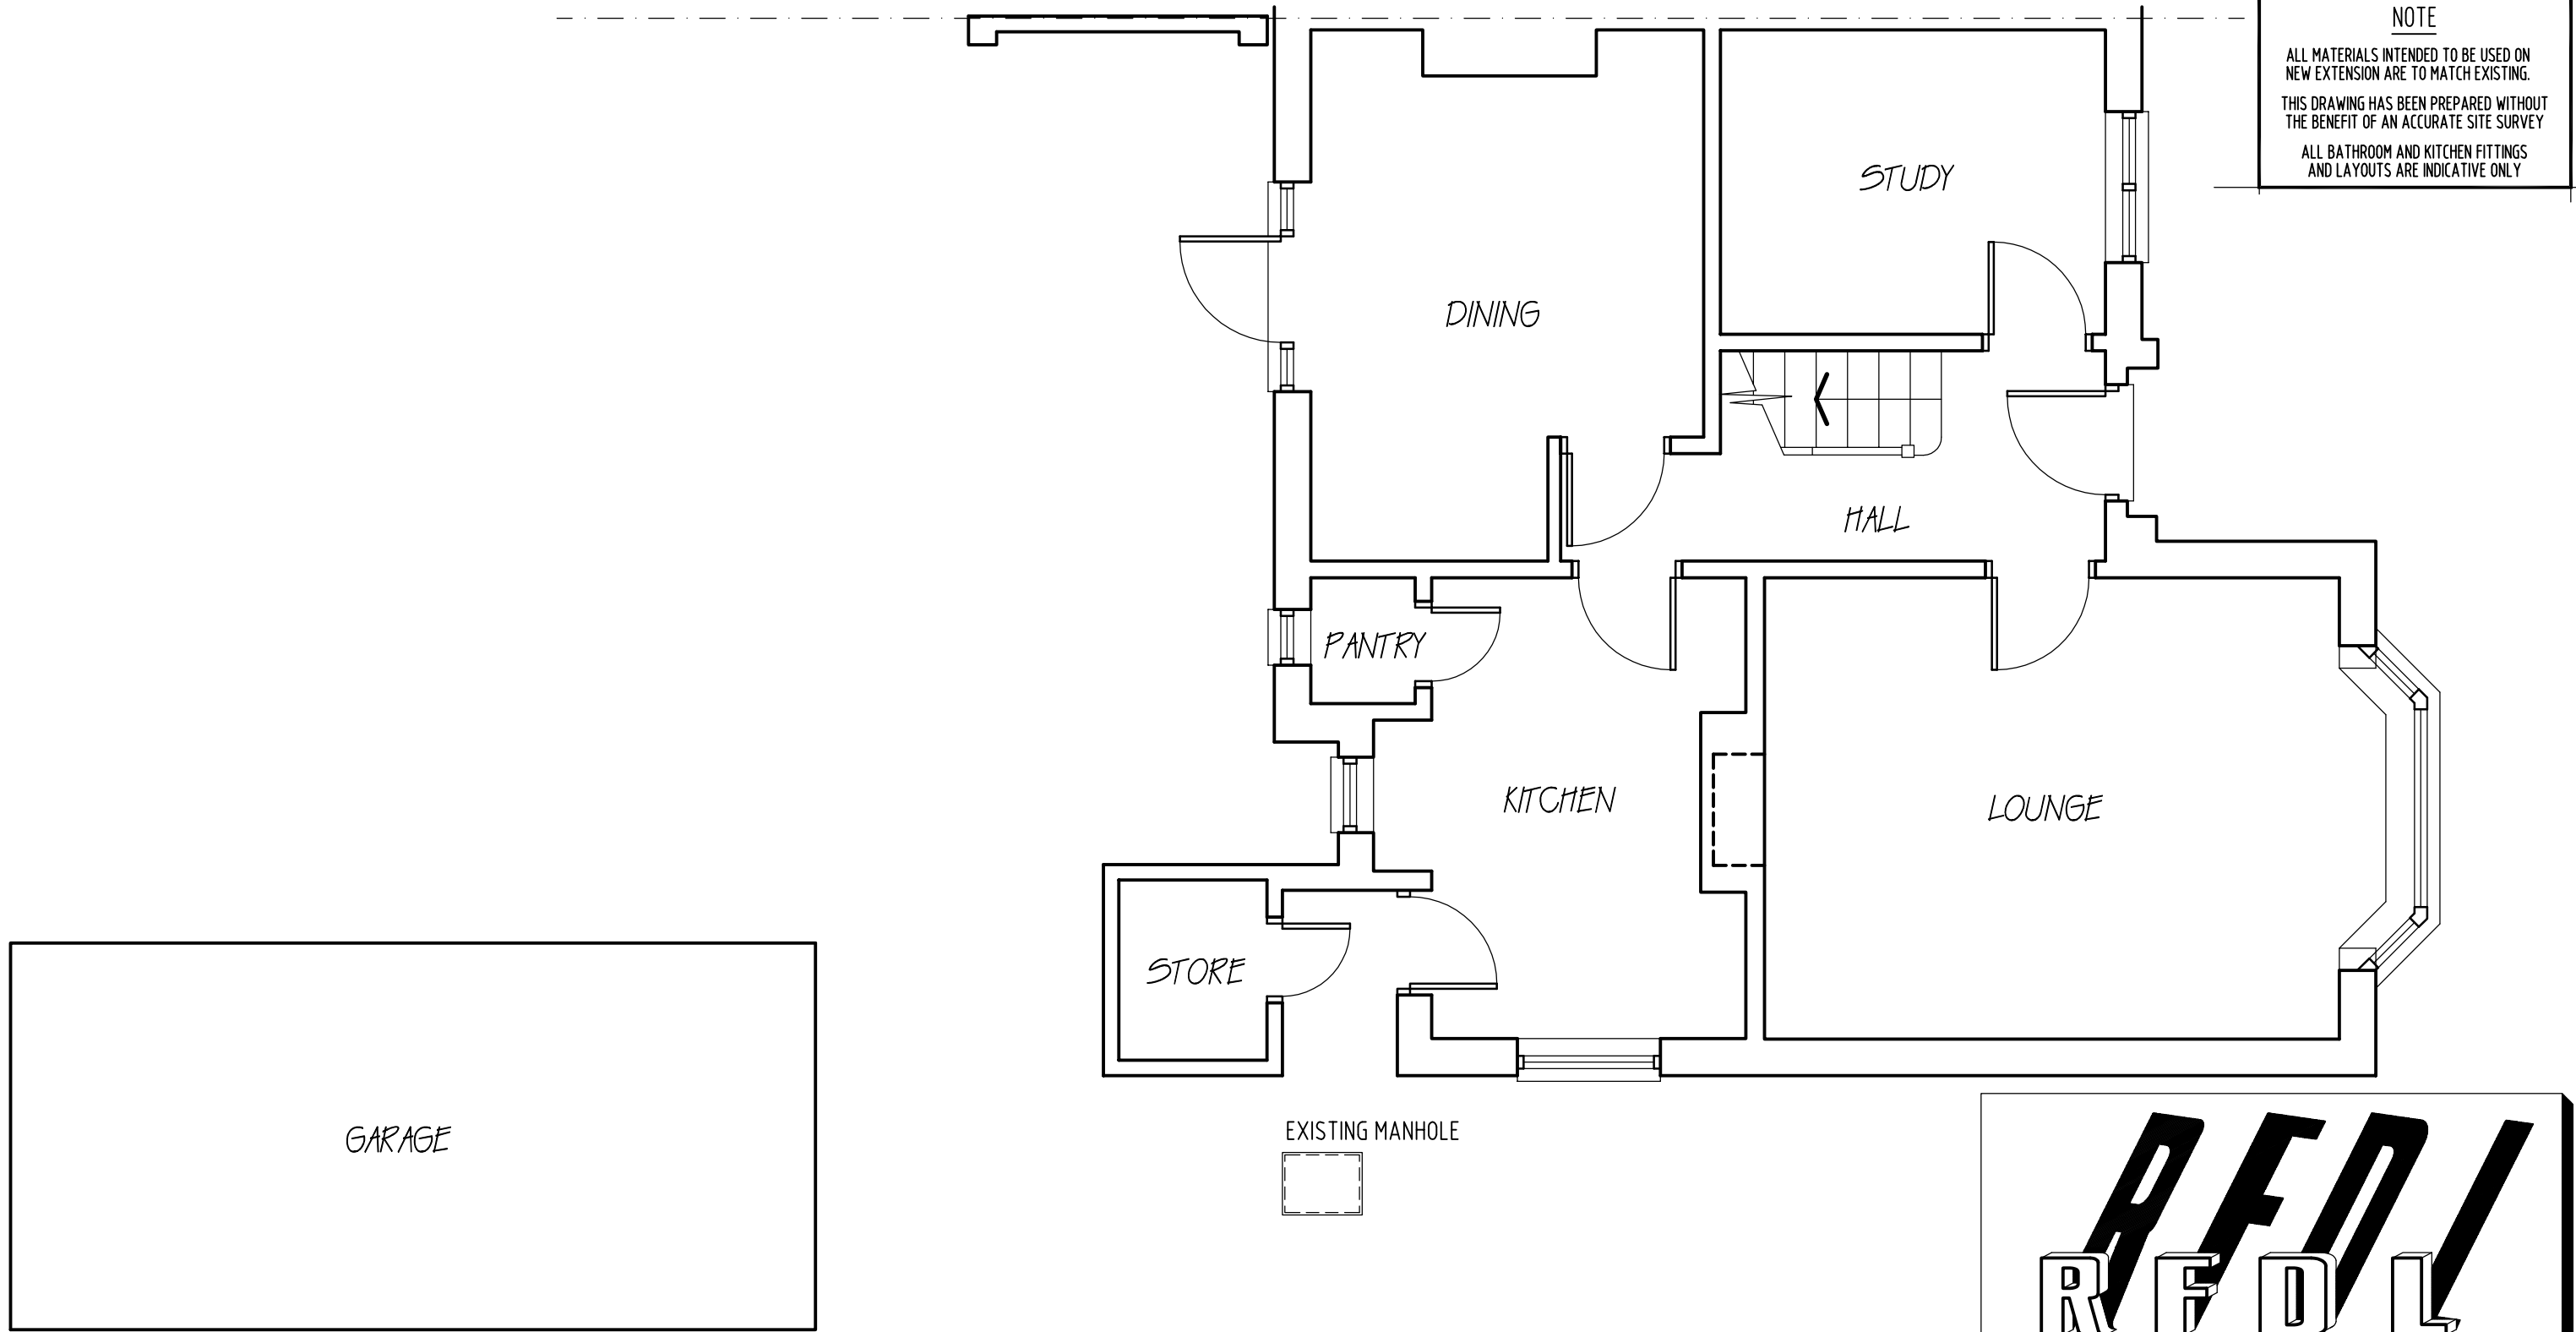

NOTE
ALL MATERIALS INTENDED TO BE USED ON
NEW EXTENSION ARE TO MATCH EXISTING.
THIS DRAWING HAS BEEN PREPARED WITHOUT
THE BENEFIT OF AN ACCURATE SITE SURVEY
ALL BATHROOM AND KITCHEN FITTINGS
AND LAYOUTS ARE INDICATIVE ONLY



SCALE BAR 1 : 50



RICHARD FENN DESIGNS LIMITED

11 HARRIER CLOSE, WOODLEY,
READING, BERKSHIRE. RG5 4PE.
Telephone READING (0118) 9691684
E-Mail : architect@ntlworld.com

PROPOSED SINGLE STOREY REAR EXTENSION TO
294 HENLEY ROAD, CAVERSHAM, READING
for MR AND MRS TREVOR NEIGHBOUR

EXISTING GROUND FLOOR LAYOUT

DATE	SCALE
MAY 28th 2021	1 : 50
DRAWING No. TN11	REVISION