



©2020 Cellnex
All rights reserved. No part of this publication may be reproduced, stored in a retrieval system or transmitted in any form or by any means (Electronic, Mechanical, Photocopying, Recording or otherwise), without the prior written consent of the Company.

NOTES

BASED UPON ORDNANCE
SURVEY DIGITAL DATA
WITH THE PERMISSION OF
THE CONTROLLER OF HER
MAJESTY'S STATIONARY
OFFICE, © CROWN
COPYRIGHT. LICENCE NO.
100038864

O.S. LANDRANGER MAP
No. 175

BT SKYLINE No.			
RG0018			
	PROJ No		
	PROJ No		
3	PROJ No 214614 REVISED LOCATION PLAN	06/08/21	TCSTCS
2	PROJ No 214614 LOCATION PLAN	18/11/19	AN LBG
1	PROJ No 181689 LOCATION PLAN	23/11/17	KG LBG
ISS	REVISION	DATE	DRN APP




CELLNEX UK
R+, 4TH FLOOR, 2 BLA GRAVE STREET, READING, RG1 1AZ
Tel. 020 4526 8553


SITE No 167370
READING CENTRAL ATE
41 MINSTER STREET
READING
BERKSHIRE
RG1 2JF

NGR SU 71554 73313
OS GRID
TITLE
LOCATION PLAN

SCALE SEE DRAWING		
DRAWN	KG	17/11/17
APPROVED	TCS	06/08/21
DRG No.	Sheet 1 of 1	Rev
167370-00-004-ML003		3

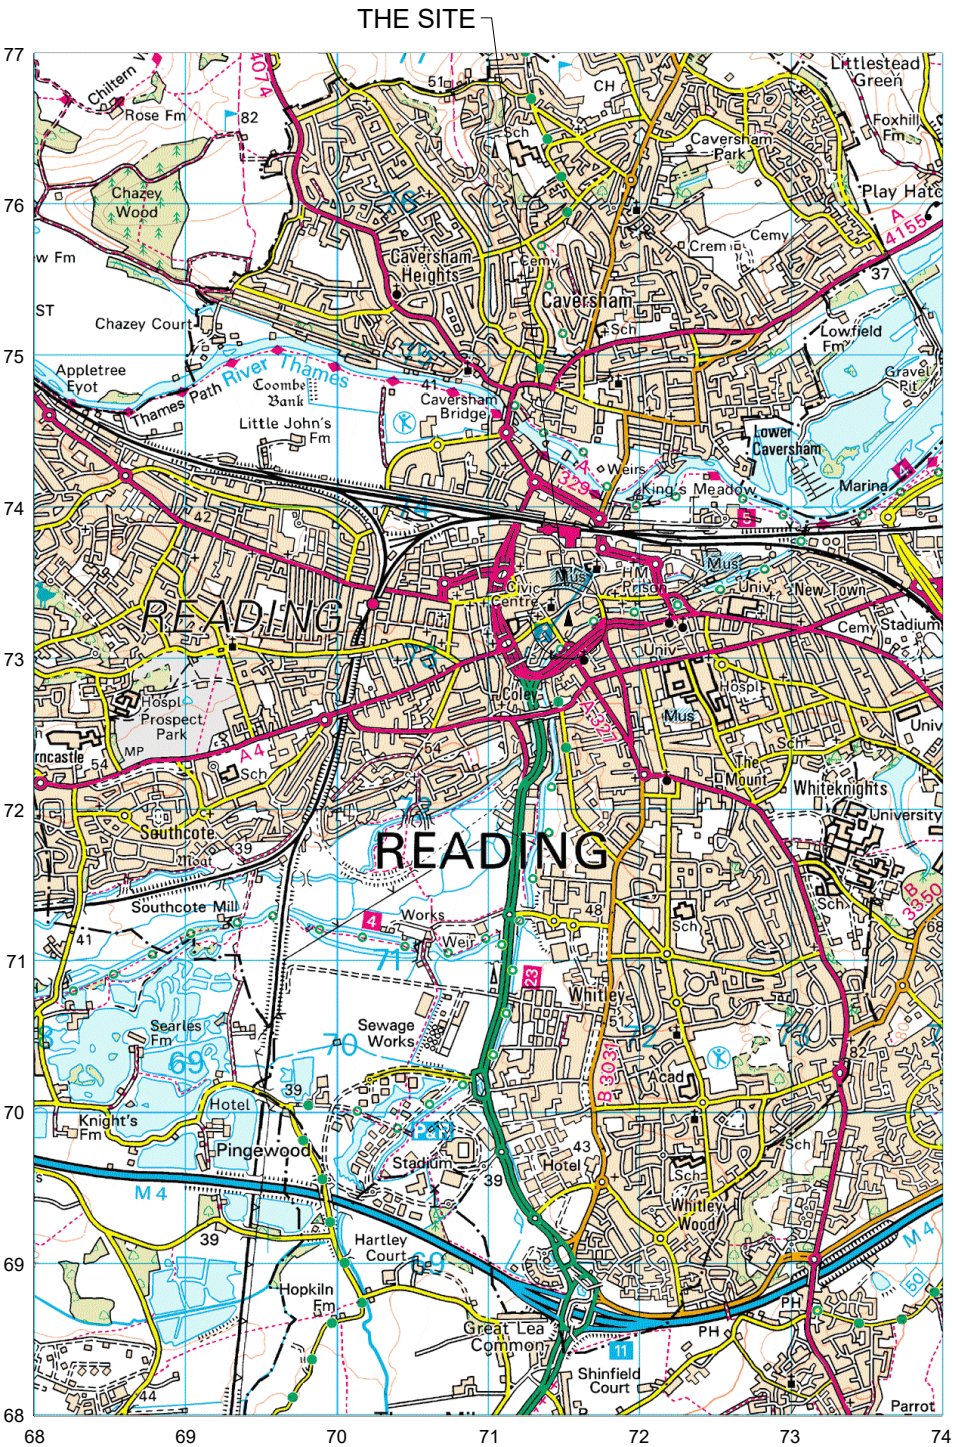

LOCATION PLAN
SCALE 1:50,000

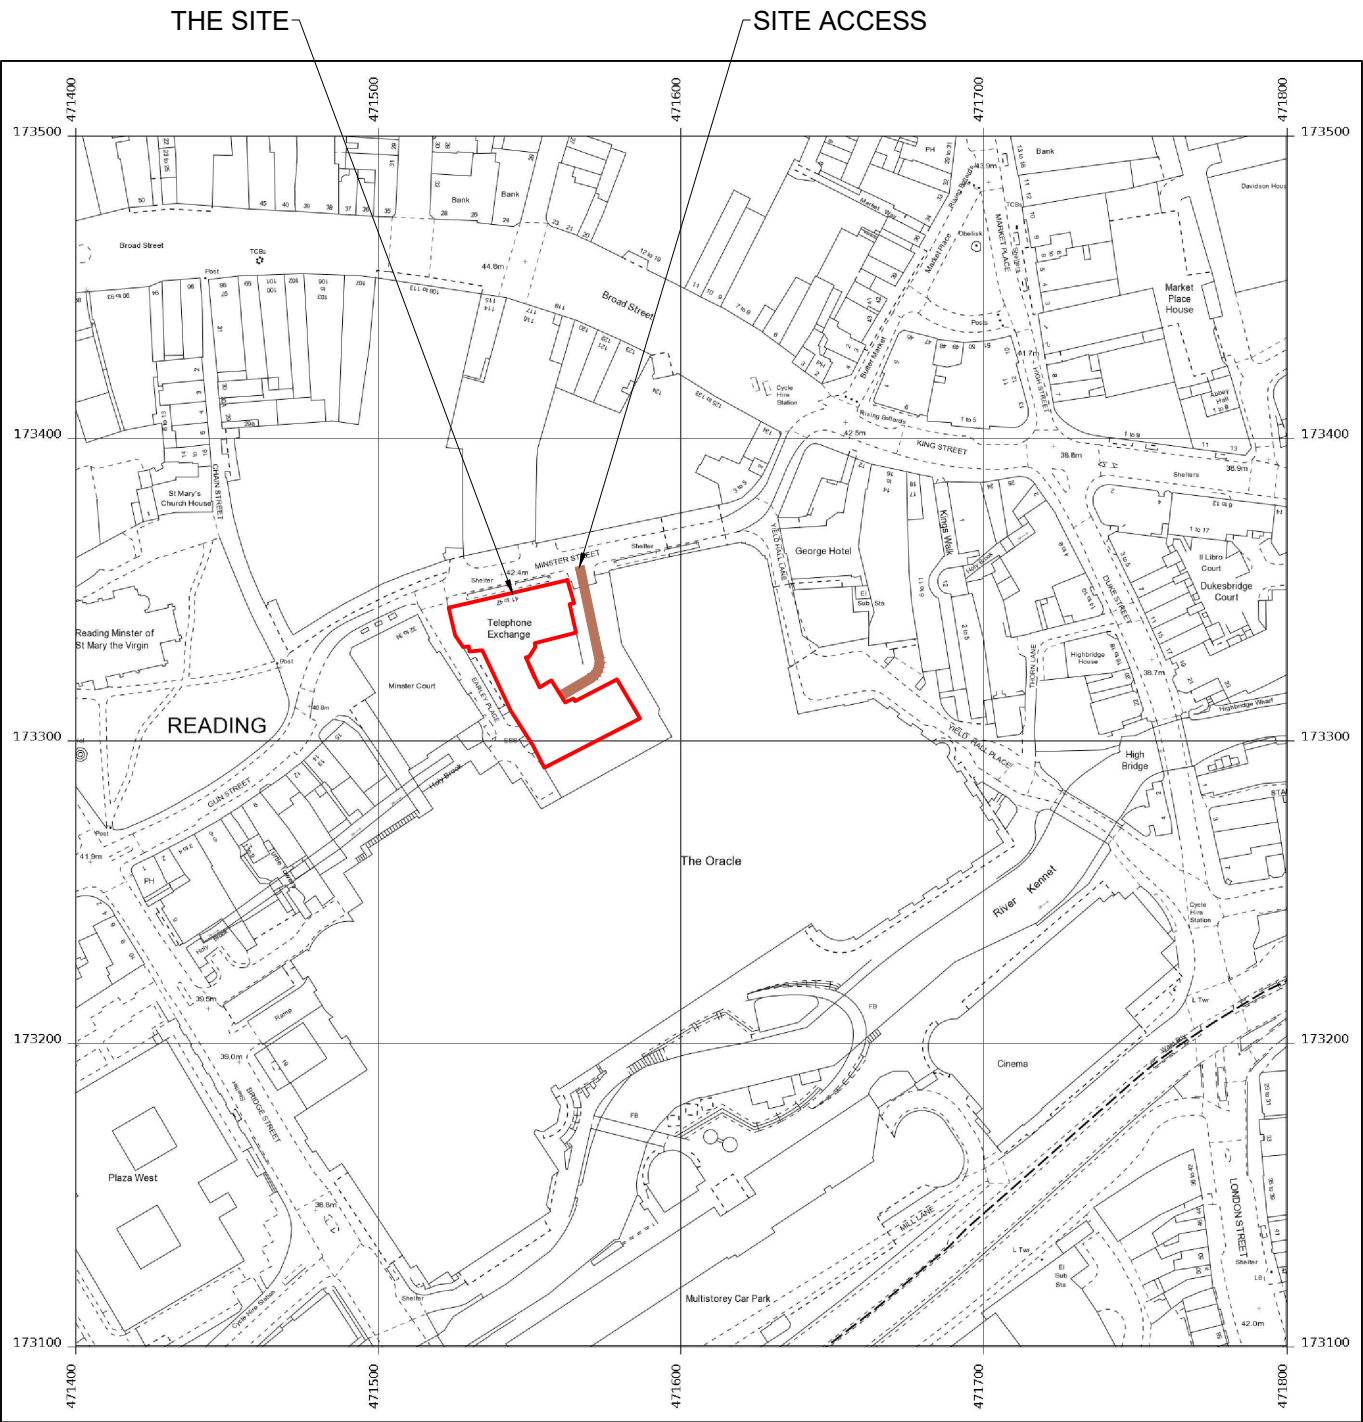

LOCATION PLAN
SCALE 1:2500