



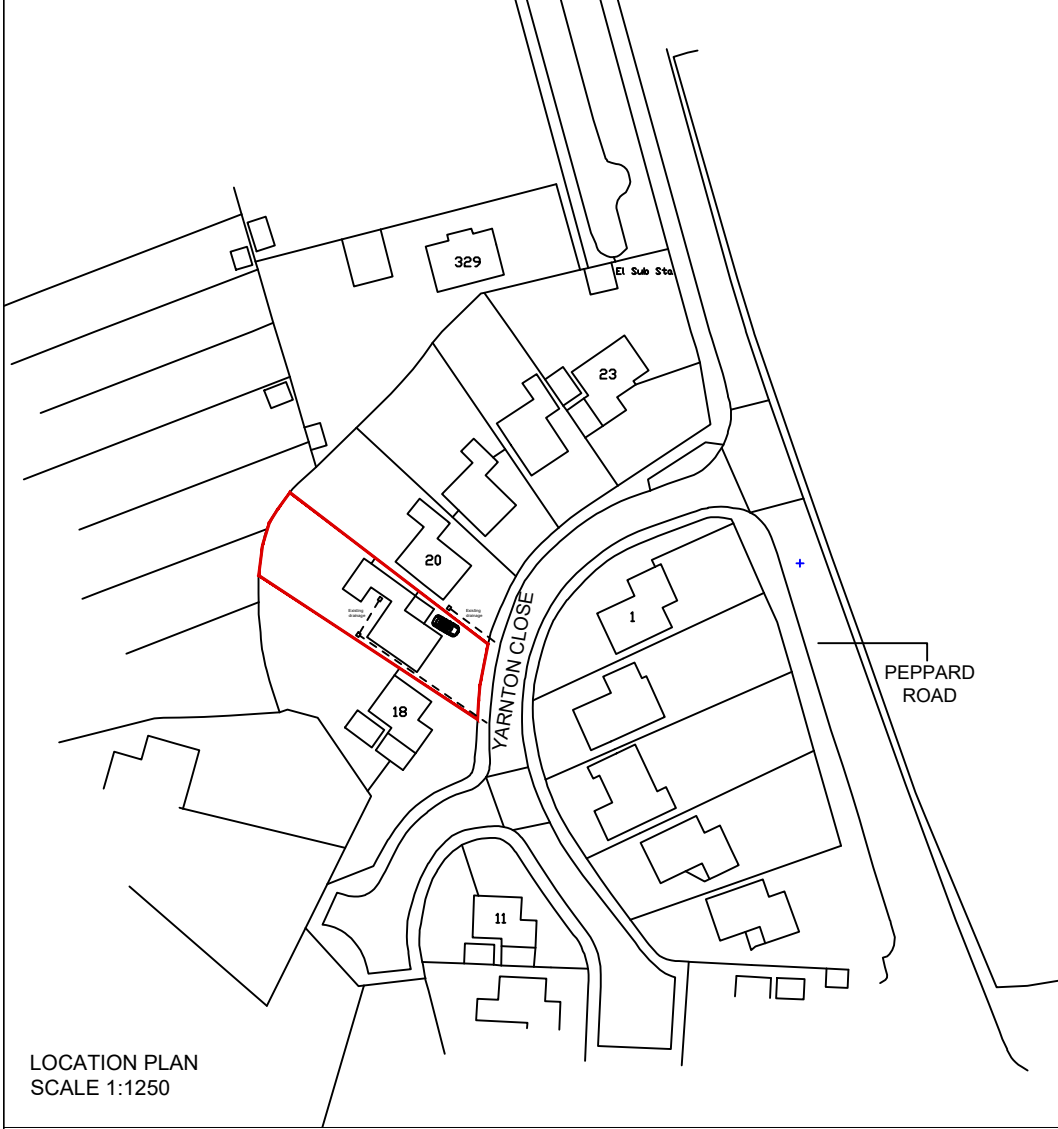


LOCATION PLAN
SCALE 1:1250

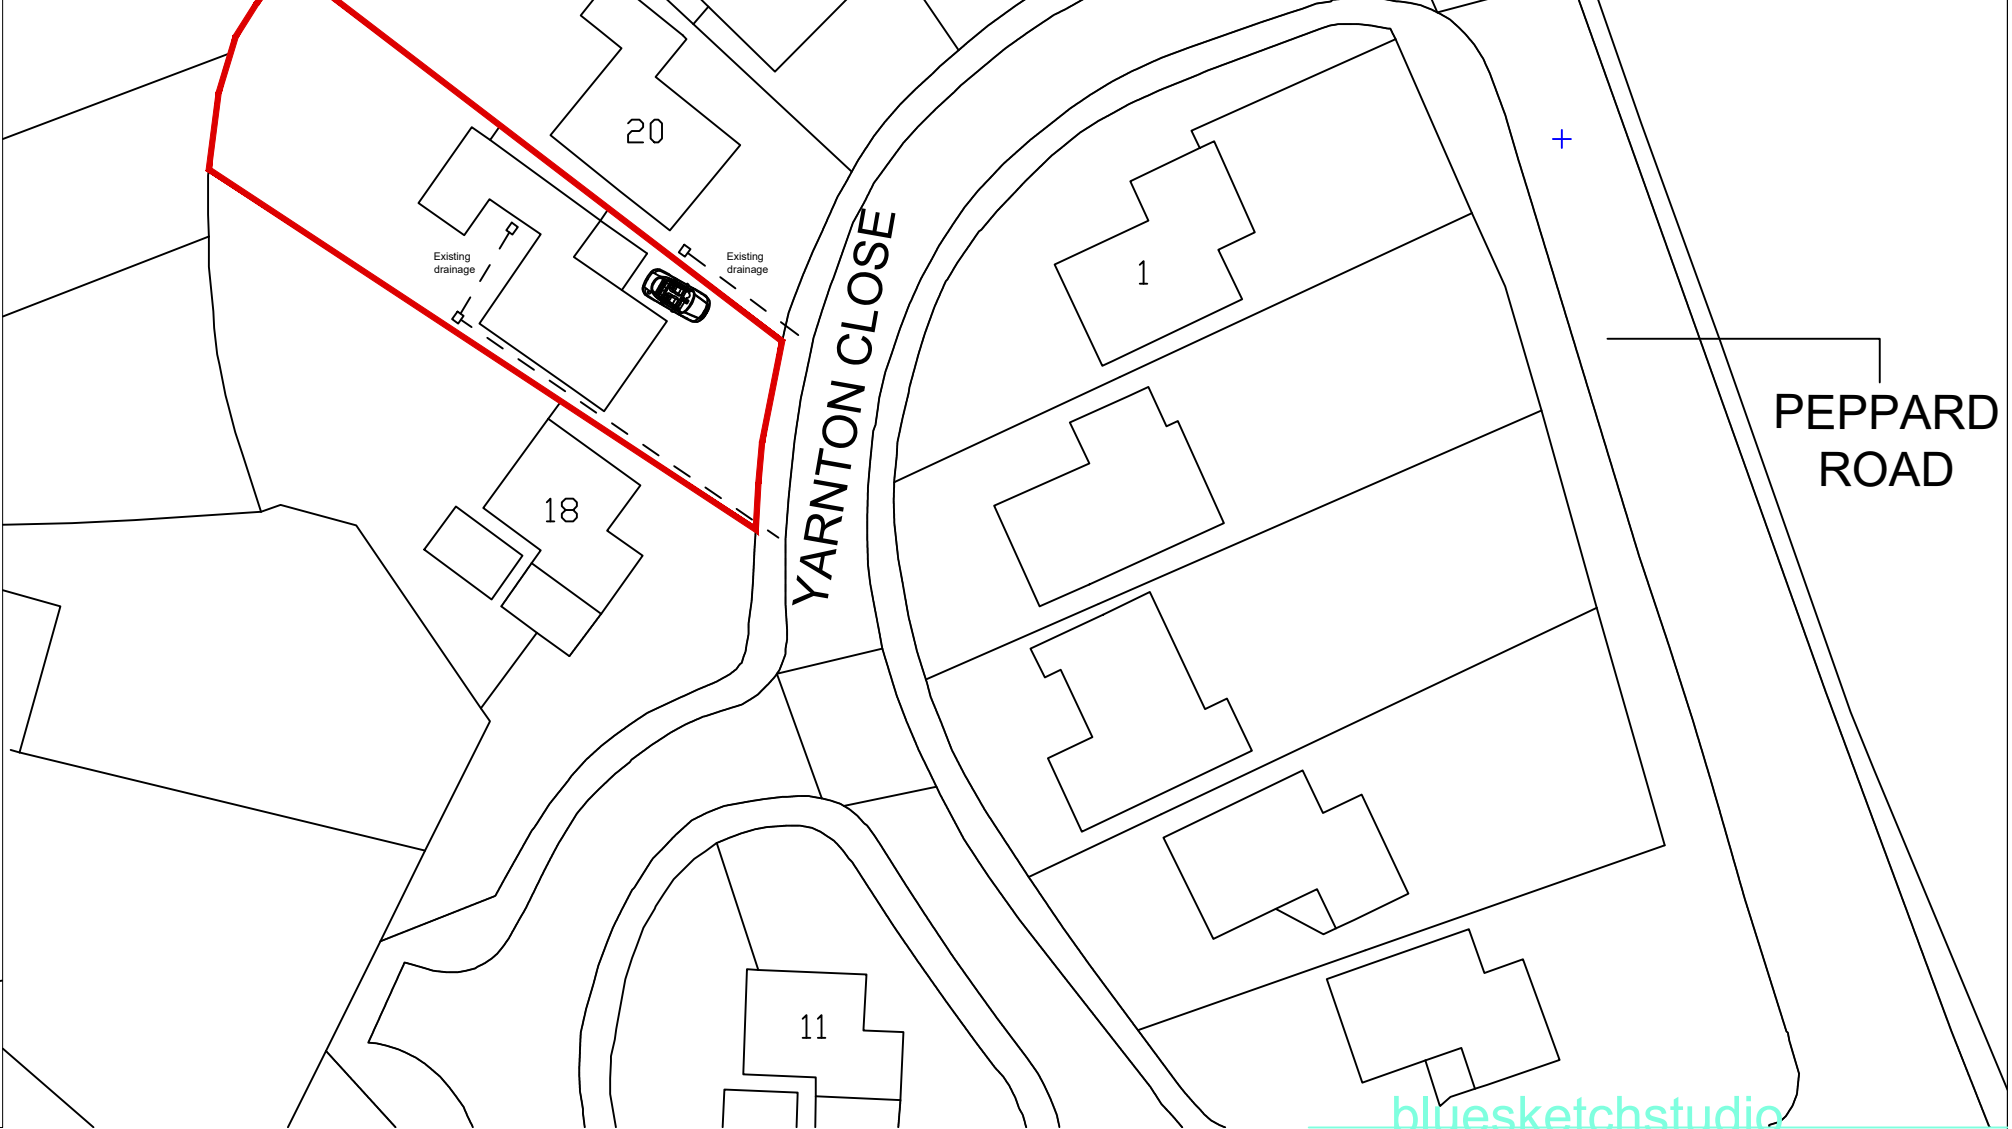

bluesketchstudio

NOTE

All dimensions to be checked on site and any discrepancies reported to bluesketchstudio
All information is produced on behalf of bluesketchstudio
All drawings to be read alongside specification where applicable

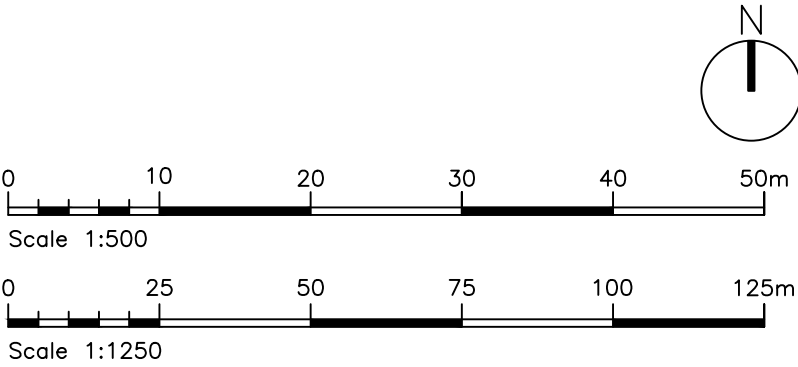

date	client_Mr & Mrs Kemp
checked	project_19 Yarnton Close, Emmer Green
drawn	drawing title_Location & Block Plan
	scale_1/1250 & 1/500 @ A3
	drawing number_2021-007_0001
	revision number_
description	drawn_APP checked_ date_6Aug21
rev.	