




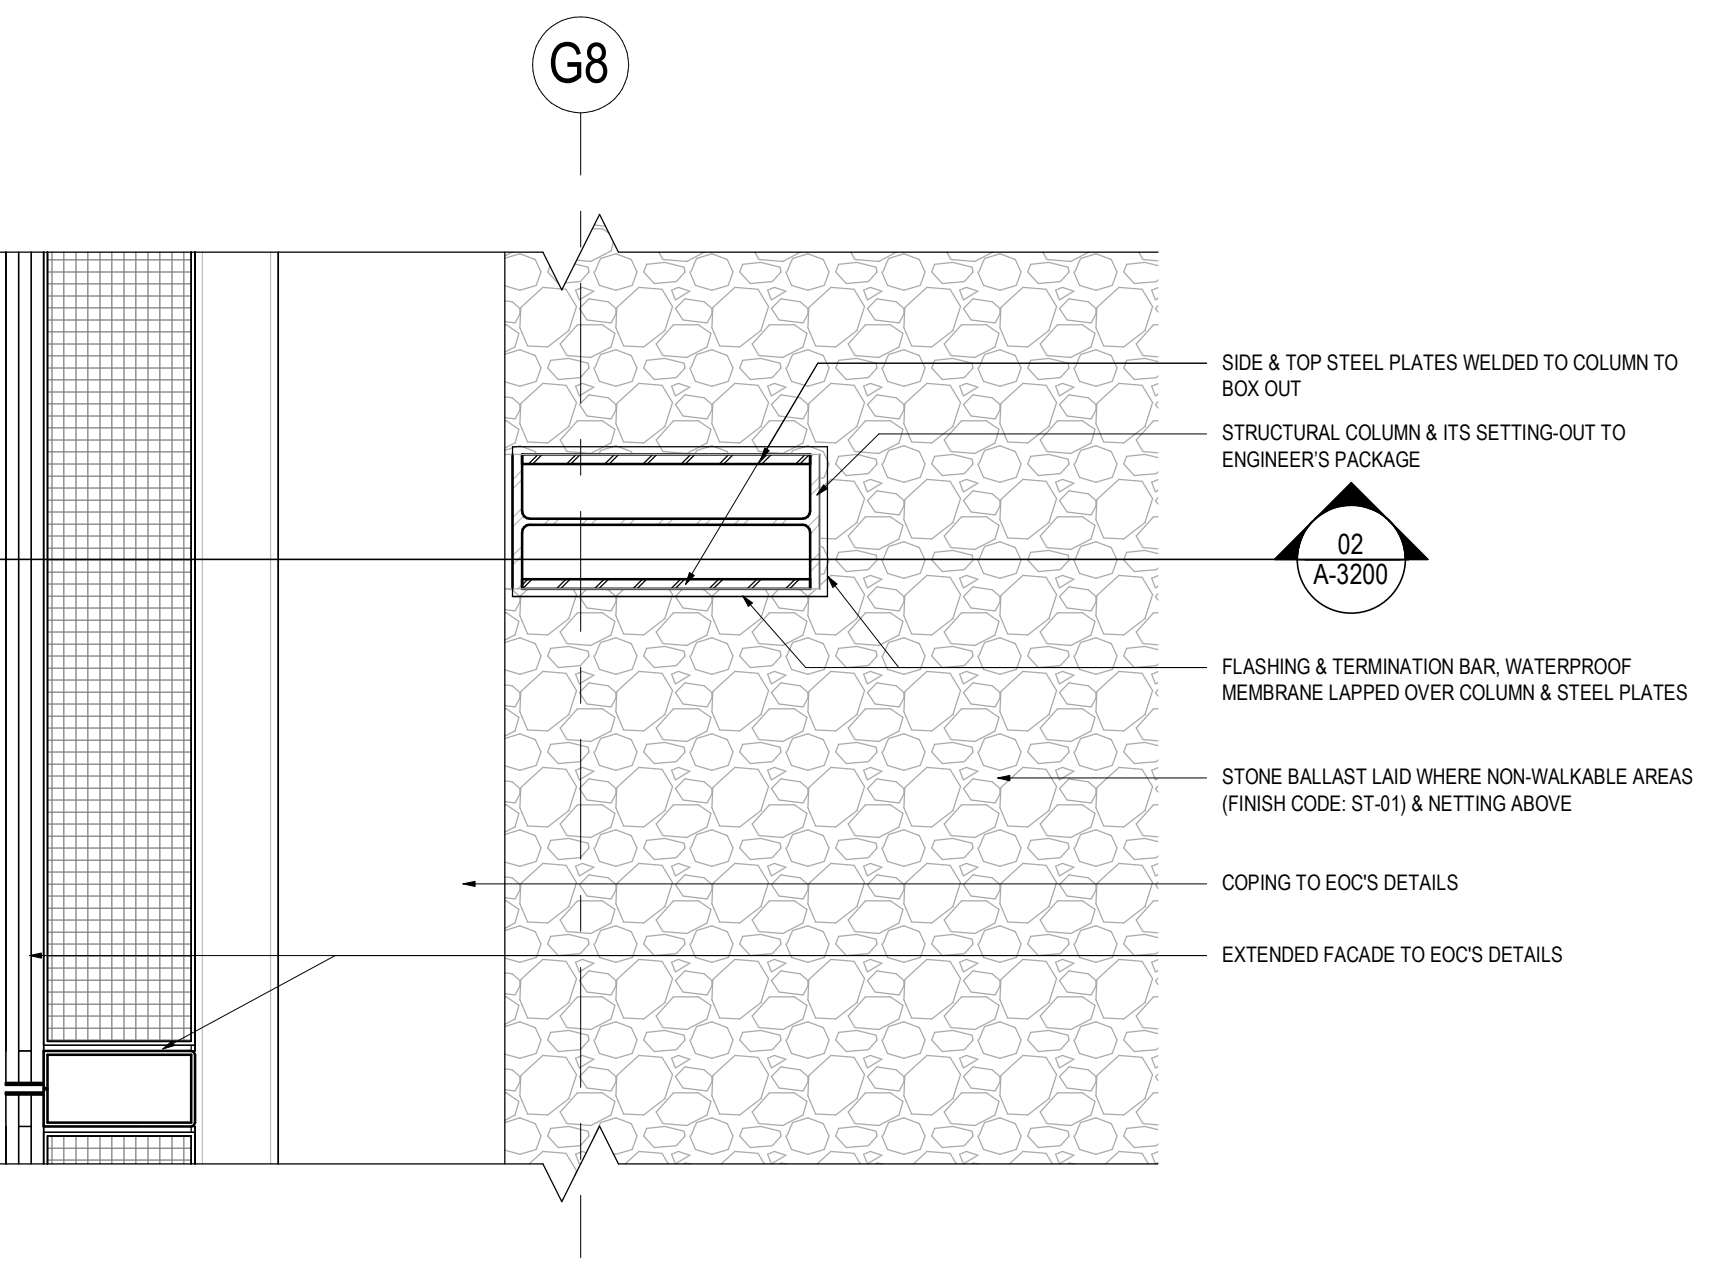


03 DETAIL - BALUSTRADE/COPING INTERFACE @L16
SCALE: 1:10

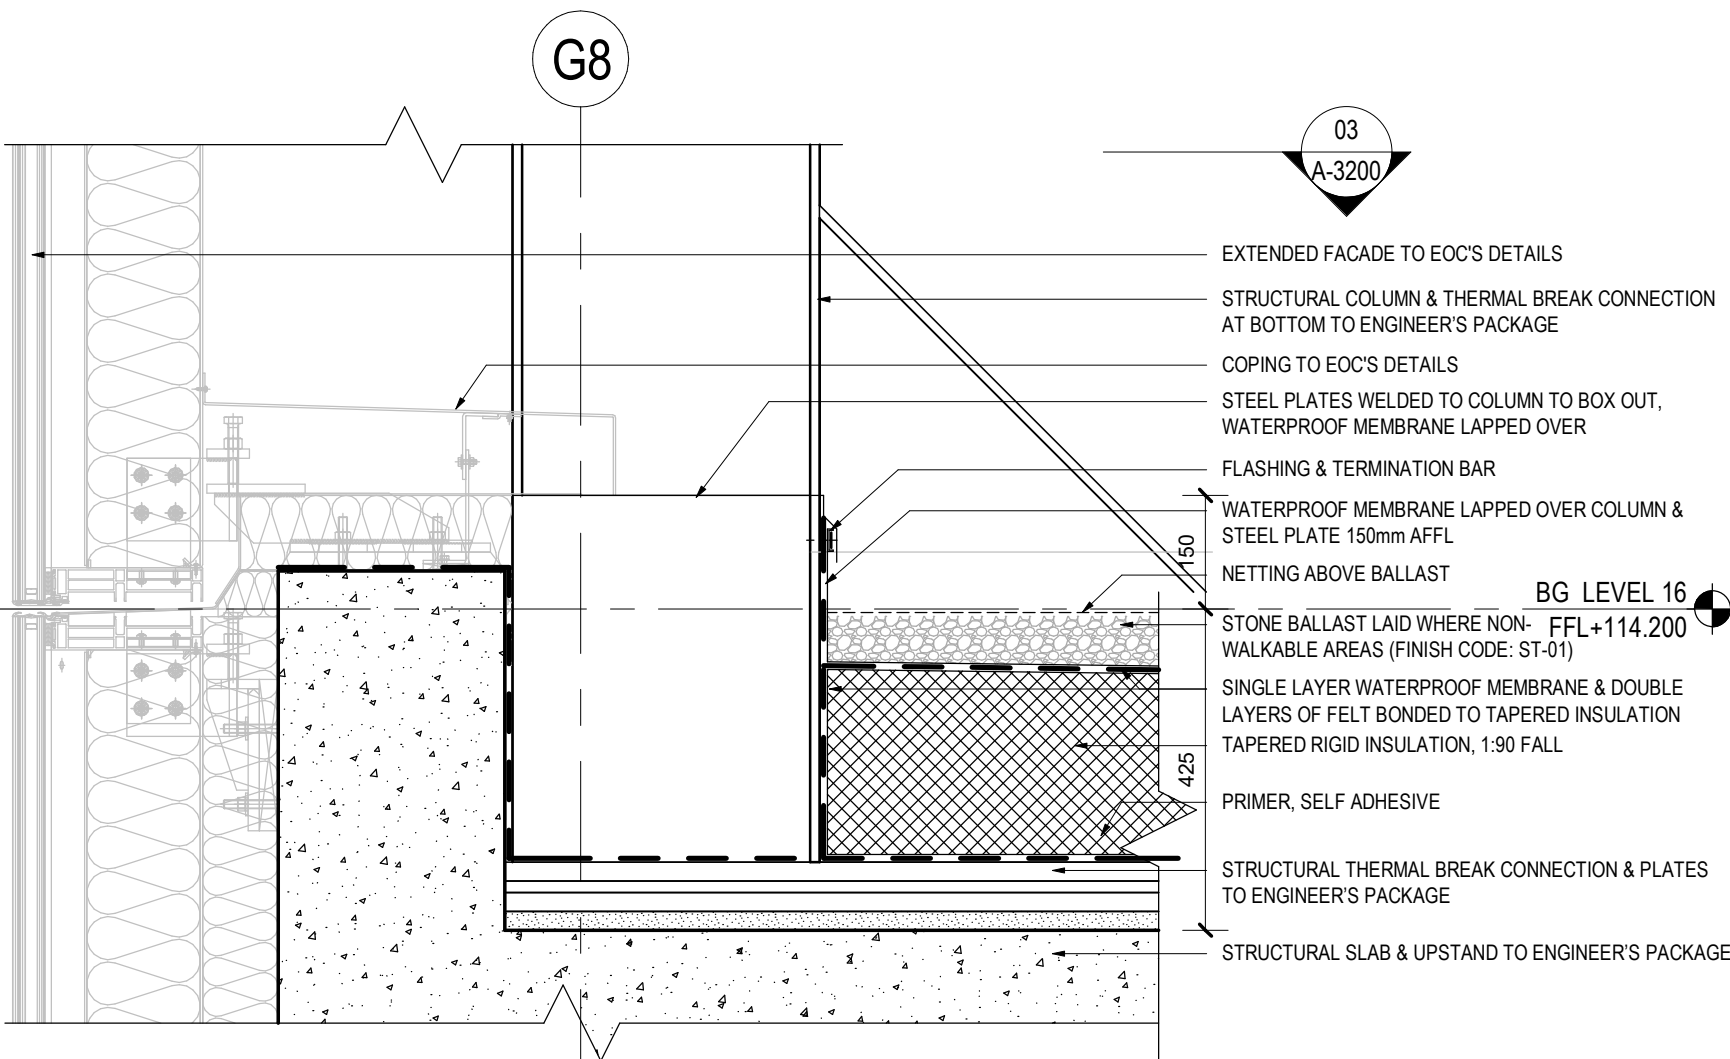

02 DETAIL - EXTENDED BALUSTRADE INTERFACE @L16
SCALE: 1:10

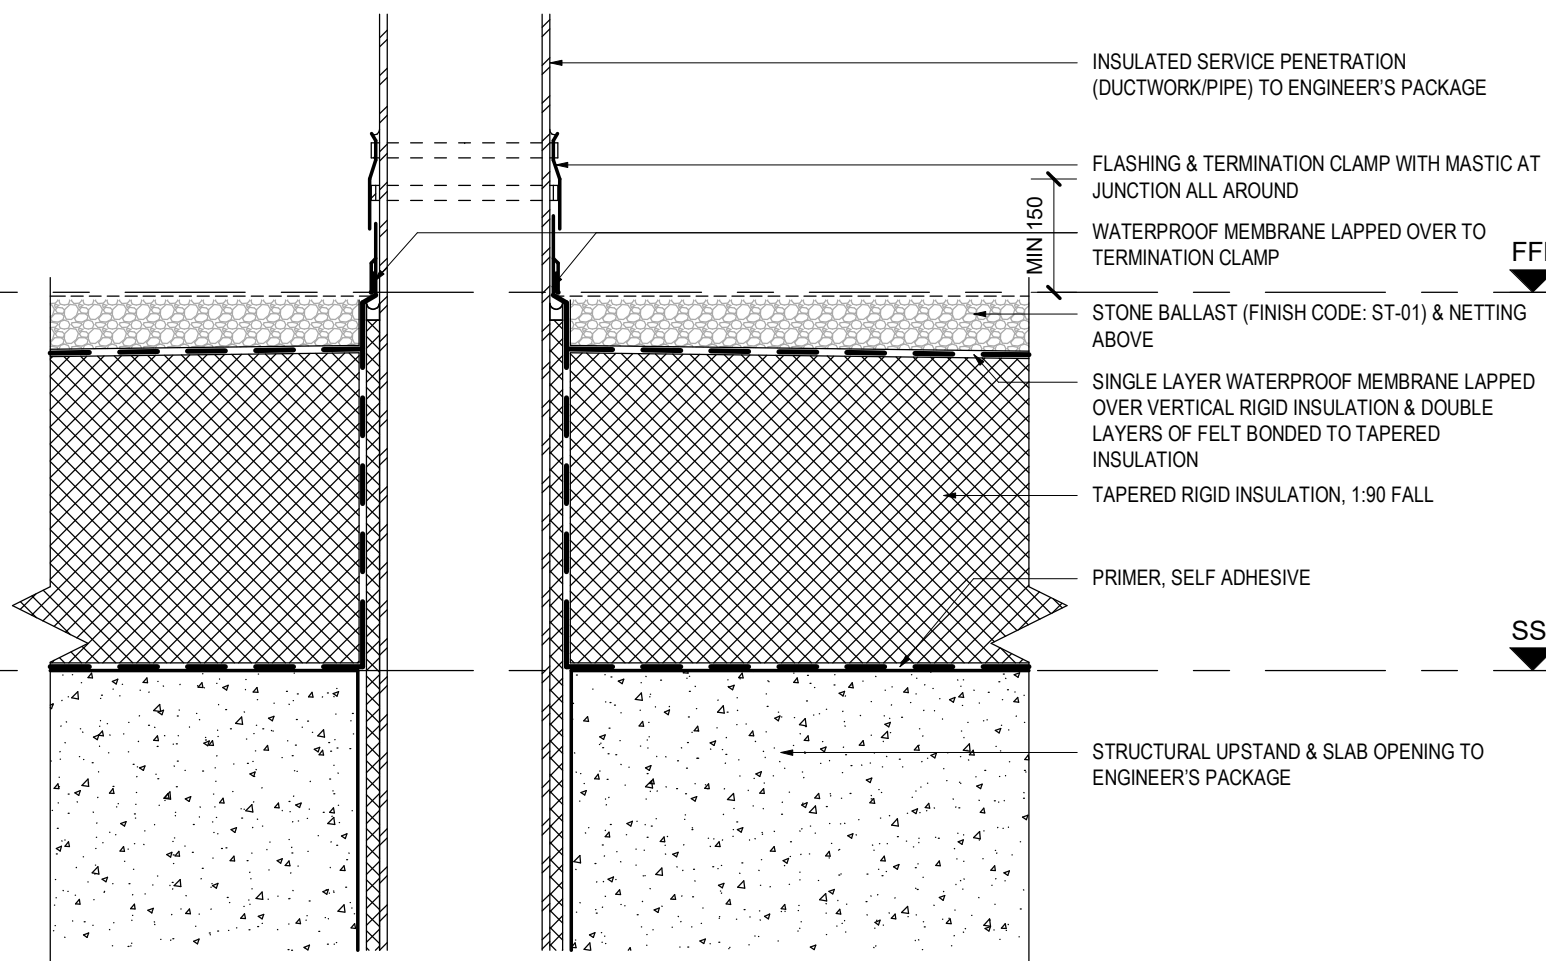

01 DETAIL – BUNDED FLOOR GULLY @L16
SCALE: 1:10

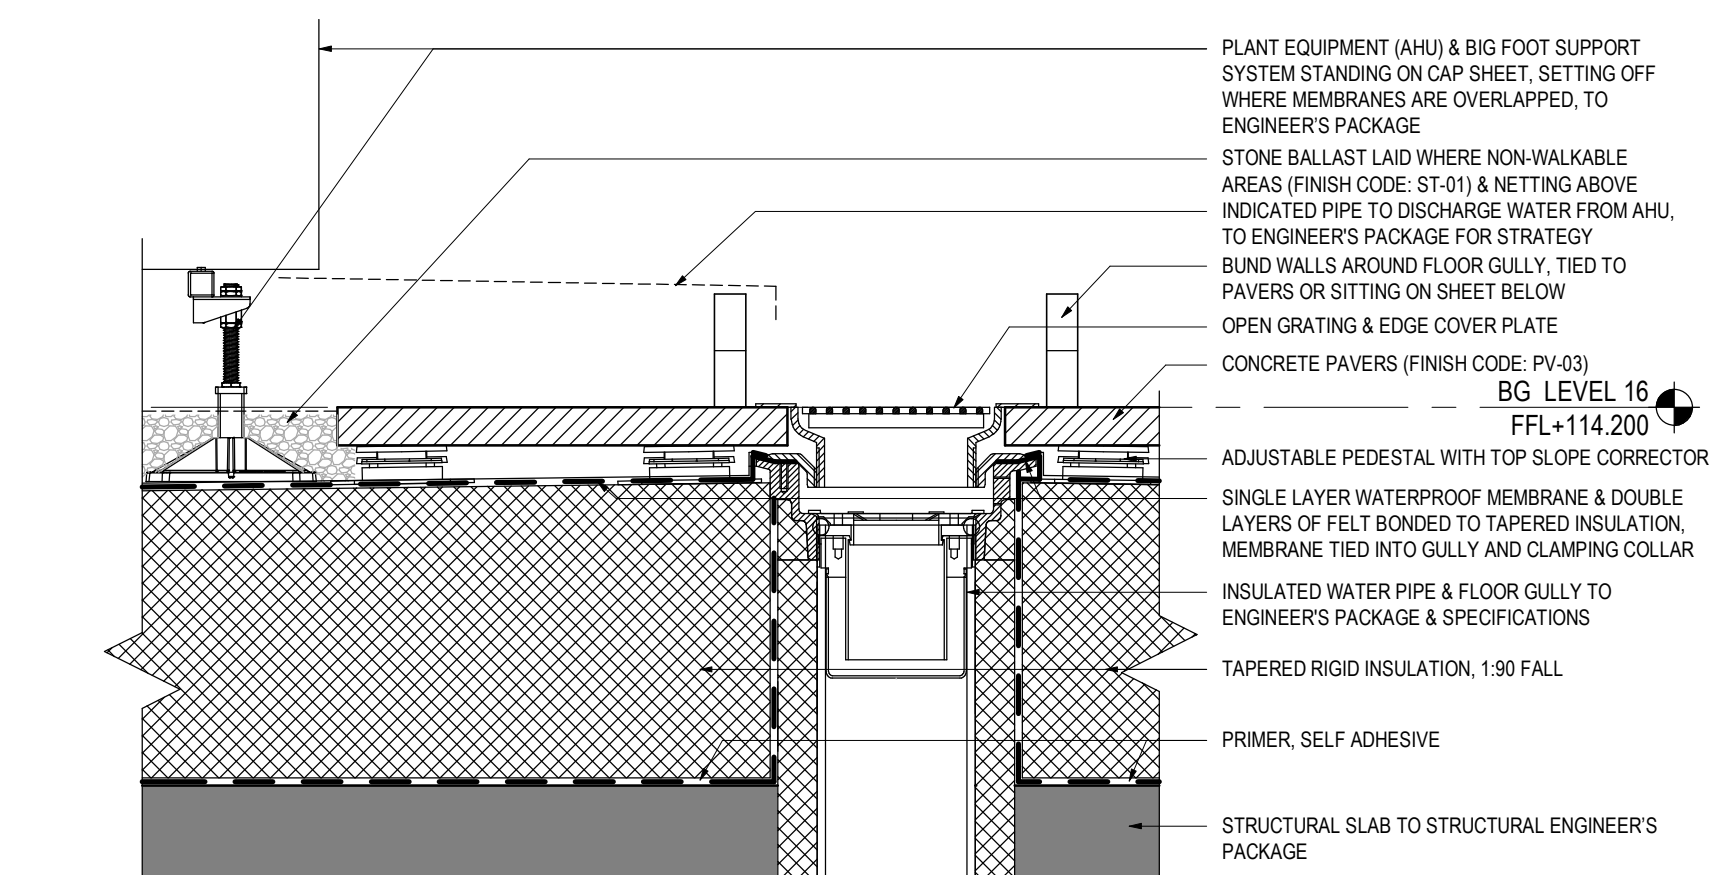

07 DETAIL - EXTERNAL PANEL INTERFACE @L16
SCALE: 1 : 10

T01	05.06.2020	STAGE 4 ISSUE		RW AC
rev	date	revision note		drawn checked

key plan



©2019 Gensler
All rights reserved, including but not limited to The Copyright, Design and Patents Act 1988