



SUBJECT TO STRUCTURAL SURVEY, M & E
ASSESSMENT, CONFIRMATION OF LEGAL
BOUNDARIES, CONSTRAINTS, PLANNING AND
HIGHWAYS APPROVAL

THIS SCHEME IS BASED ON ESTIMATED THIRD
PARTY INFORMATION AD AS SUCH THP ARE
NOT LIABLE FOR ANY DISCREPANCIES

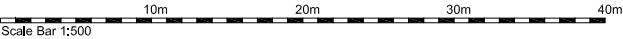

Rev	Date	Description	Rev By	Chk'd By
Project Title	PROPOSED OFFICE CONVERSION			
	2-4 KINGS ROAD READING RG1 3AA			
Client	PINEMACE			
Status	PLANNING			
Scale	1:500	Drawing Size	A3	
Date	29/07/2021	Drawn By	CBG	Checked TVT
Drawing Title	PROPOSED BLOCK PLAN			
Job-Dwg No	17251-118			Rev -
☐	2 St. Johns North, Wakefield, WF1 3QA t. 01924 291800			
☐	Carvers Warehouse, 77 Dale Street, Manchester, M1 2HG t. 0161 2388555			
☐	The Old Rectory, 79 High Street, Newport Pagnell, MK16 8AB t. 01908 211377			
☒	101 London Road, Reading, RG1 5BY t. 0118 9507700			
☐	10 Gees Court, St Christophers Place, London, W1U 1JJ t. 0207 4091215			

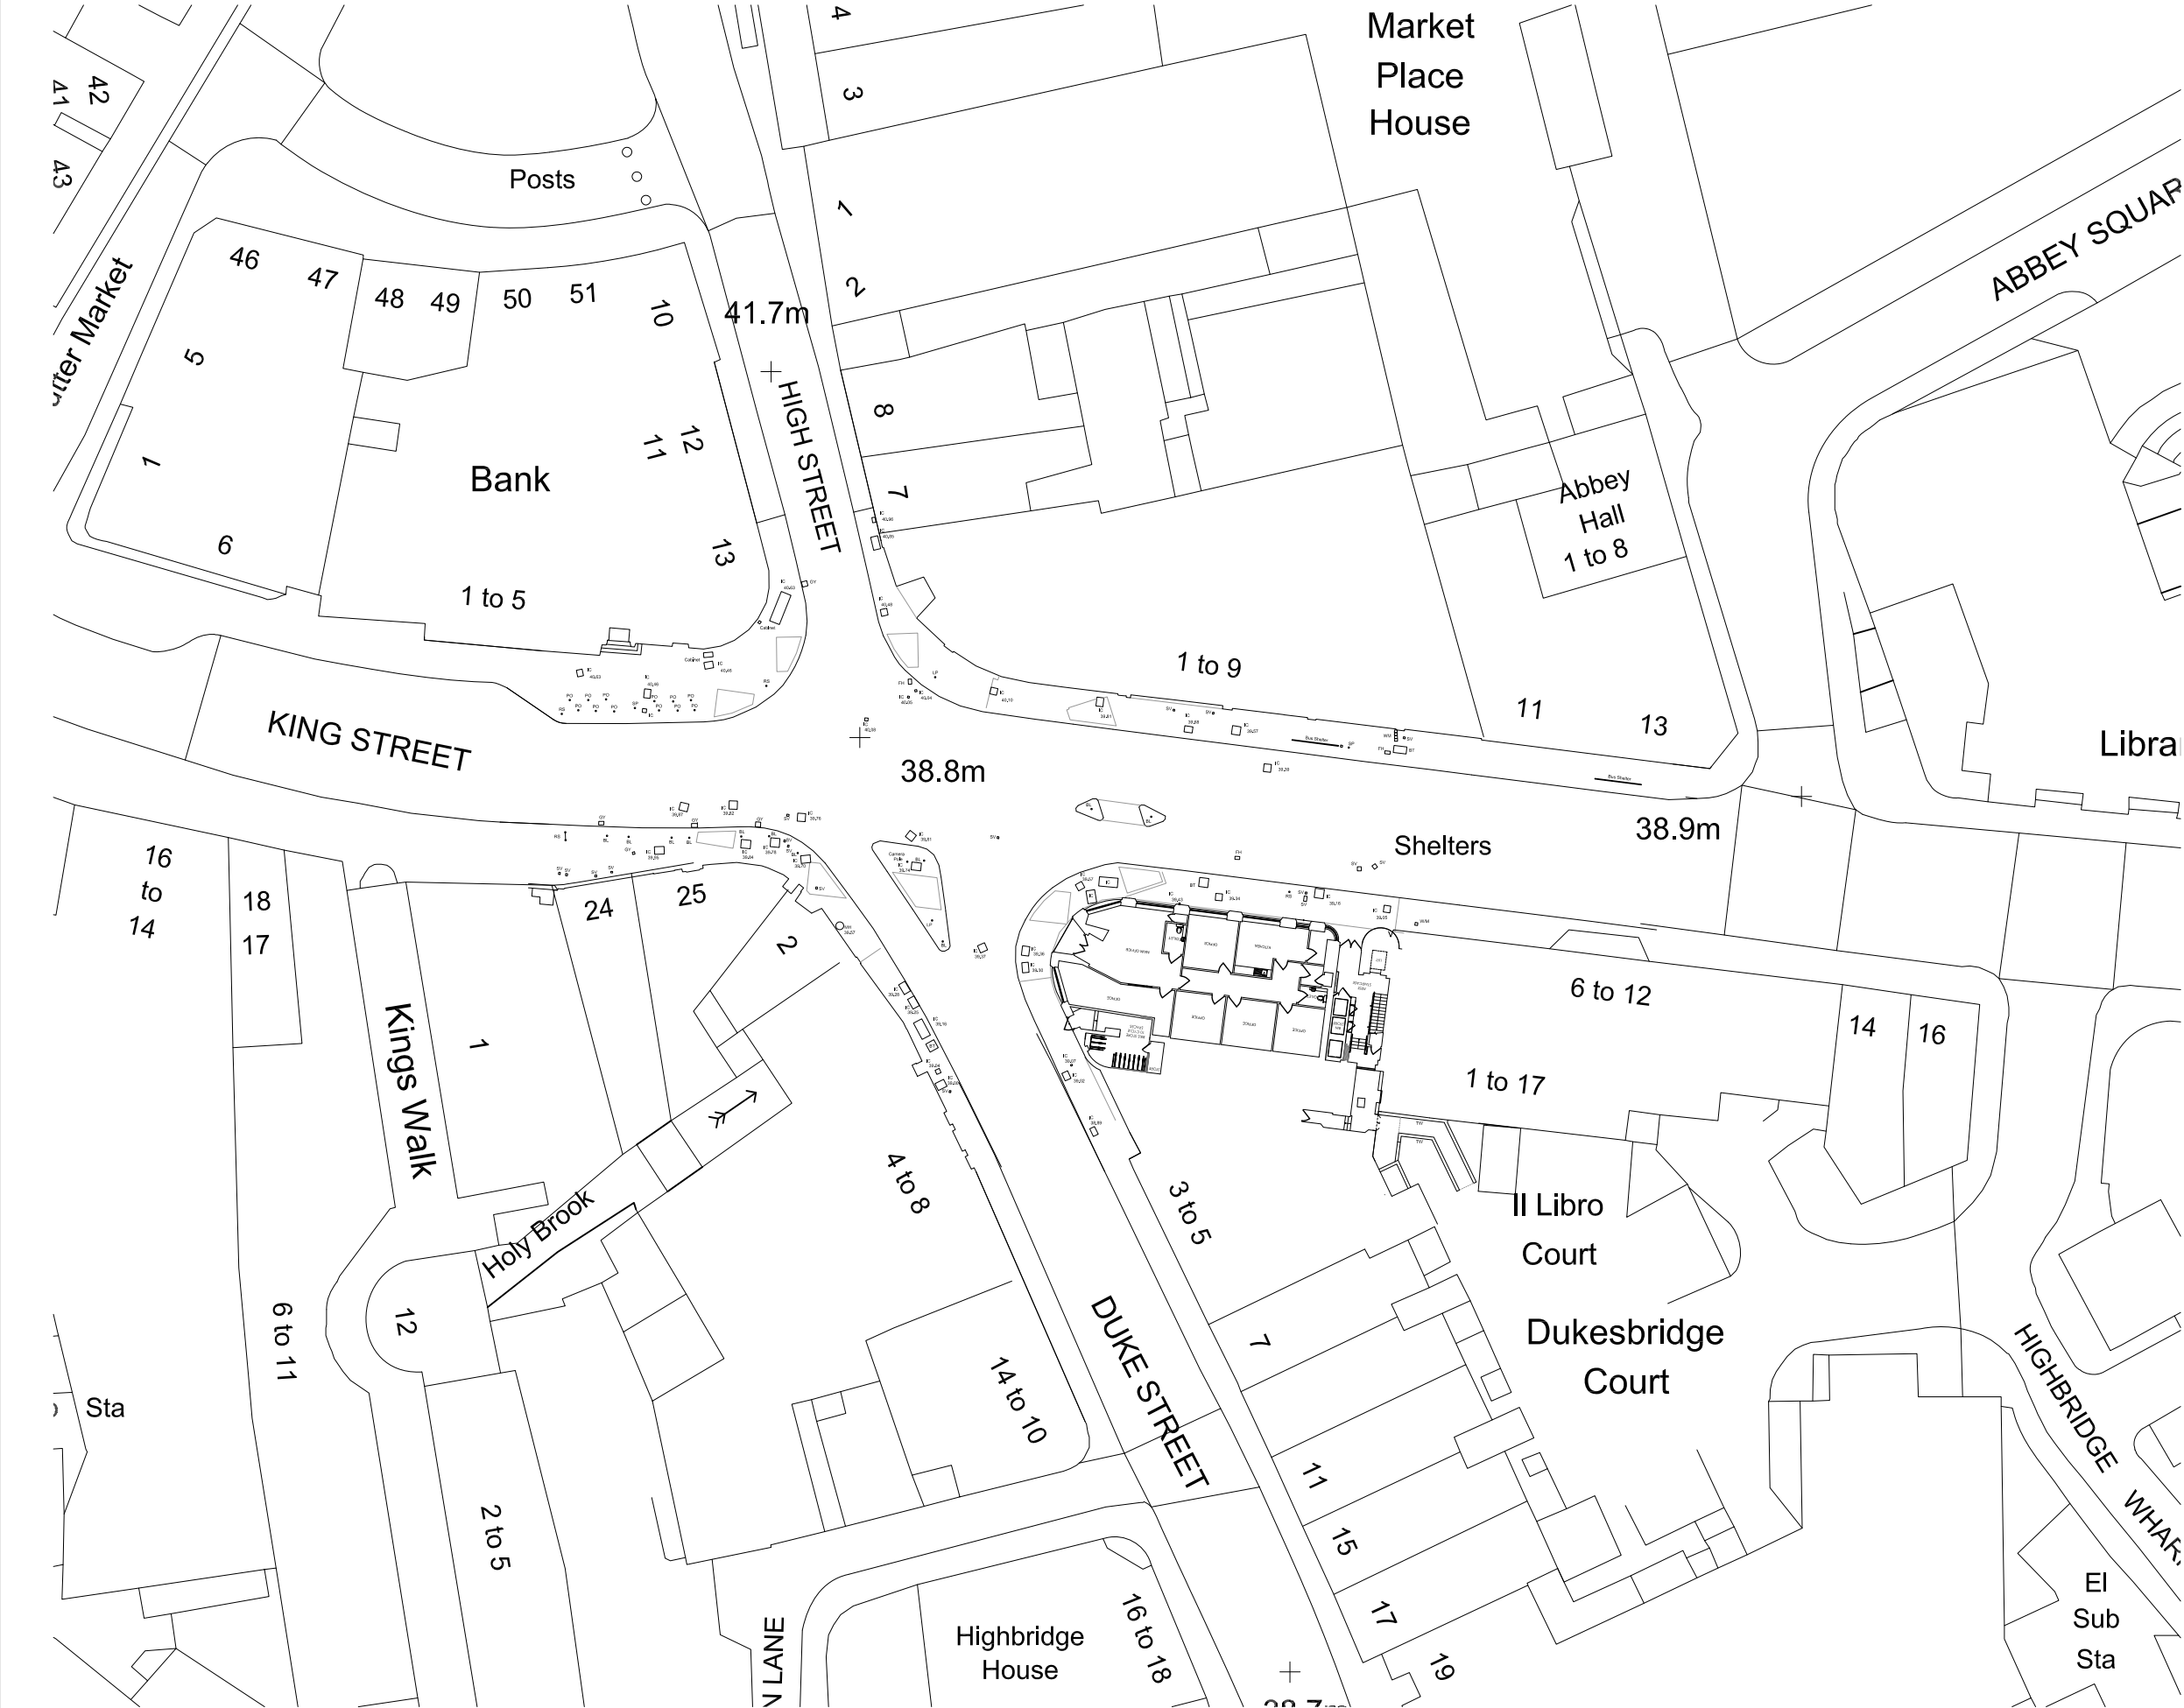

THE
HARRIS
PARTNERSHIP

ARCHITECTS

www.harrispartnership.com

