


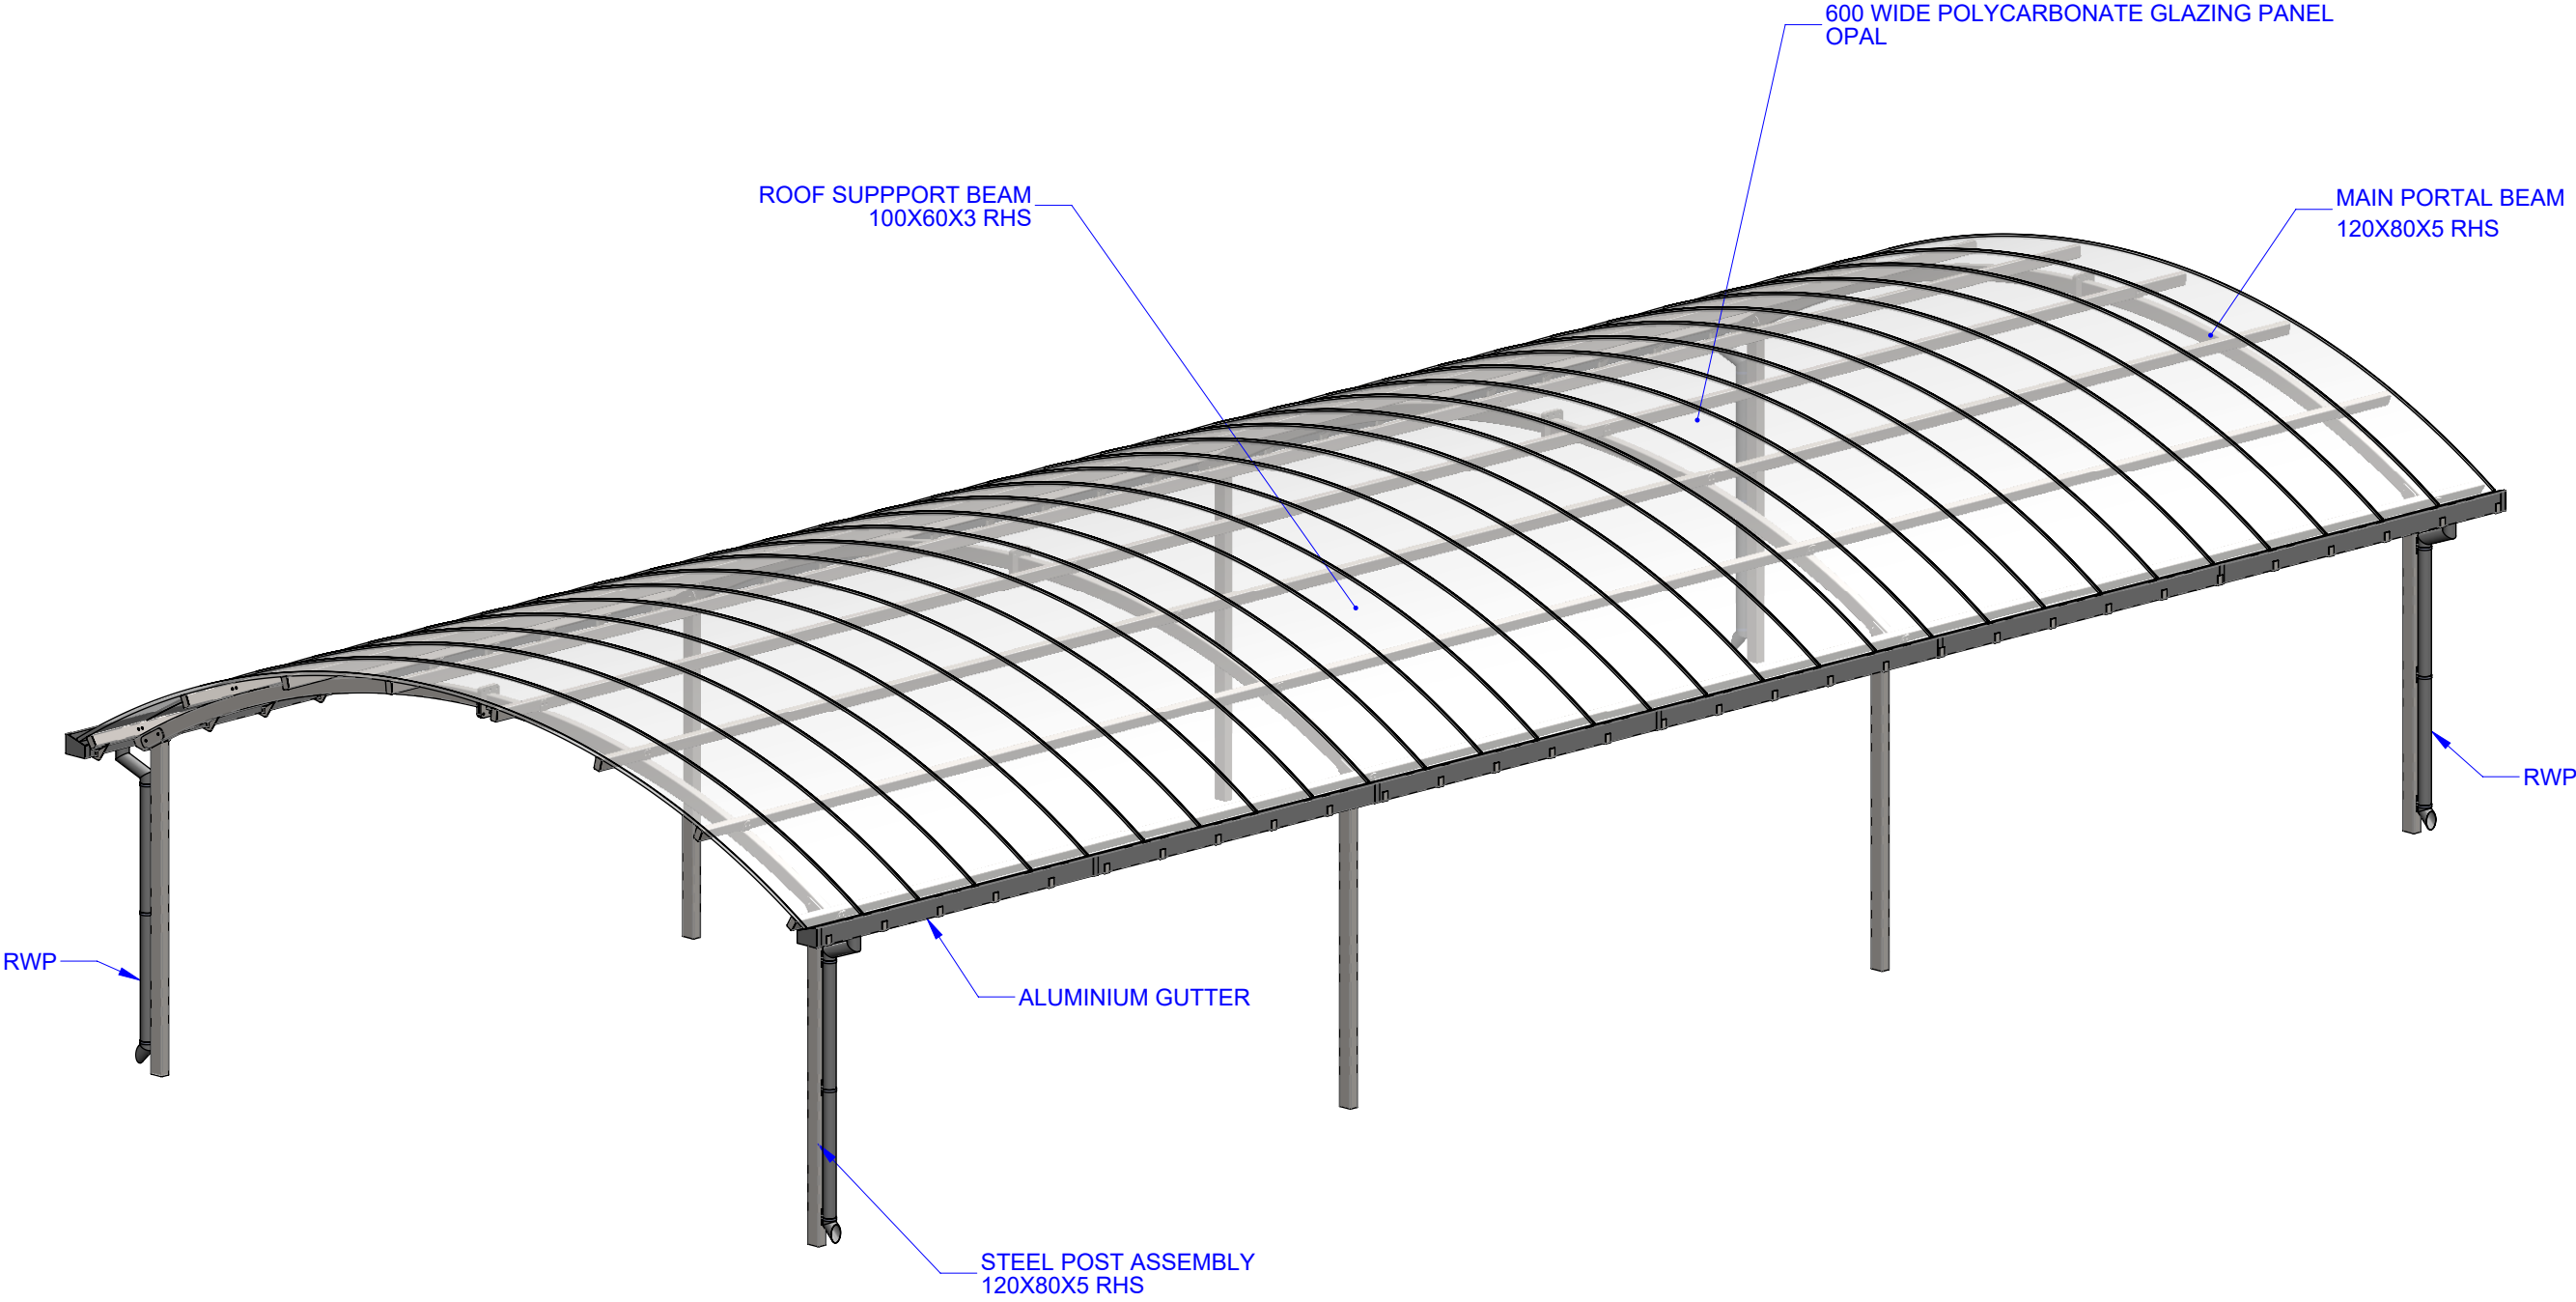


General Notes:
All Dimensions in mm - Do not scale from drawing - If in doubt ASK!
This drawing is not to be used for set out without specific instructions from A & S.
All foundations are indicative only and will depend on site conditions.
Datum is normally inside floor level but this should be checked.

NOT TO BE USED FOR SET OUT OR INSTALLATION

Project Berkshire Maestros		
Date Issued 03/06/2021	Drawn By RJ	Ch'd By RP
Drg No. BRKM-001A	Issue. A	Scale NTS



A&S Landscape
March Way, Battlefield Enterprise Park
Shrewsbury - Shropshire - SY1 3JE
Telephone: 01743 444100
Email: sales@aandslandscape.com

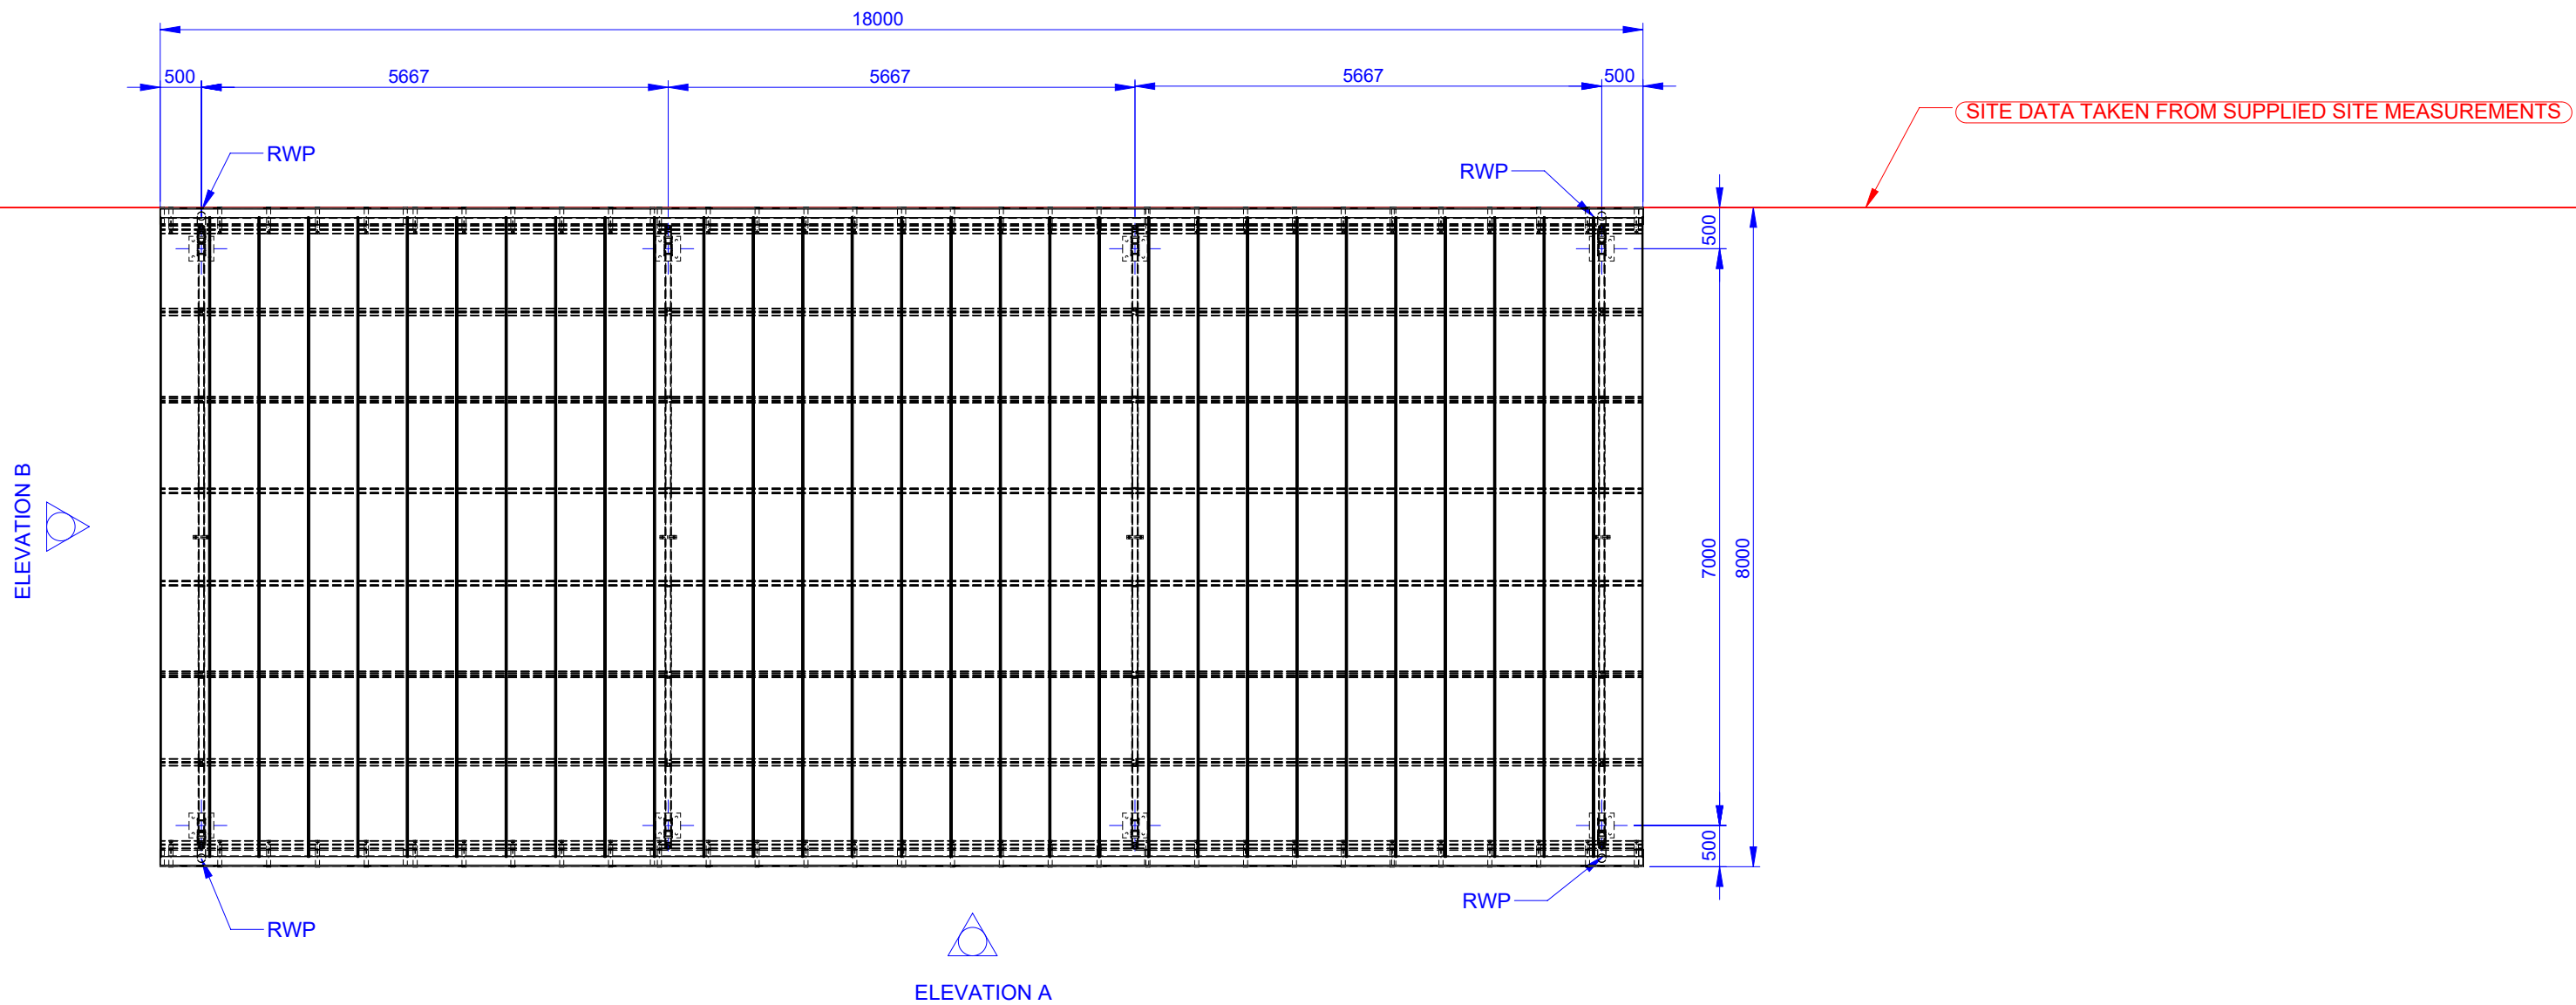


General Notes:
All Dimensions in mm - Do not scale from drawing - If in doubt ASK!
This drawing is not to be used for set out without specific instructions from A & S.
All foundations are indicative only and will depend on site conditions.
Datum is normally inside floor level but this should be checked.


NOT TO BE USED FOR SET OUT OR INSTALLATION
Top of concrete level given is first pour level, base backfill is also with concrete. Suggested base sizes will only be given after drawings have been approved.

Project Berkshire Maestros		
Date Issued 03/06/2021	Drawn By RJ	Ch'd By RP
Drg No. BRKM-002A	Issue. A	Scale 1:80



A&S Landscape
March Way, Battlefield Enterprise Park
Shrewsbury - Shropshire - SY1 3JE
Telephone: 01743 444100
Email: sales@aandslandscape.com

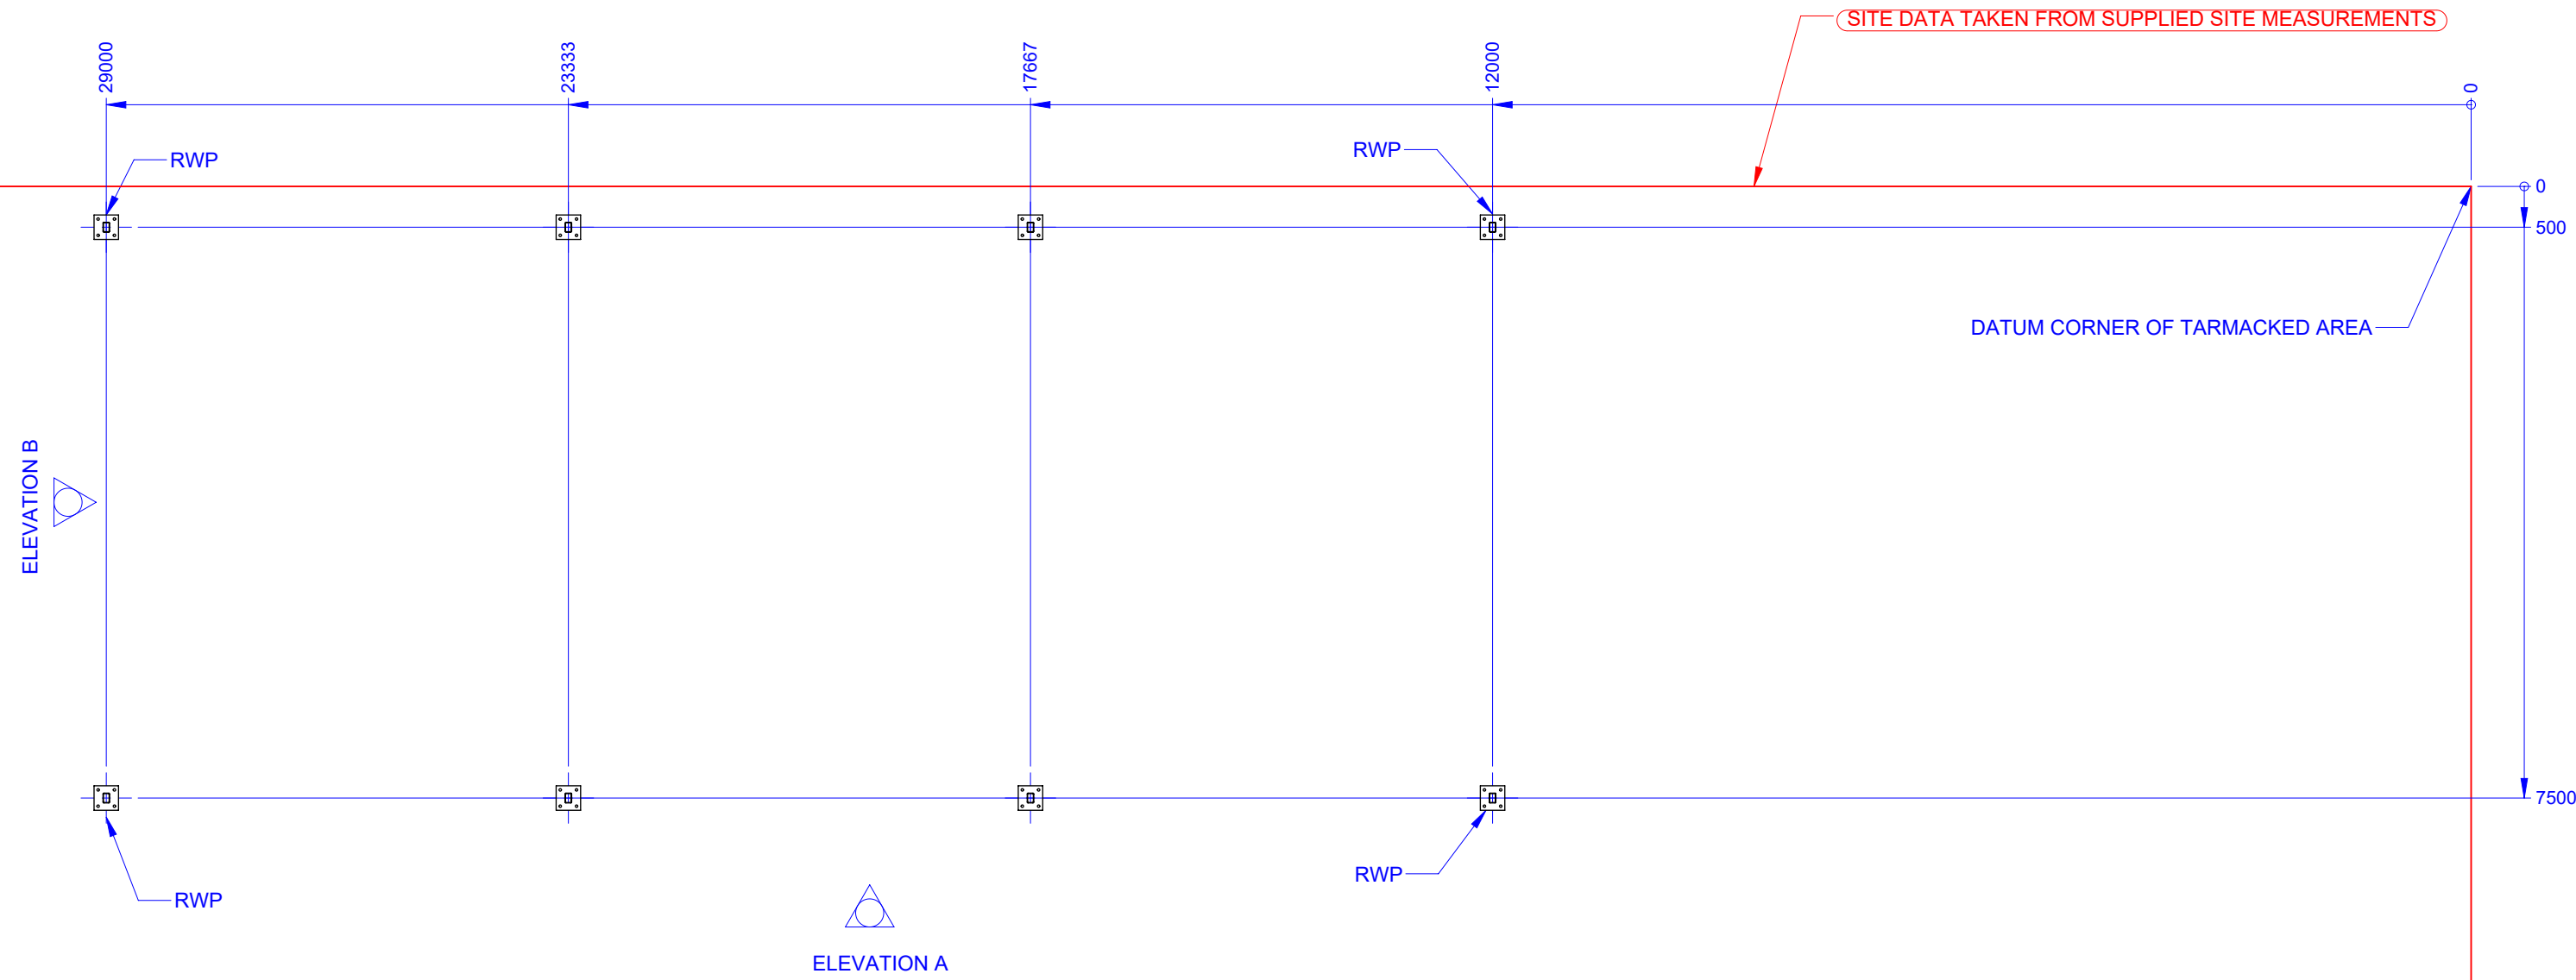

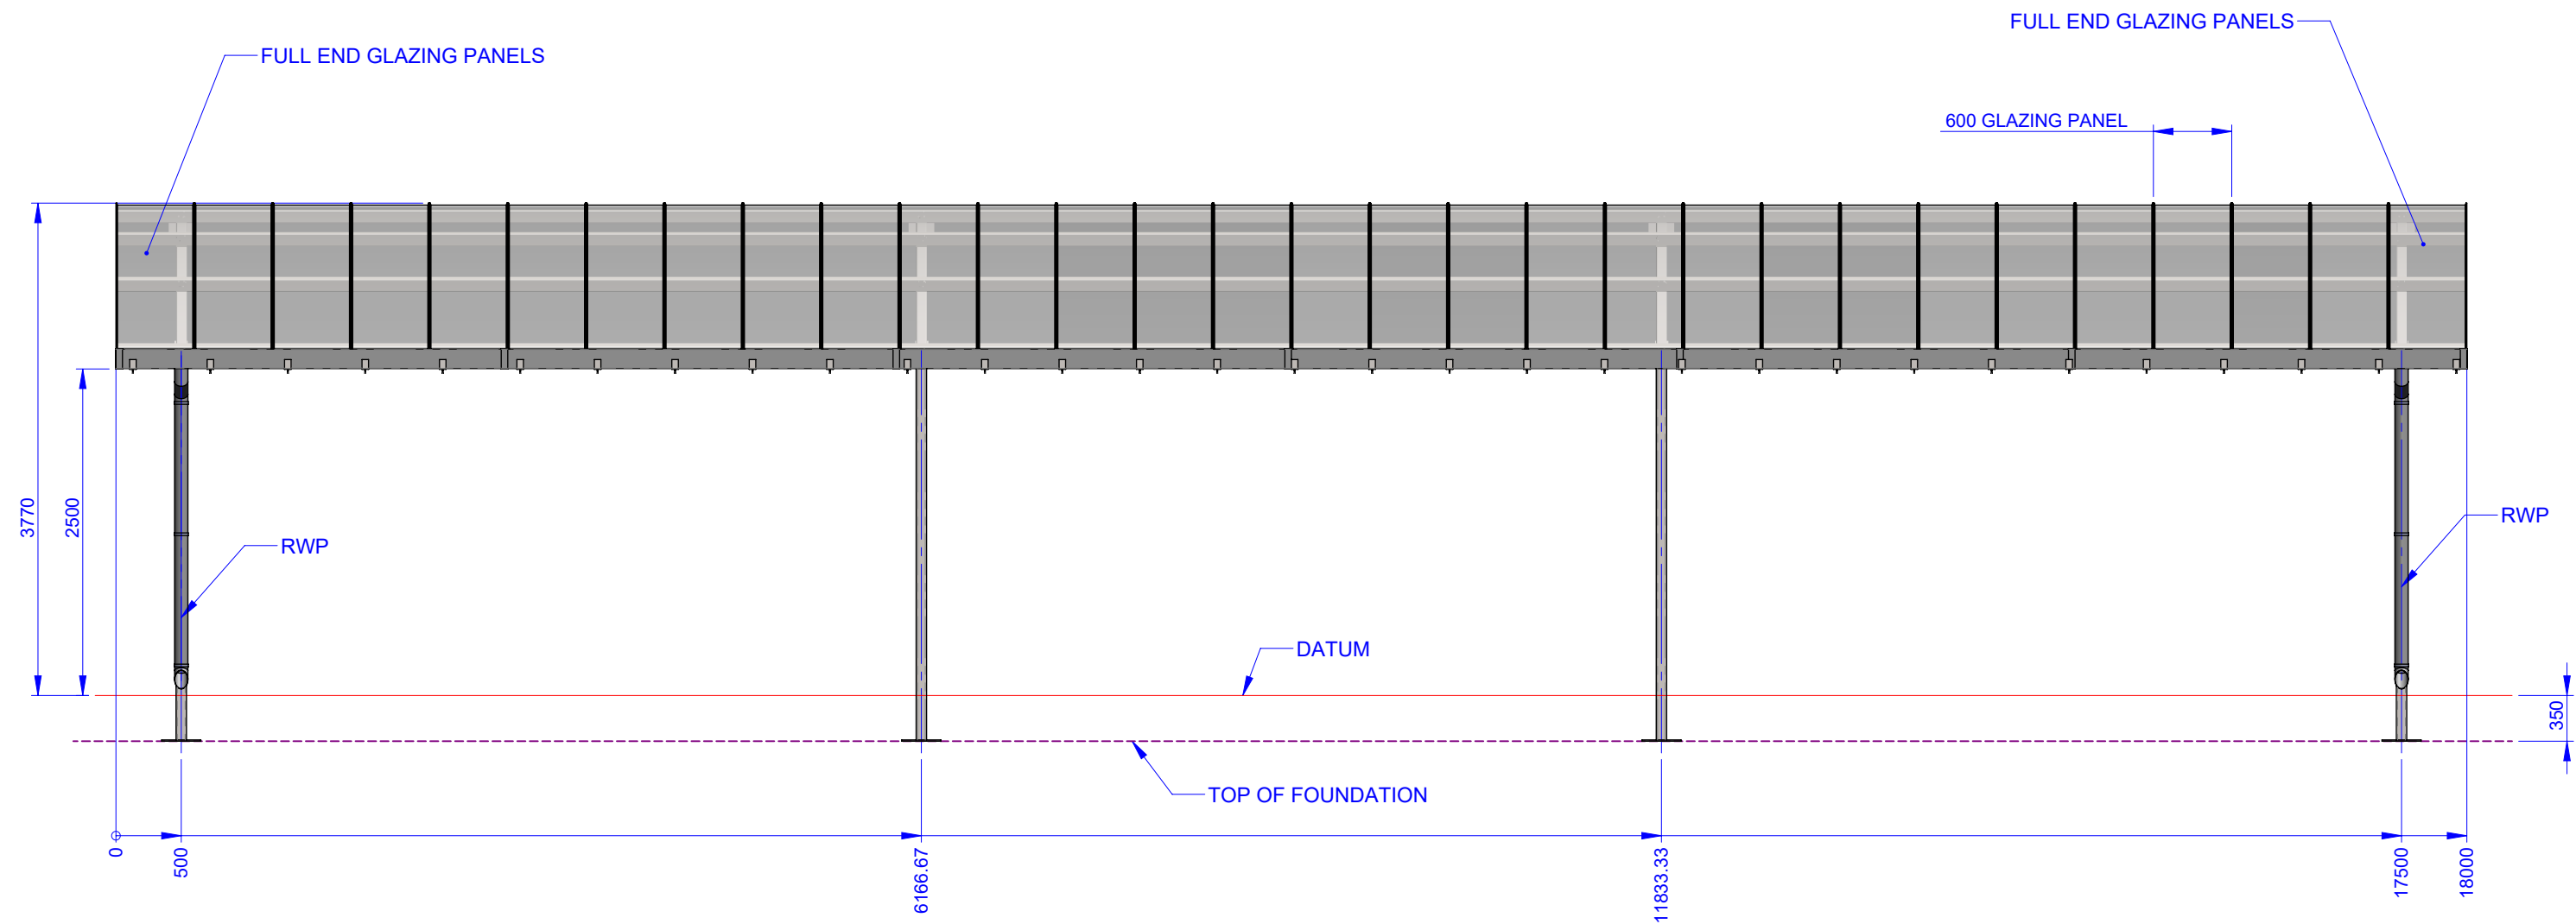


General Notes:
All Dimensions in mm - Do not scale from drawing - If in doubt ASK!
This drawing is not to be used for set out without specific instructions from A & S.
All foundations are indicative only and will depend on site conditions.
Datum is normally inside floor level but this should be checked.

NOT TO BE USED FOR SET OUT OR INSTALLATION
Top of concrete level given is first pour level, base backfill is also with concrete. Suggested base sizes will only be given after drawings have been approved.

Project Berkshire Maestros		
Date Issued 03/06/2021	Drawn By RJ	Ch'd By RP
Drg No. BRKM-003	Issue. A	Scale 1:50



A&S Landscape
March Way, Battlefield Enterprise Park
Shrewsbury - Shropshire - SY1 3JE
Telephone: 01743 444100
Email: sales@aandslandscape.com

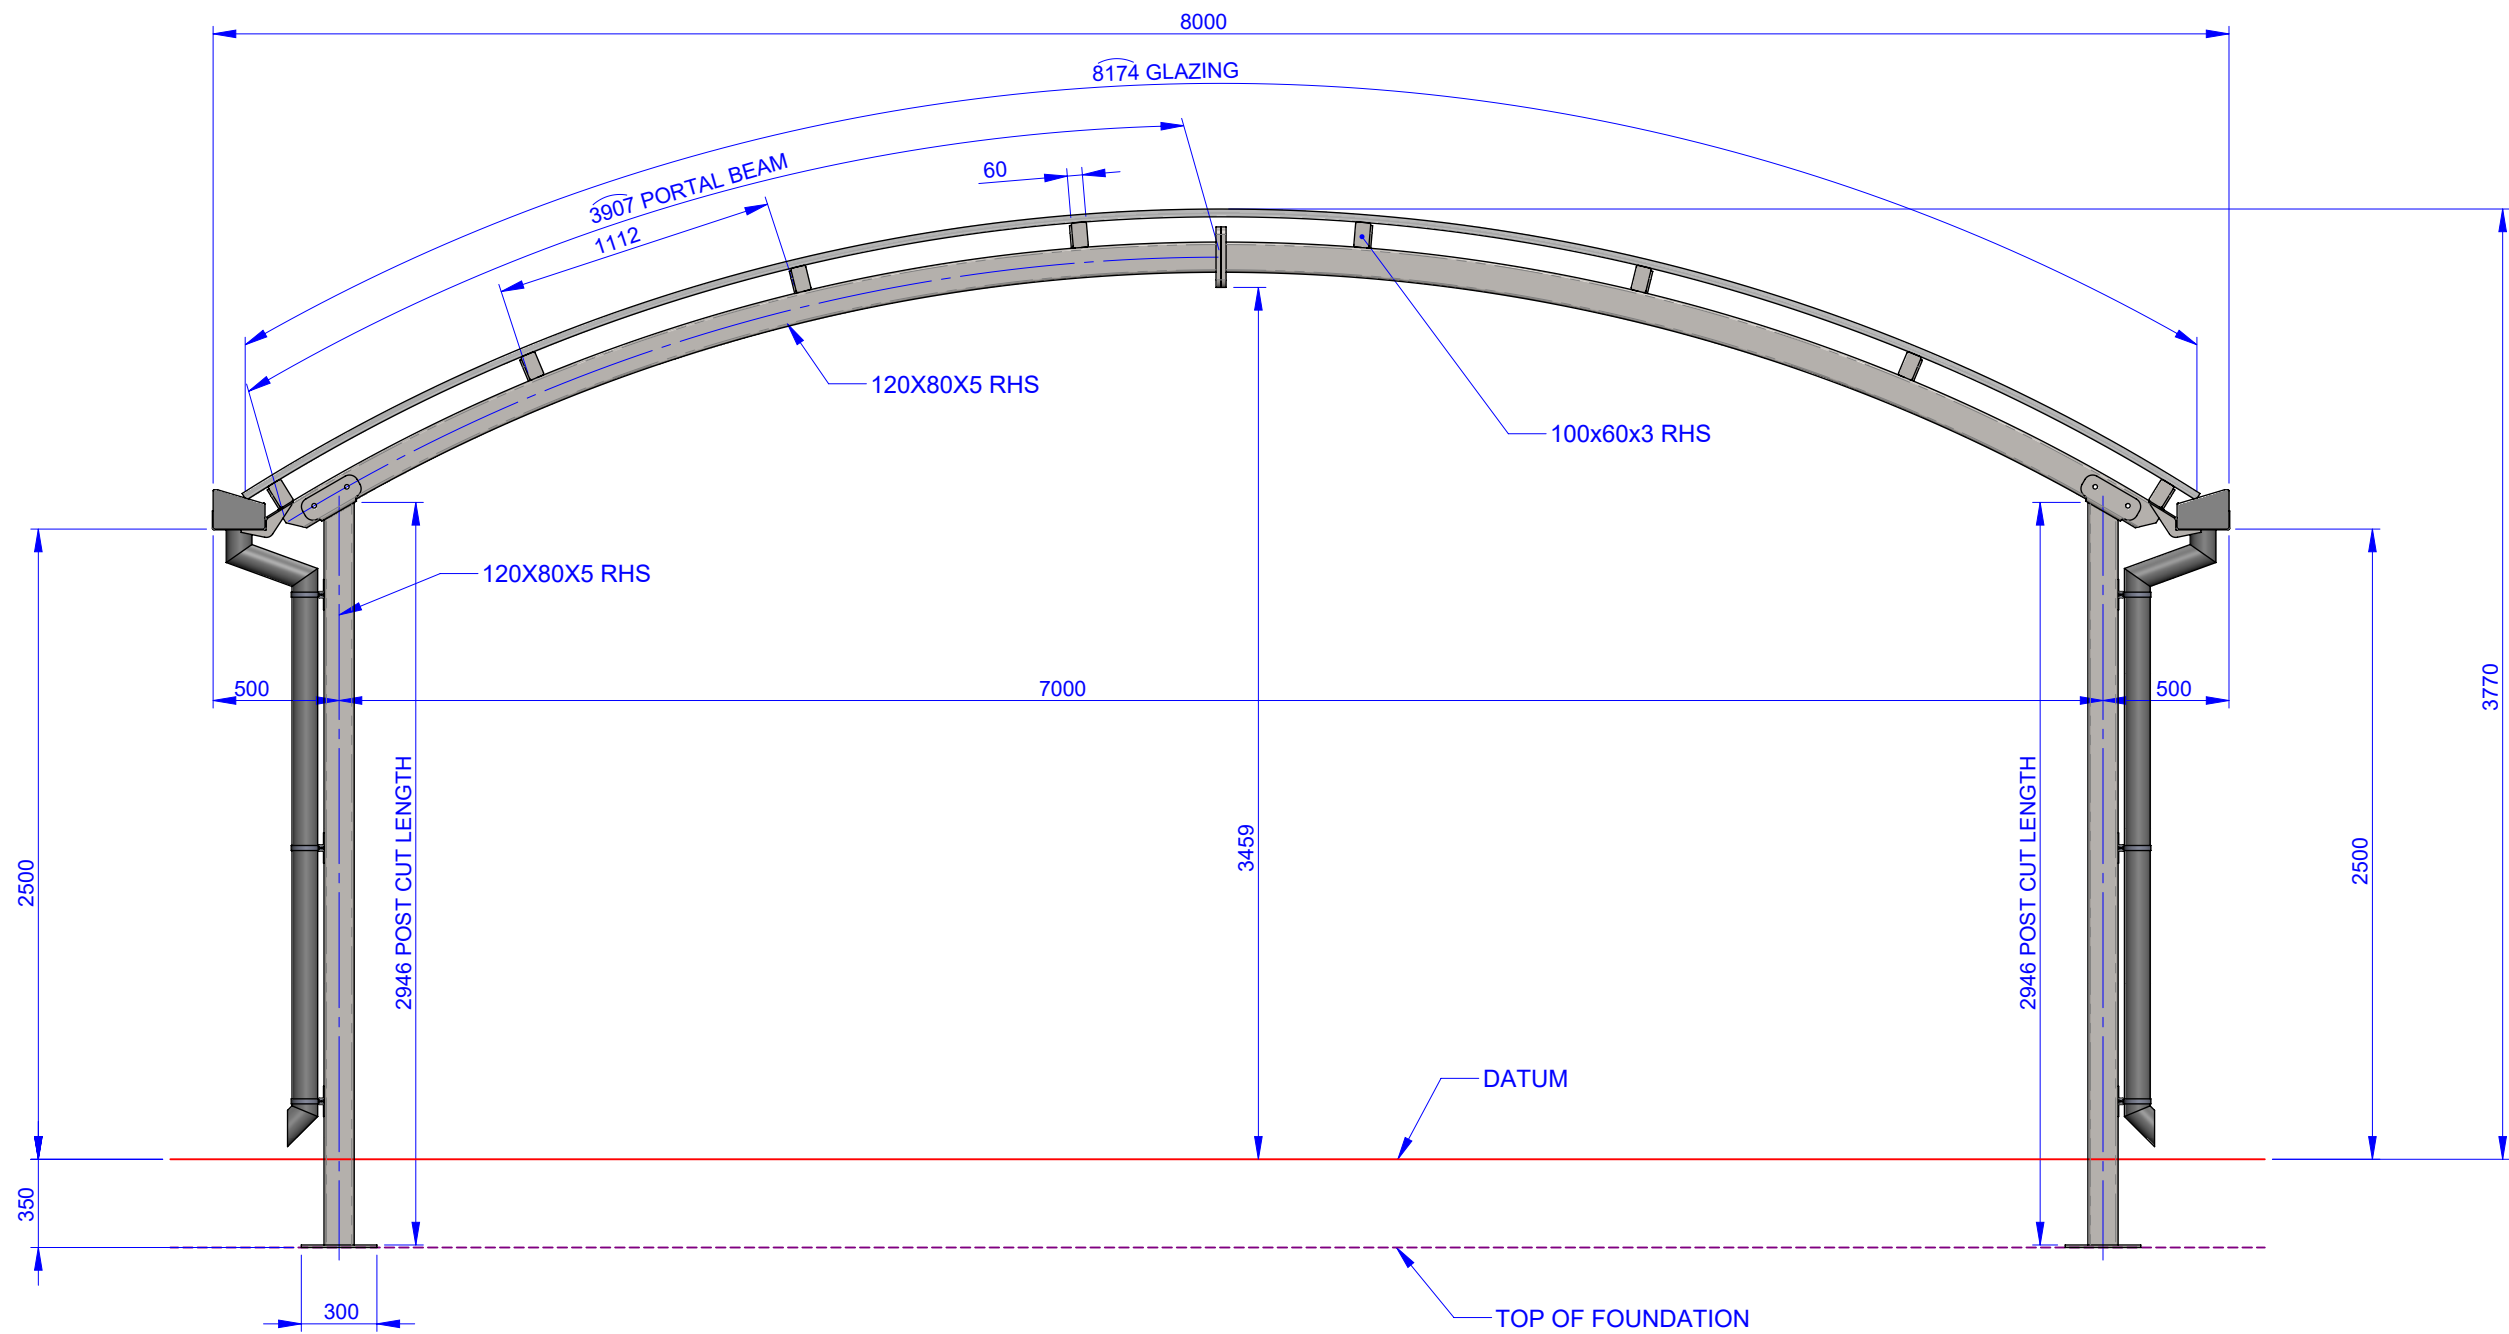

General Notes:
All Dimensions in mm - Do not scale from drawing - If in doubt ASK!
This drawing is not to be used for set out without specific instructions from A & S.
All foundations are indicative only and will depend on site conditions.
Datum is normally inside floor level but this should be checked.

NOT TO BE USED FOR SET OUT OR INSTALLATION
Top of concrete level given is first pour level, base backfill is also with concrete. Suggested base sizes will only be given after drawings have been approved.

Project Berkshire Maestros		
Date Issued 03/06/2021	Drawn By RJ	Ch'd By RP
Drg No. BRKM-004	Issue. A	Scale 1:30



A&S Landscape
March Way, Battlefield Enterprise Park
Shrewsbury - Shropshire - SY1 3JE
Telephone: 01743 444100
Email: sales@aandslandscape.com