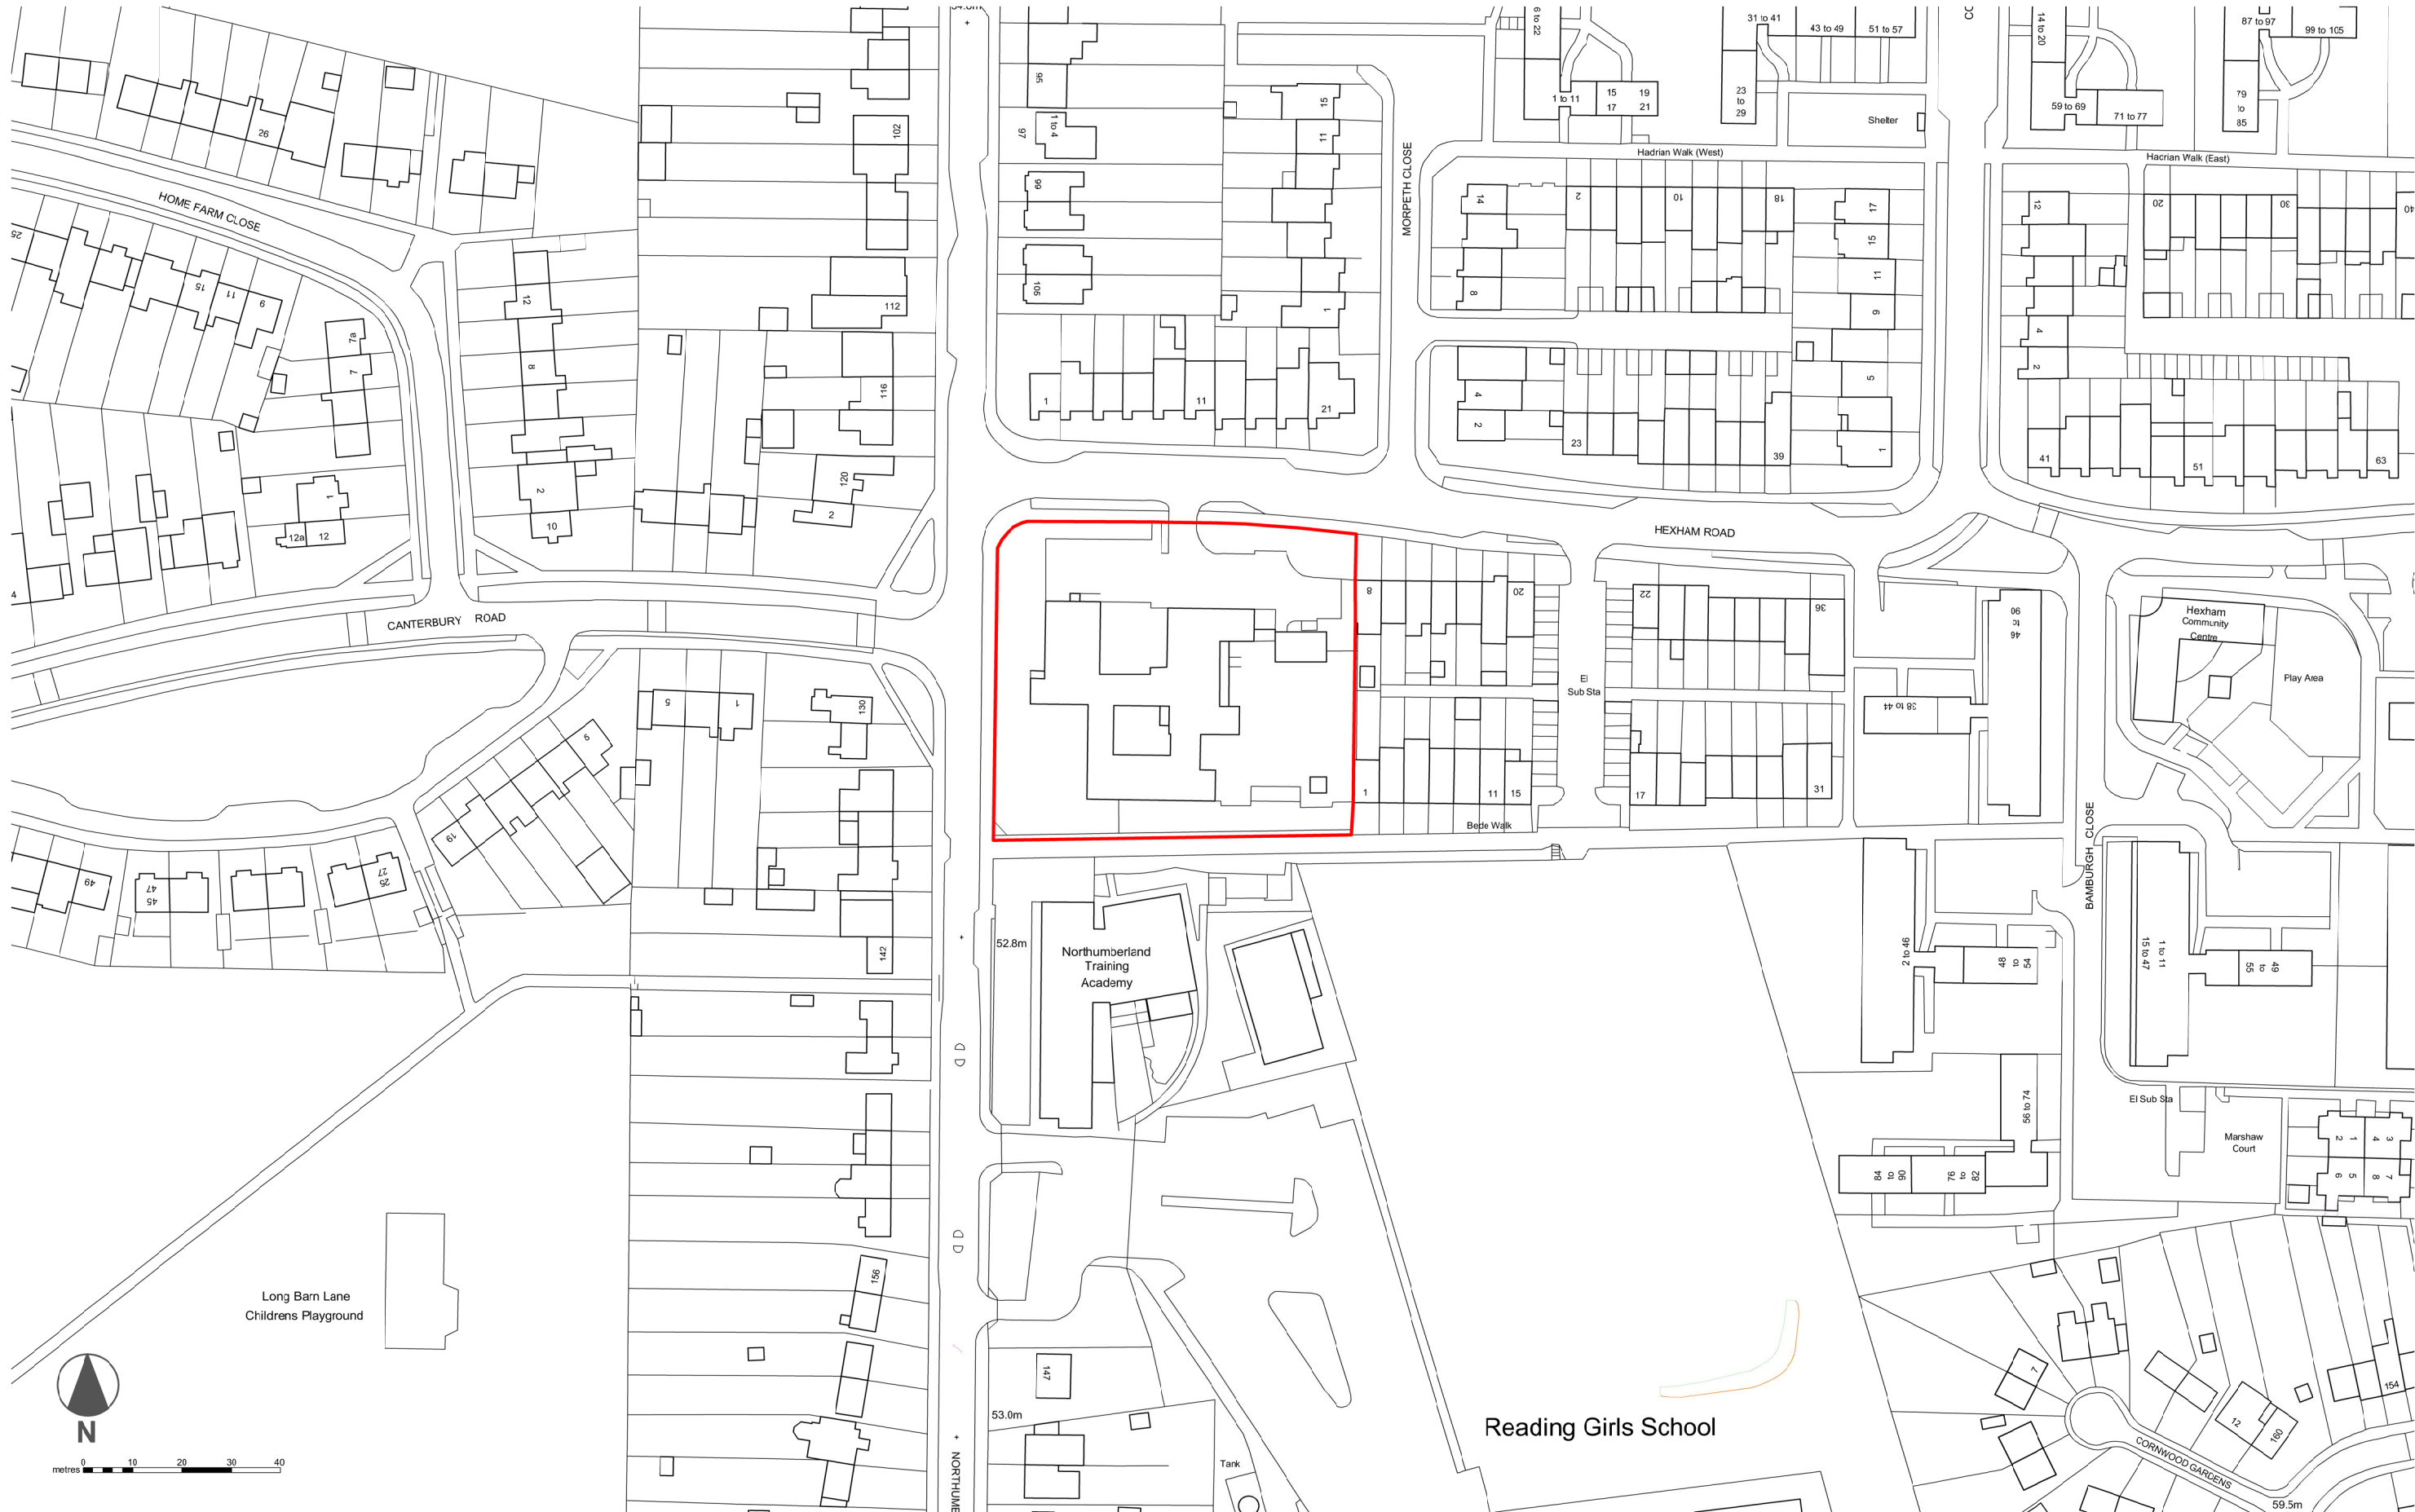


HCC Property Services,
Three Minsters House,
76 High Street, Winchester SO23 8UL.
tel: (01962) 847801

Notes

1 This drawing is © copyright Hampshire County Council 2012. No unauthorised reproduction permitted. All rights reserved.

2 No dimensions are to be scaled from this drawing

3 This map is reproduced from Ordnance Survey material with the permission of Ordnance Survey on behalf of the controller of Her Majesty's Stationary Office © Crown Copyright. Unauthorised reproduction infringes Crown Copyright and may lead to prosecution or civil proceedings. (100019180), (20'2)

rev	description	date	by

PROJECT The Willows Demolition Planning Application				SHEET CONTENTS Location Plan	
SCALE @ A1 1:1250 @ A3		DATE 25/09/20	DRAWN. LT	CHKD. ---	DRAWING No.
					FILE REF. <i>File name</i>
Property Services					REVISION

