



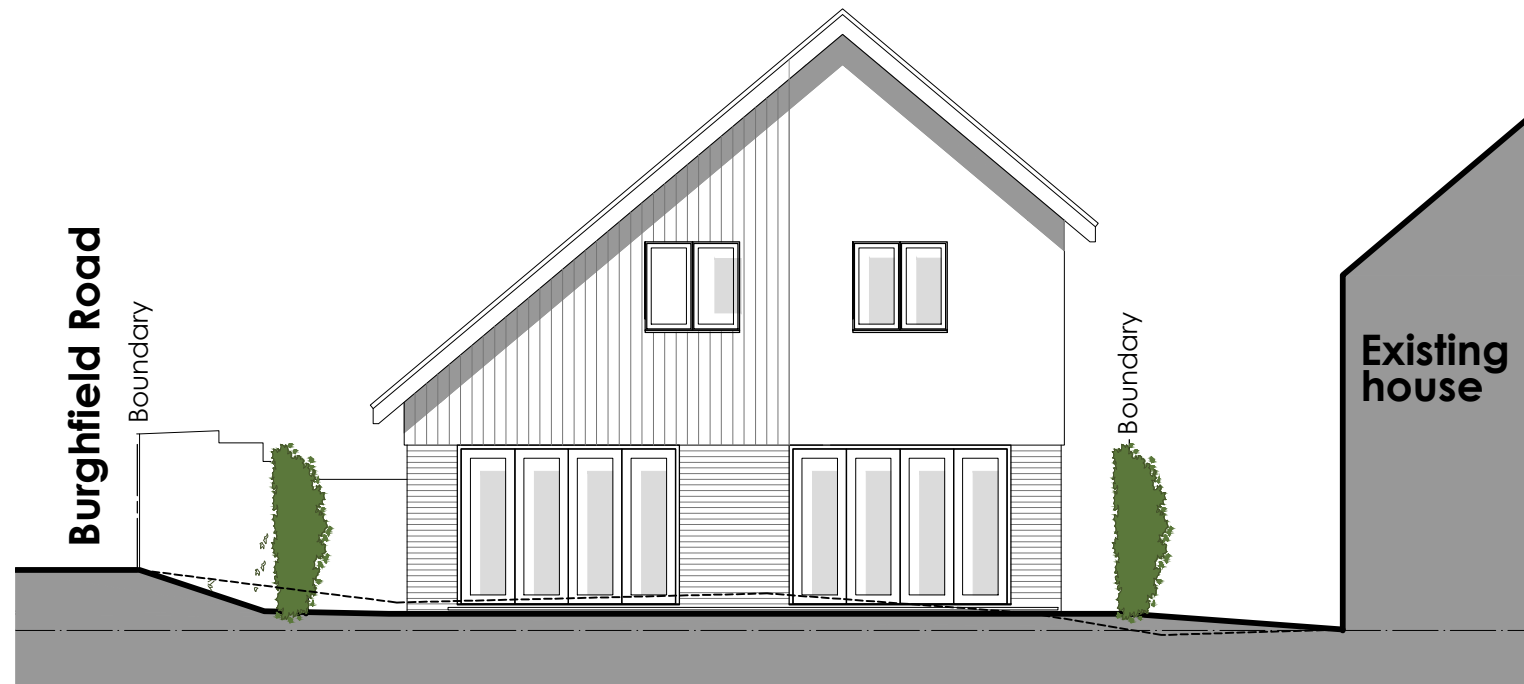


South elevation 1:100 @ A3

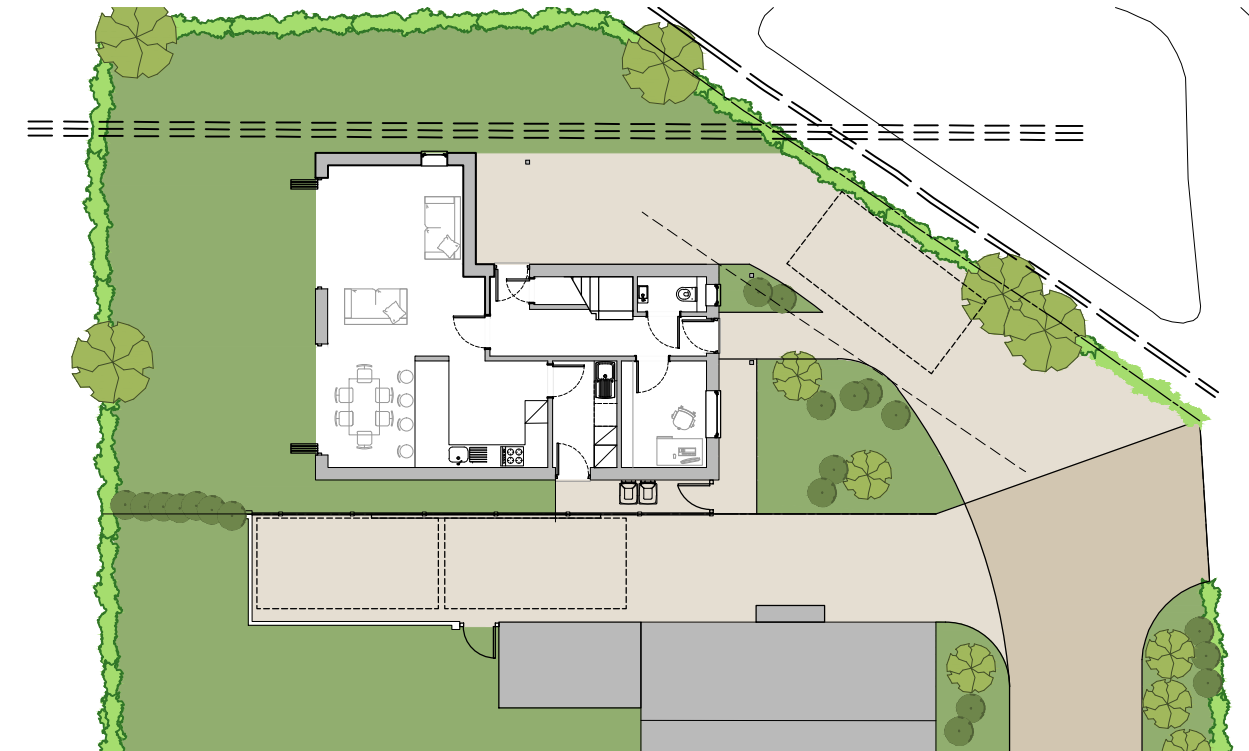

Site plan key 1:200 @ A3



West elevation 1:100 @ A3

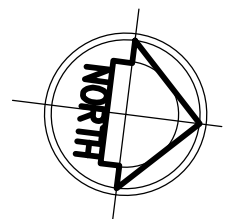

323 Southcote Lane.

B 27.01.21 LAYOUT ALTERATIONS  
A 27.01.21 SCHEME AMENDED TO SUIT SERVICES