


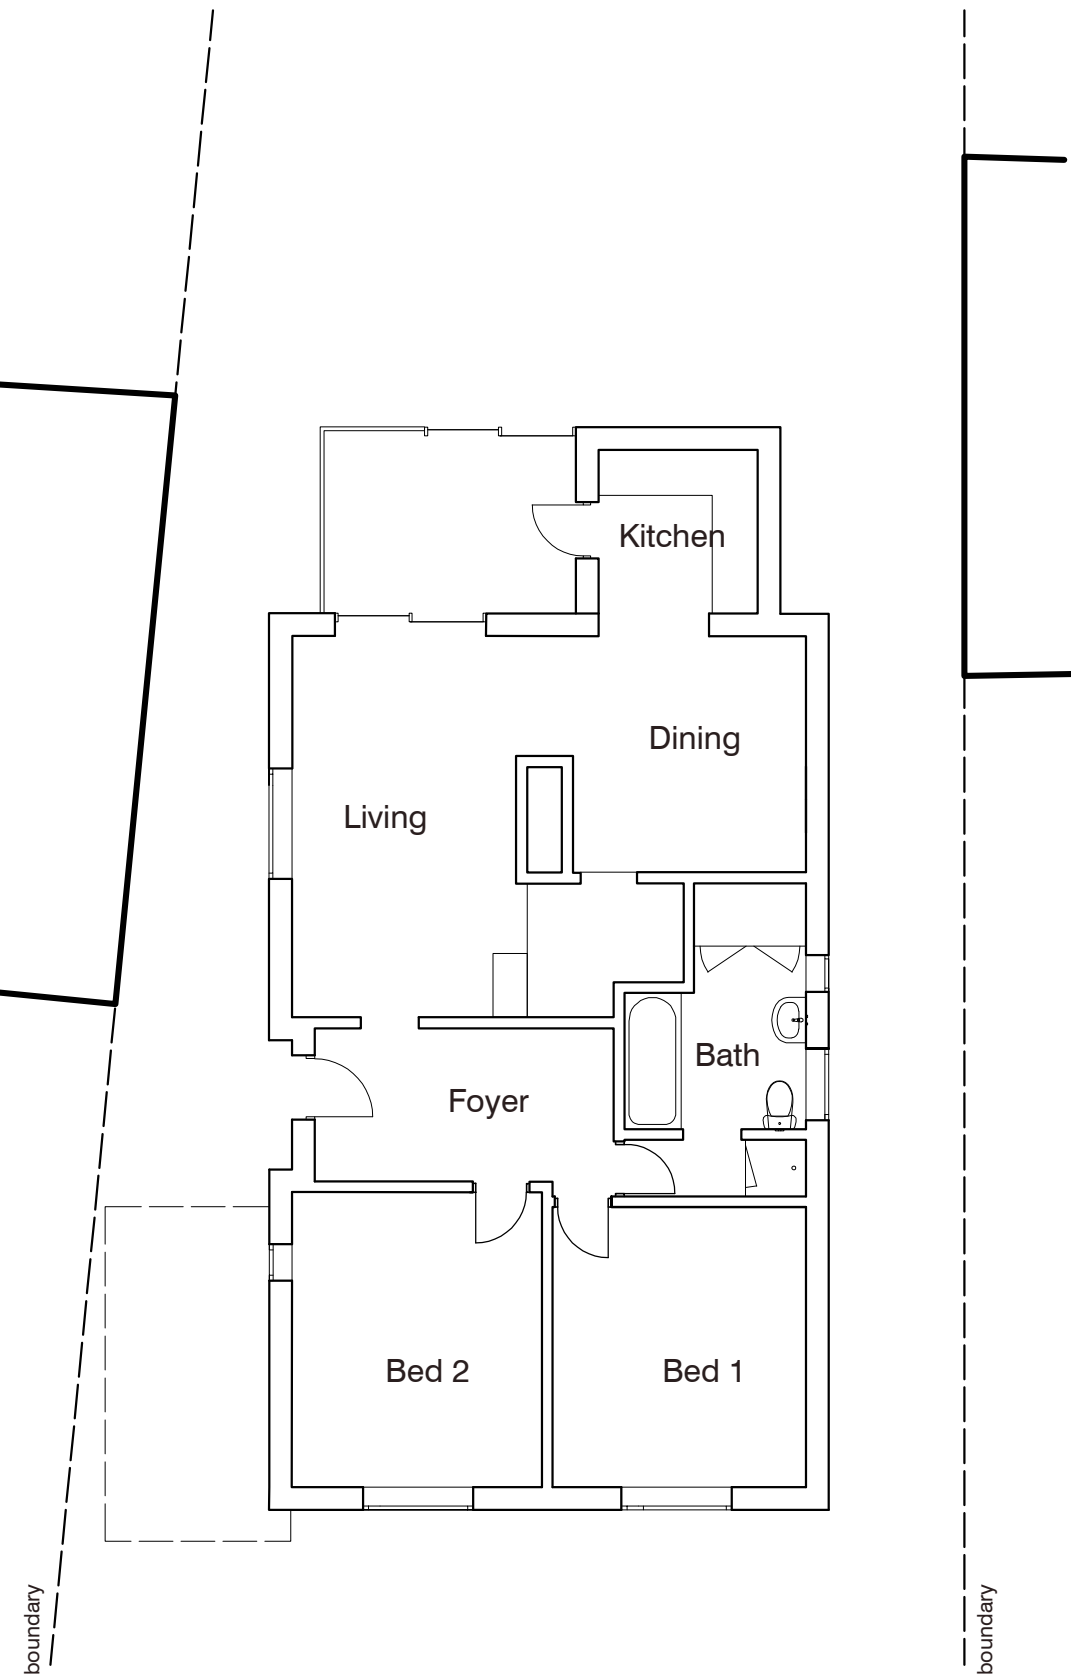

EXISTING GROUND FLOOR

REVISION:

drawing:
197/21/02

197 KIDMORE ROAD
CAVERSHAM
RG4 7NW

EXISTING PLANS

1:100 @ A3



drawn:
JS

rev:
A

date:
07/05/2021